



16.5M ARTICULATED VEHICLE PASSING
WHILE AN ARTICULATED VEHICLE
TURNING RIGHT

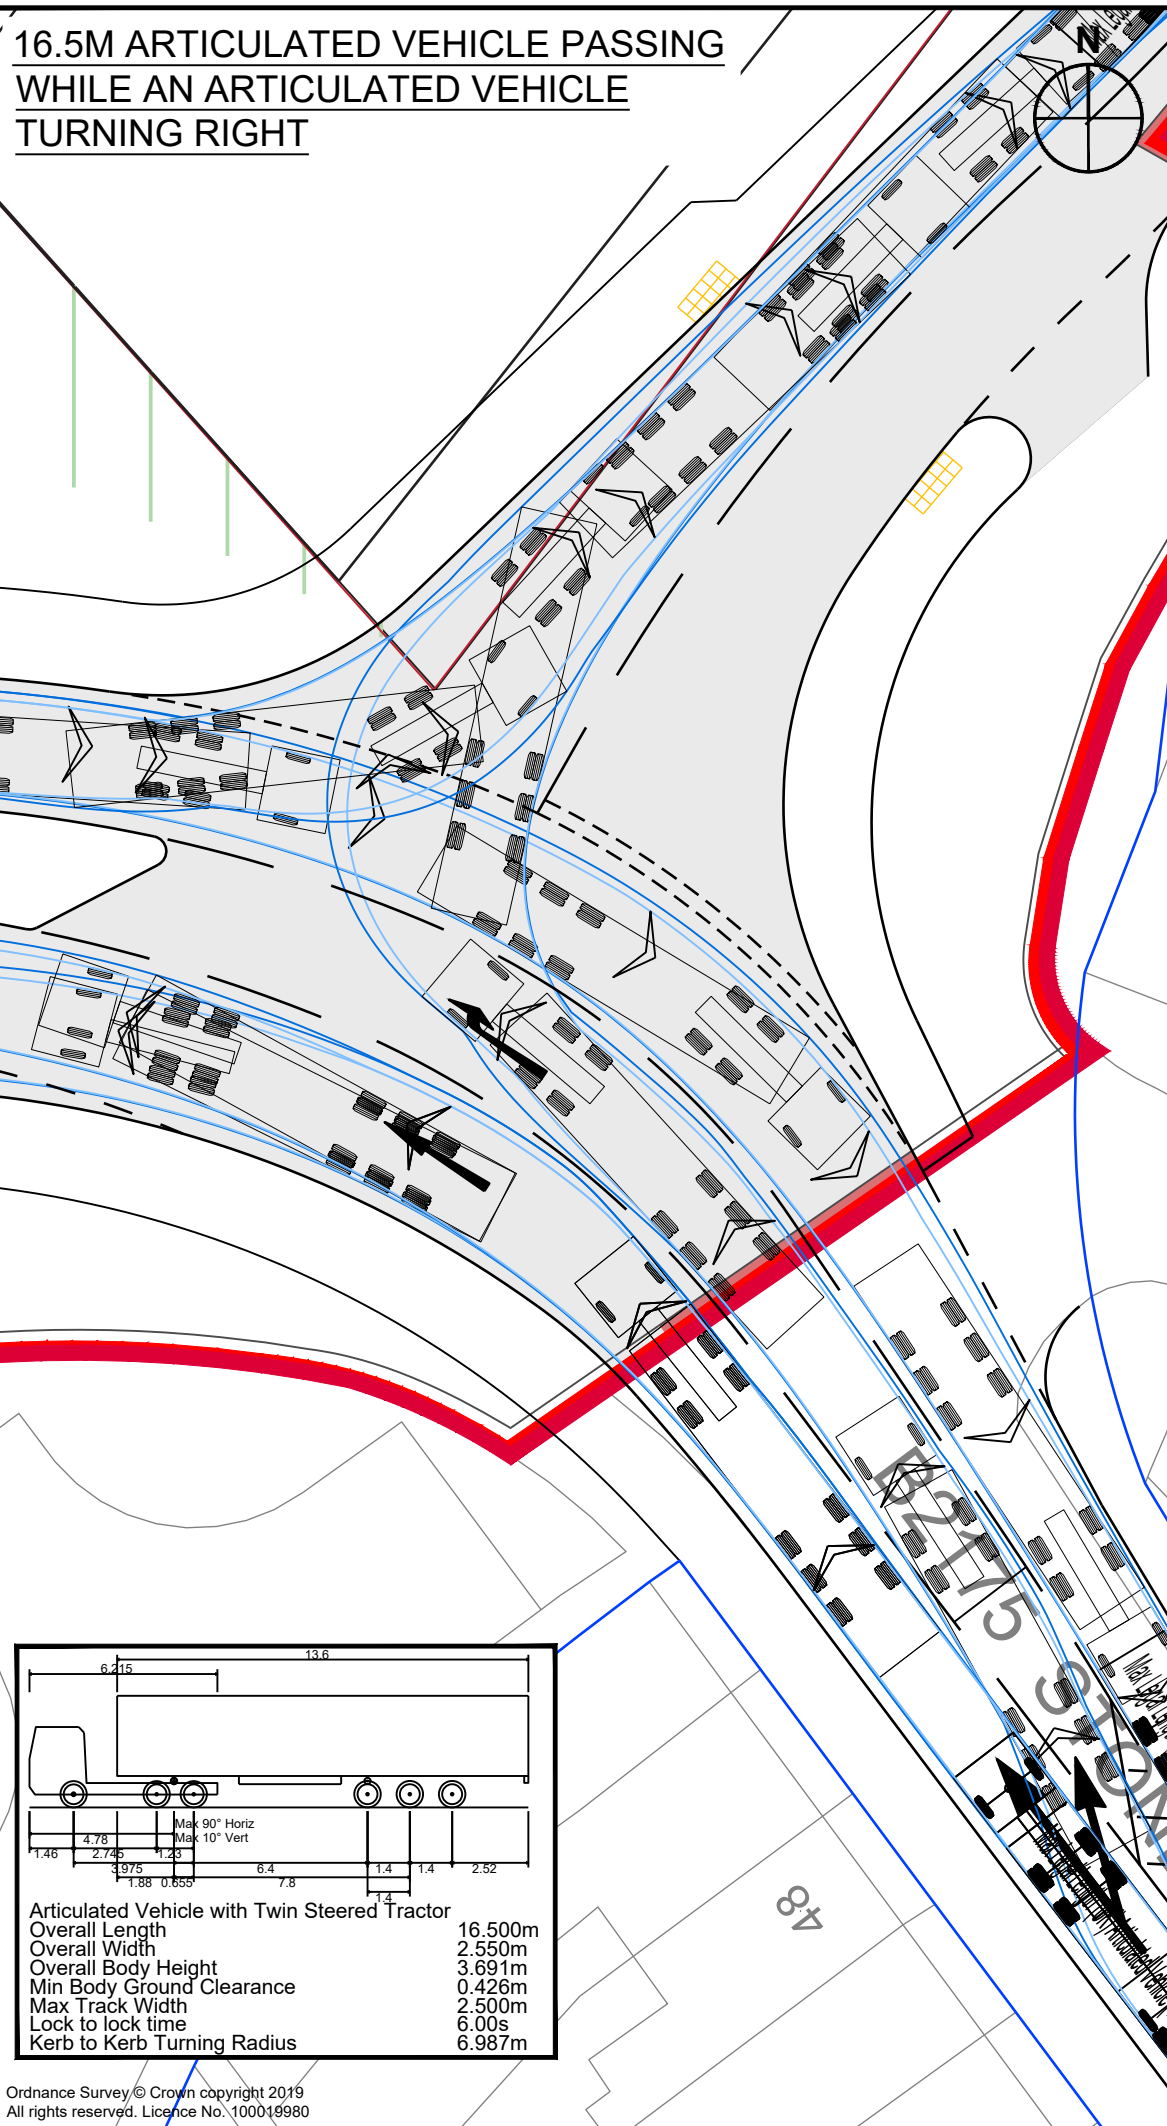

16.5M ARTICULATED VEHICLE PASSING
WHILE 18m ARTICULATED BUS
TURNING RIGHT

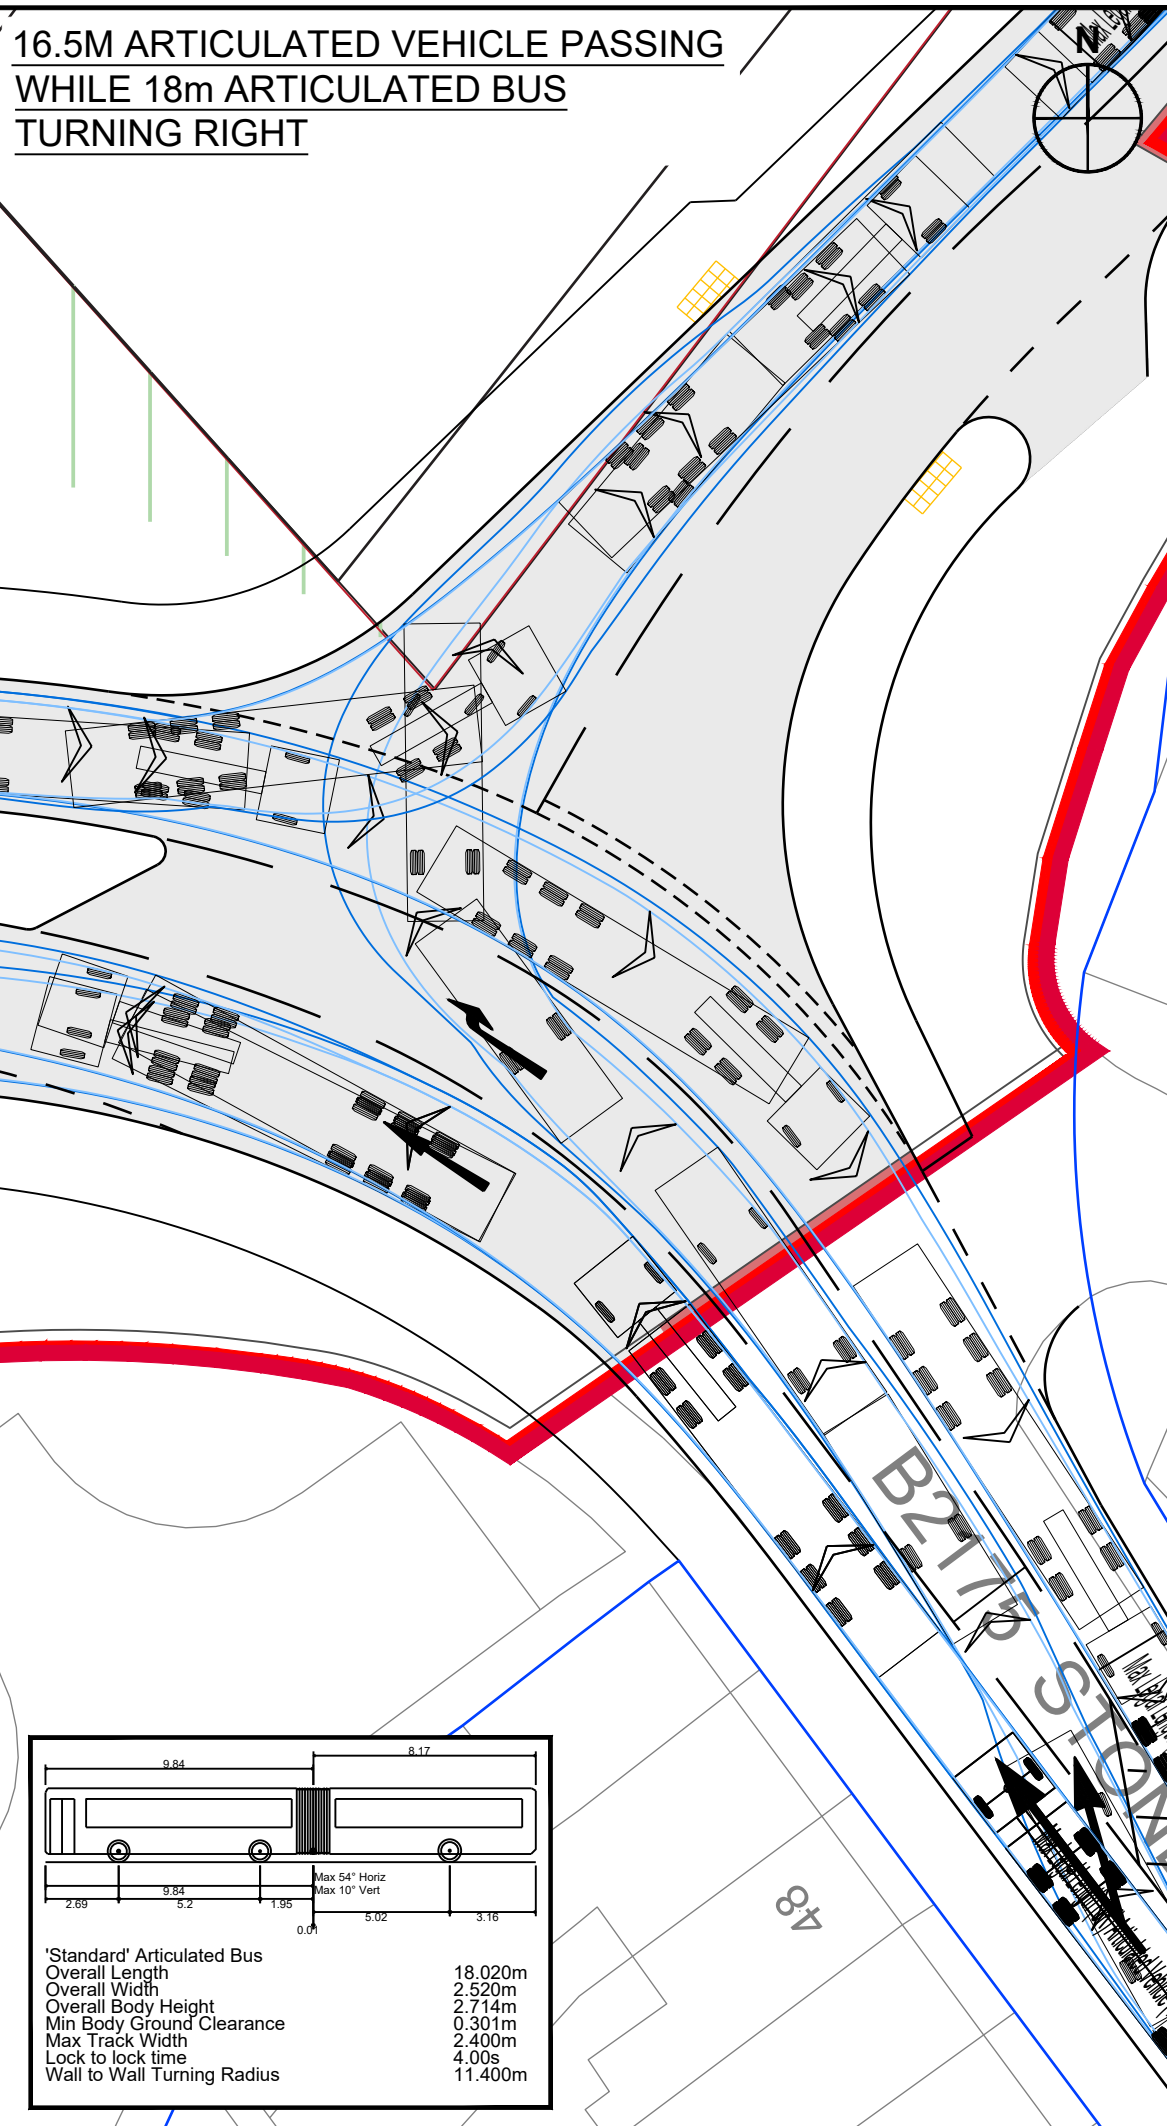

- Notes:
1. This is not a construction drawing and is intended for illustrative purposes only.
 2. White lining is indicative only.

A New Child Graddon Lewis Architect's
plan added.

REV. DETAILS DRAWN CHECKED DATE

CLIENT:

Northfleet Central 1 Limited

PROJECT:

Northfleet Central
Gravesham

DRAWING TITLE:

Swept Path Analysis
Junction 7
Right Turn Lane Movements

SCALES:

1:250 at A3

DRAWN: NS CHECKED: BH DATE: 16.02.2024



DRAWING NUMBER:

226728/PD106/AT05

REVISION:

A