



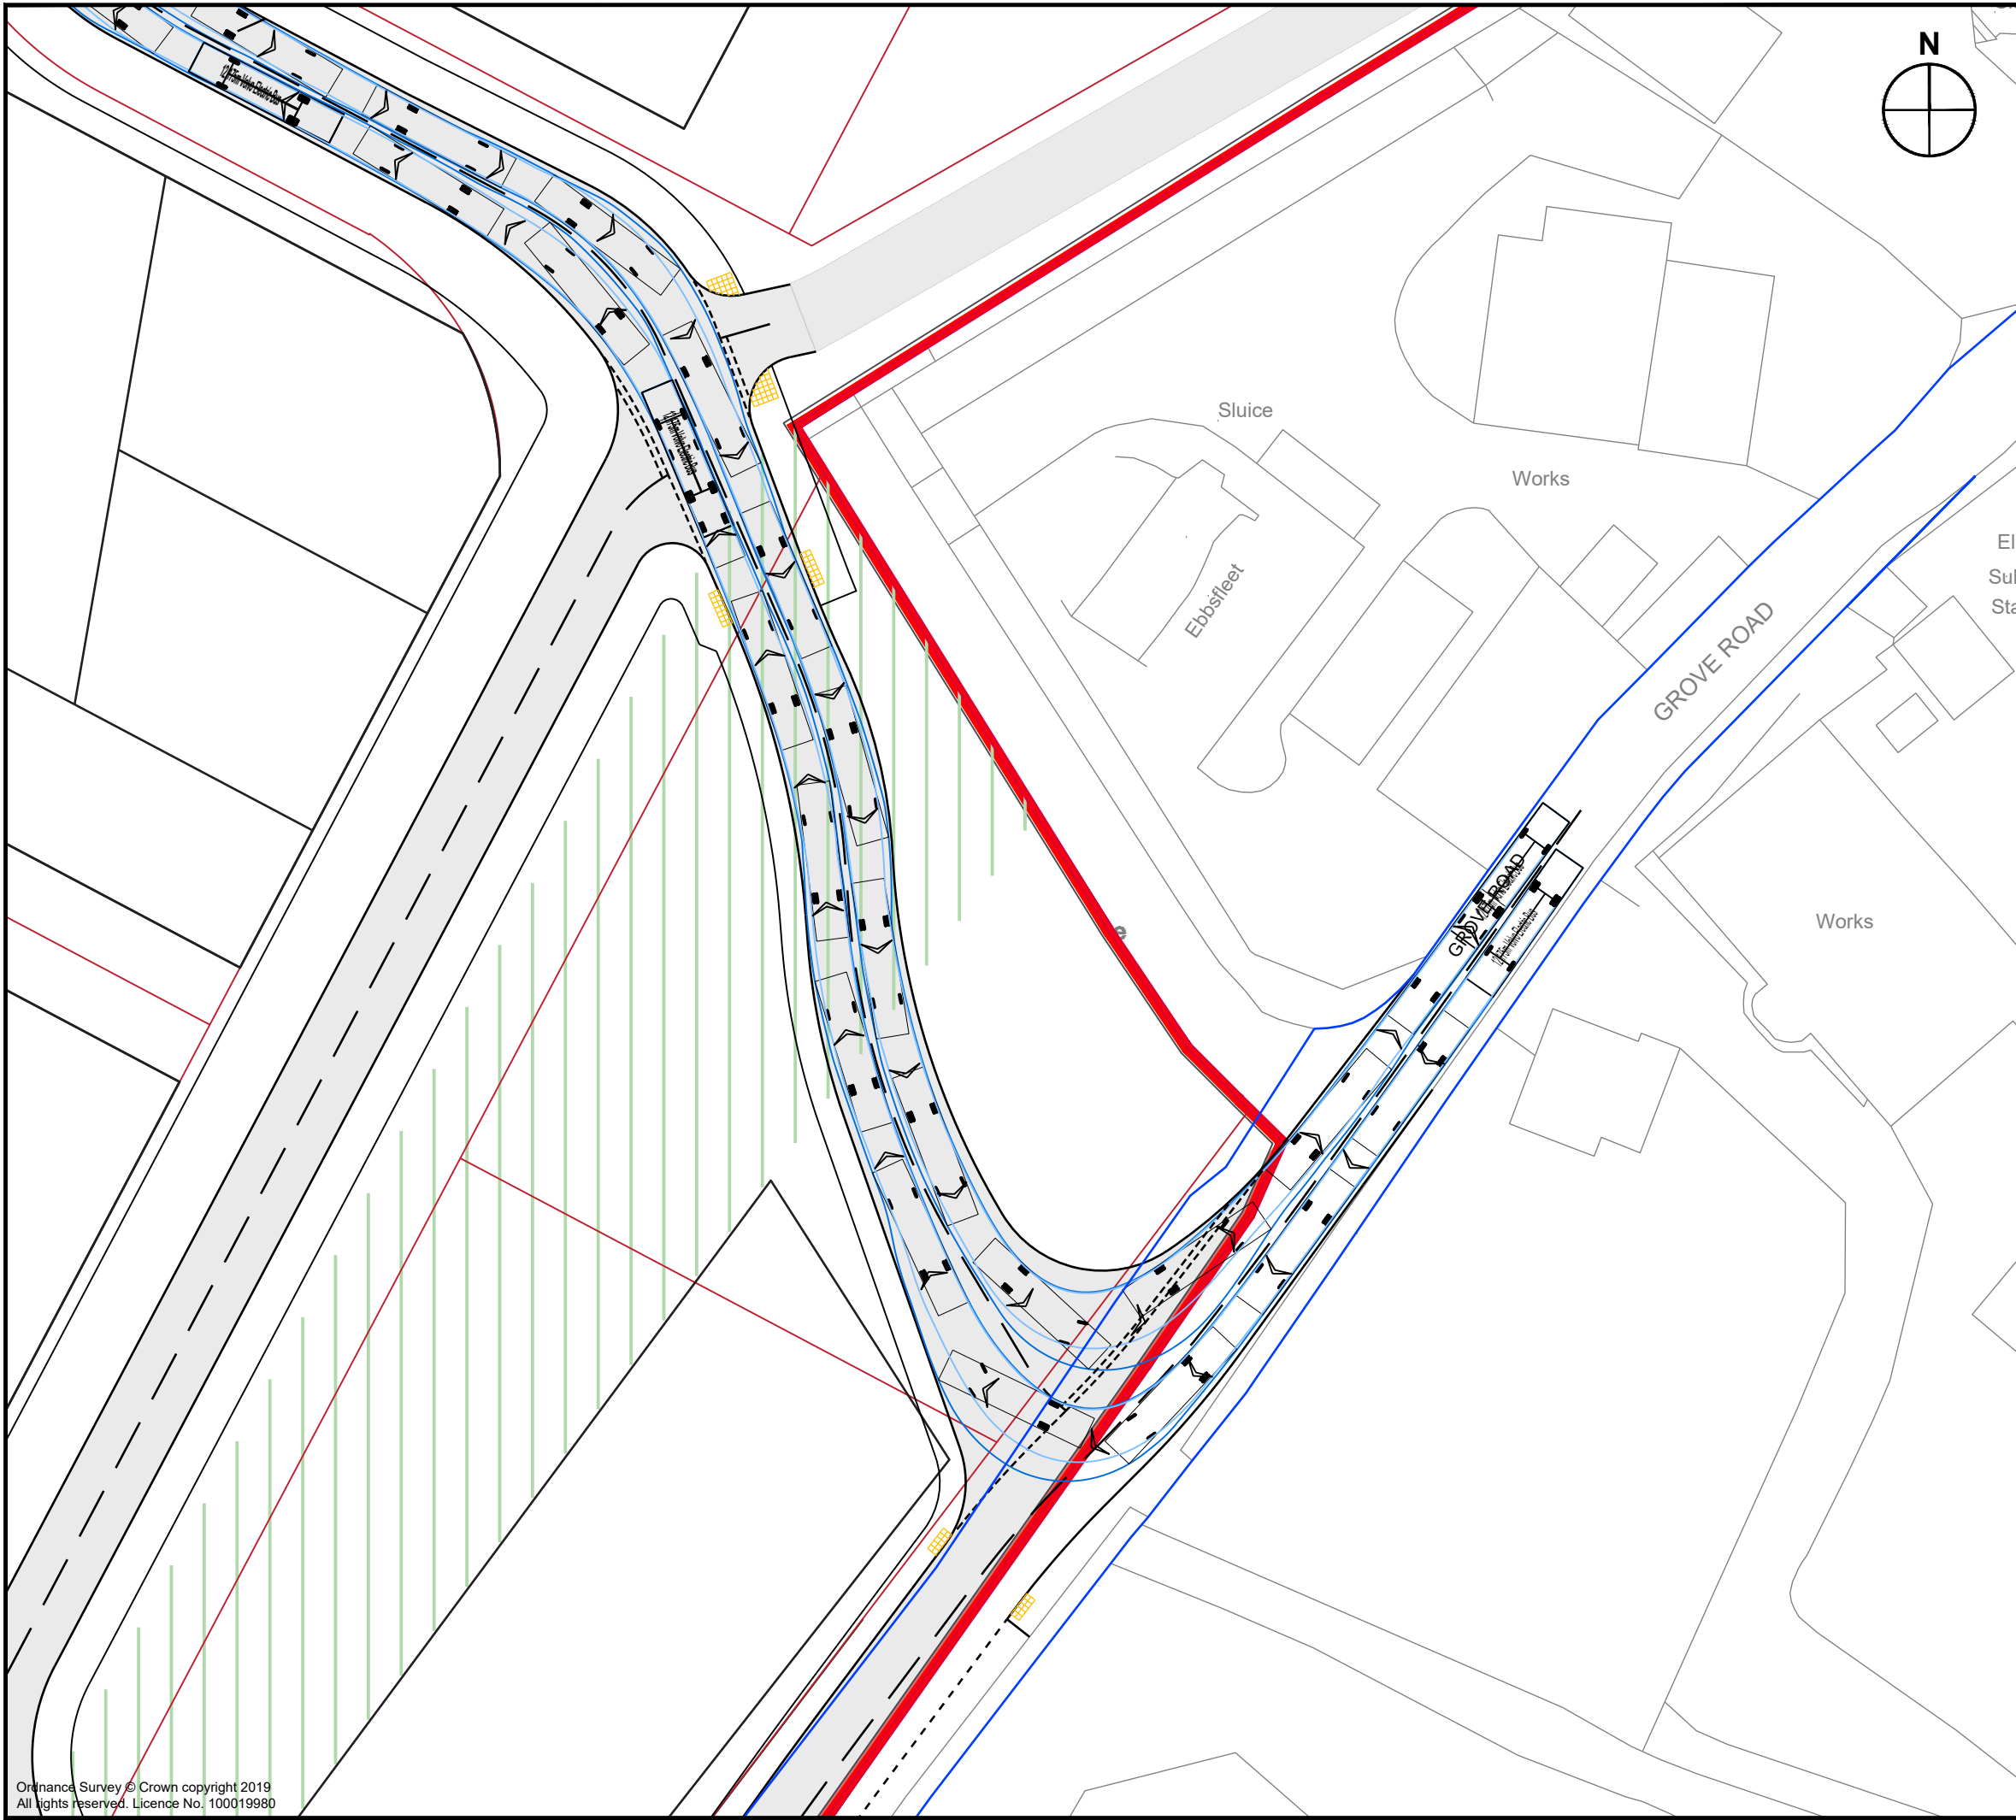

- Notes:
- 1. This is not a construction drawing and is intended for illustrative purposes only.
 - 2. White lining is indicative only.

Vehicle Profile

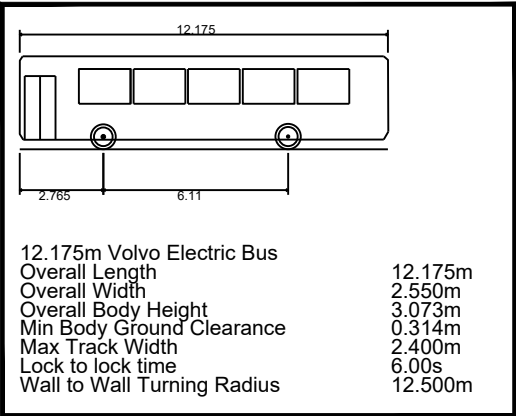

A	New Child Graddon Lewis Architect's plan added.	NS	BH	11.04.2024
REV.	DETAILS	DRAWN	CHECKED	DATE

CLIENT:	Northfleet Central 1 Limited			
PROJECT:	Northfleet Central Gravesham			
DRAWING TITLE:	Swept Path Analysis Fast Track Electric Bus movement at Junc 11			
SCALES:	1:500 at A3			
DRAWN:	NS	CHECKED:	BH	DATE: 08.02.2024



DRAWING NUMBER:

226728/PD107/AT01

REVISION:

A