


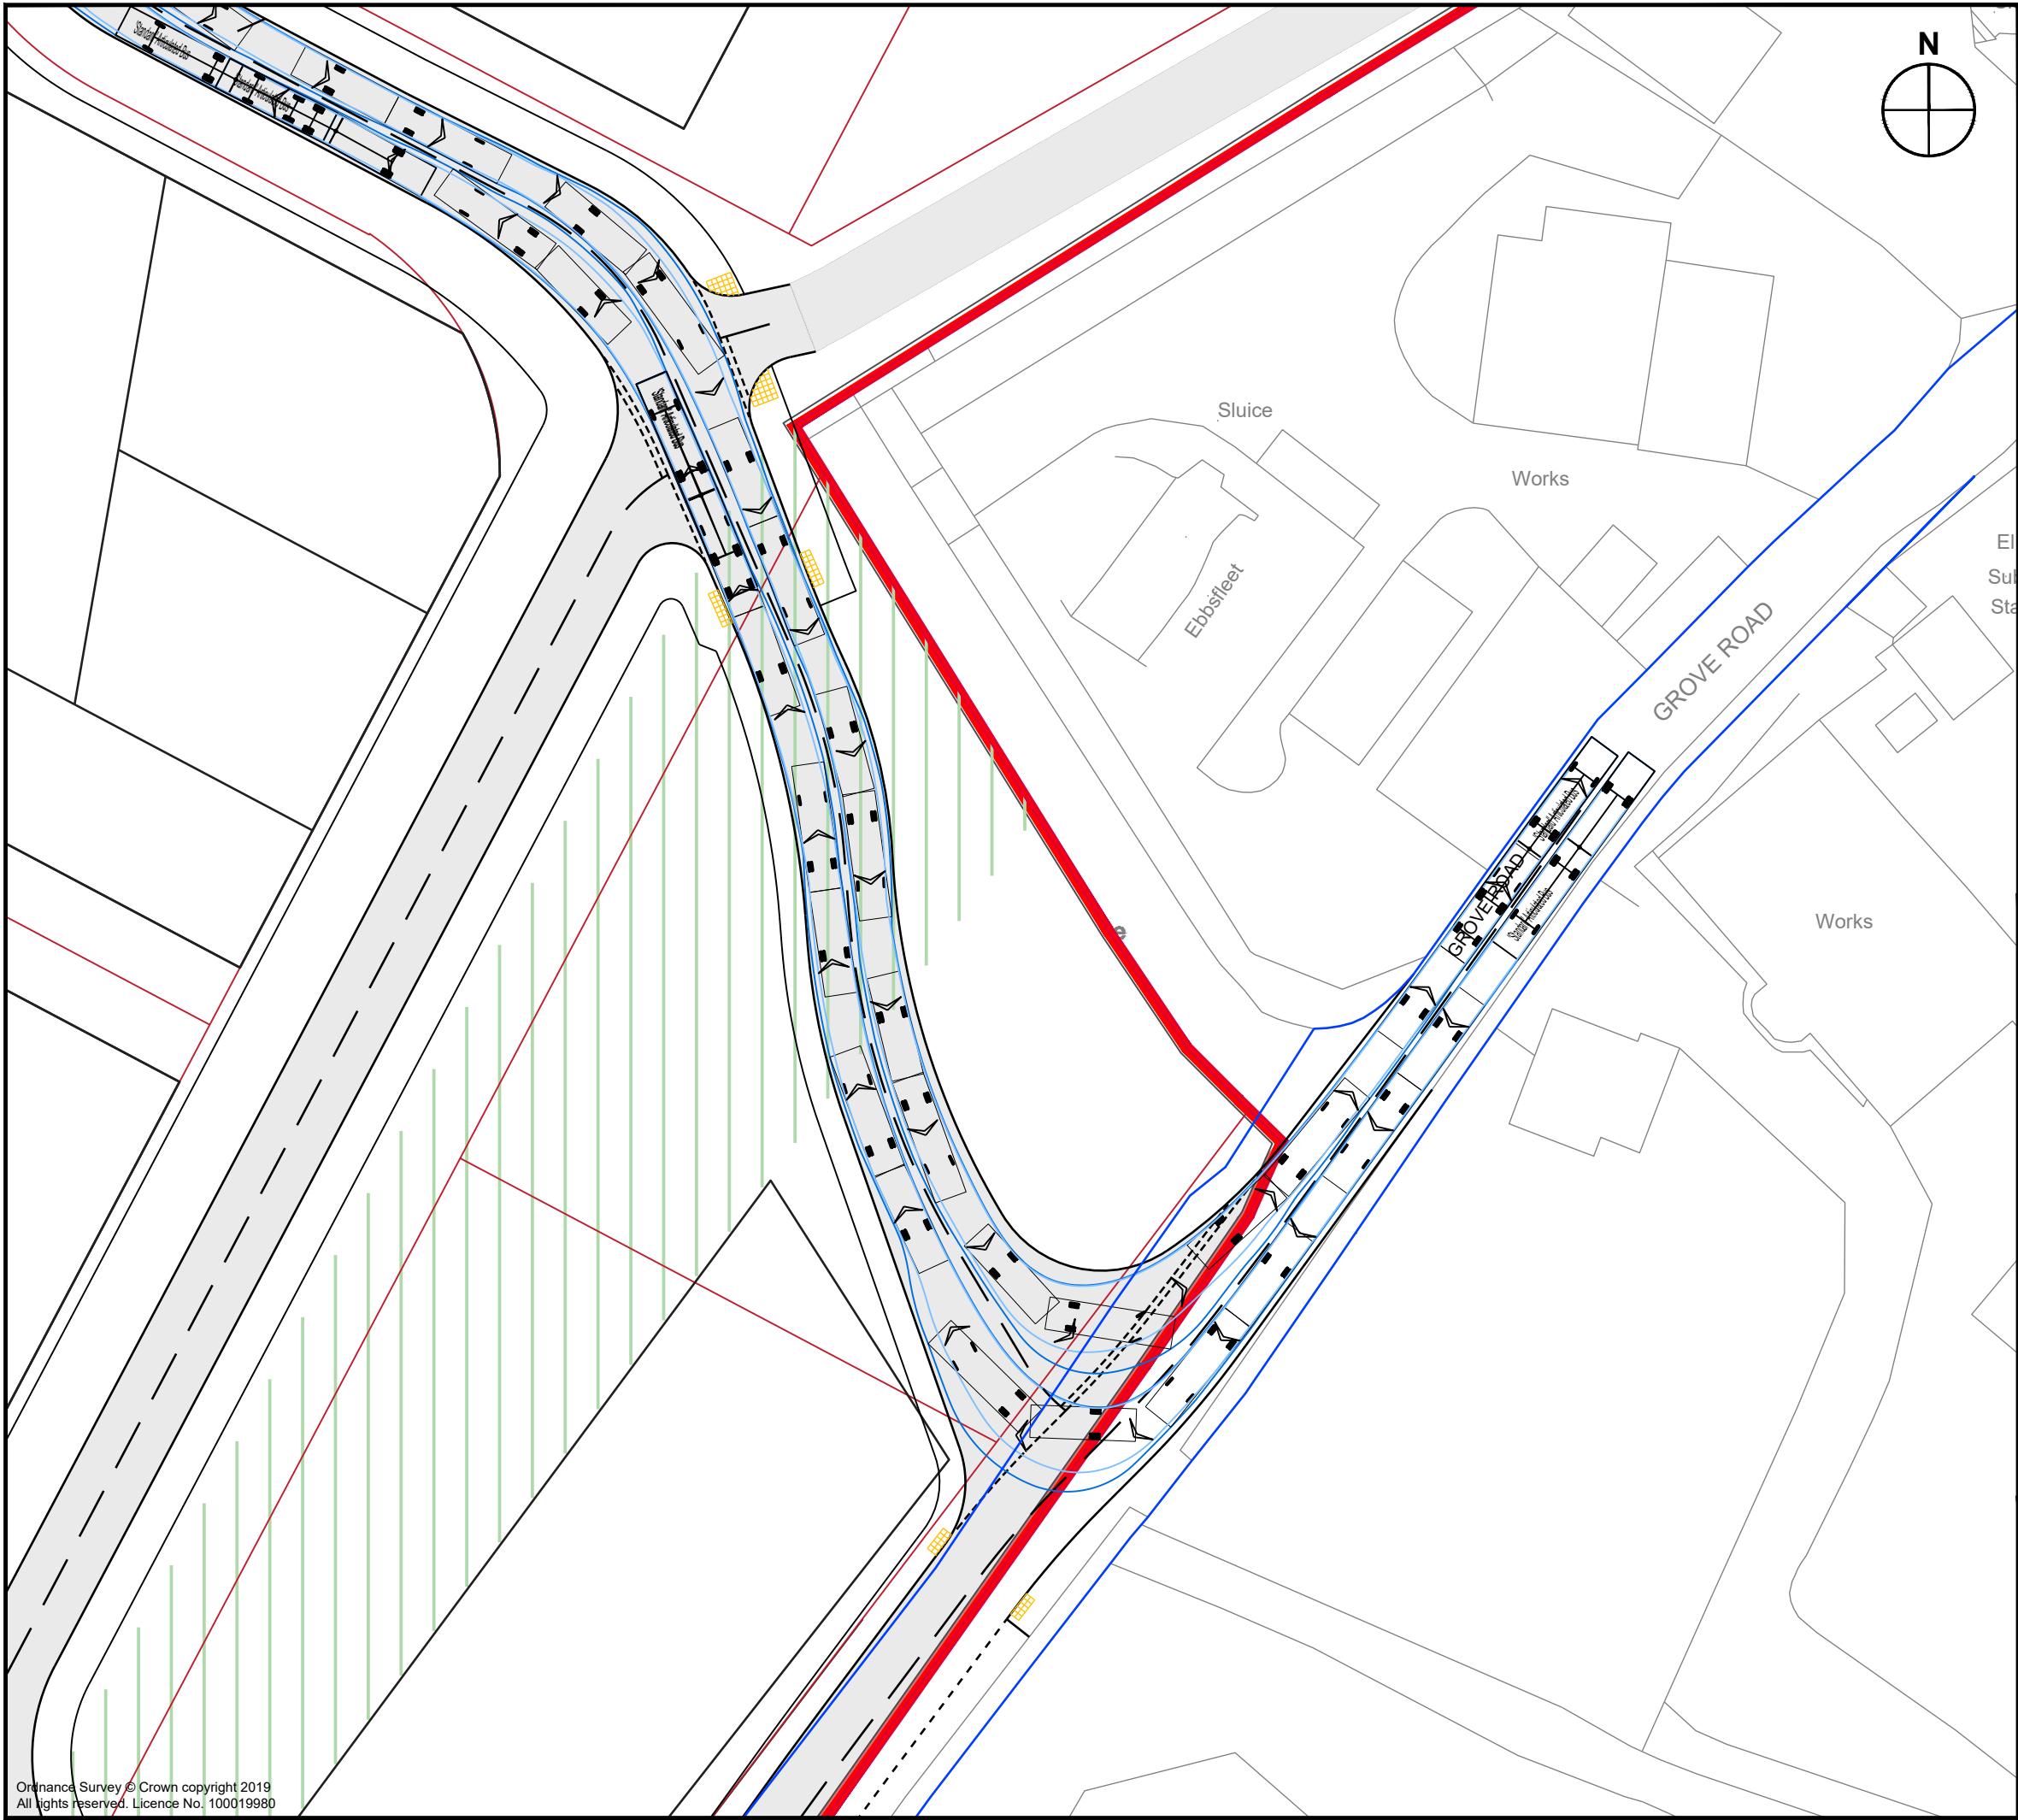

- Notes:
- 1. This is not a construction drawing and is intended for illustrative purposes only.
  - 2. White lining is indicative only.

Vehicle Profile

'Standard' Articulated Bus  
Overall Length 18.020m  
Overall Width 2.520m  
Overall Body Height 2.714m  
Min Body Ground Clearance 0.301m  
Max Track Width 2.400m  
Lock to lock time 4.00s  
Wall to Wall Turning Radius 11.400m

|      |                                                 |       |         |            |
|------|-------------------------------------------------|-------|---------|------------|
| A    | New Child Graddon Lewis Architect's plan added. | NS    | BH      | 11.04.2024 |
|      |                                                 |       |         |            |
| REV. | DETAILS                                         | DRAWN | CHECKED | DATE       |

|   |    |          |            |
|---|----|----------|------------|
| CLIENT:<br><b>Northfleet Central 1 Limited</b>                                                              |    |          |            |
| PROJECT:<br><b>Northfleet Central Gravesham</b>                                                             |    |          |            |
| DRAWING TITLE:<br><b>Swept Path Analysis<br/>Fast Track<br/>18m Articulated Bus<br/>movement at Junc 11</b> |    |          |            |
| SCALES:<br><b>1:500 at A3</b>                                                                               |    |          |            |
| DRAWN:   | NS | CHECKED: | BH         |
|   |    | DATE:    | 08.02.2024 |

DRAWING NUMBER: 226728/PD107/AT02

REVISION: A