



12.175M ELECTRIC BUS
NORTHBOUND & SOUTHBOUND

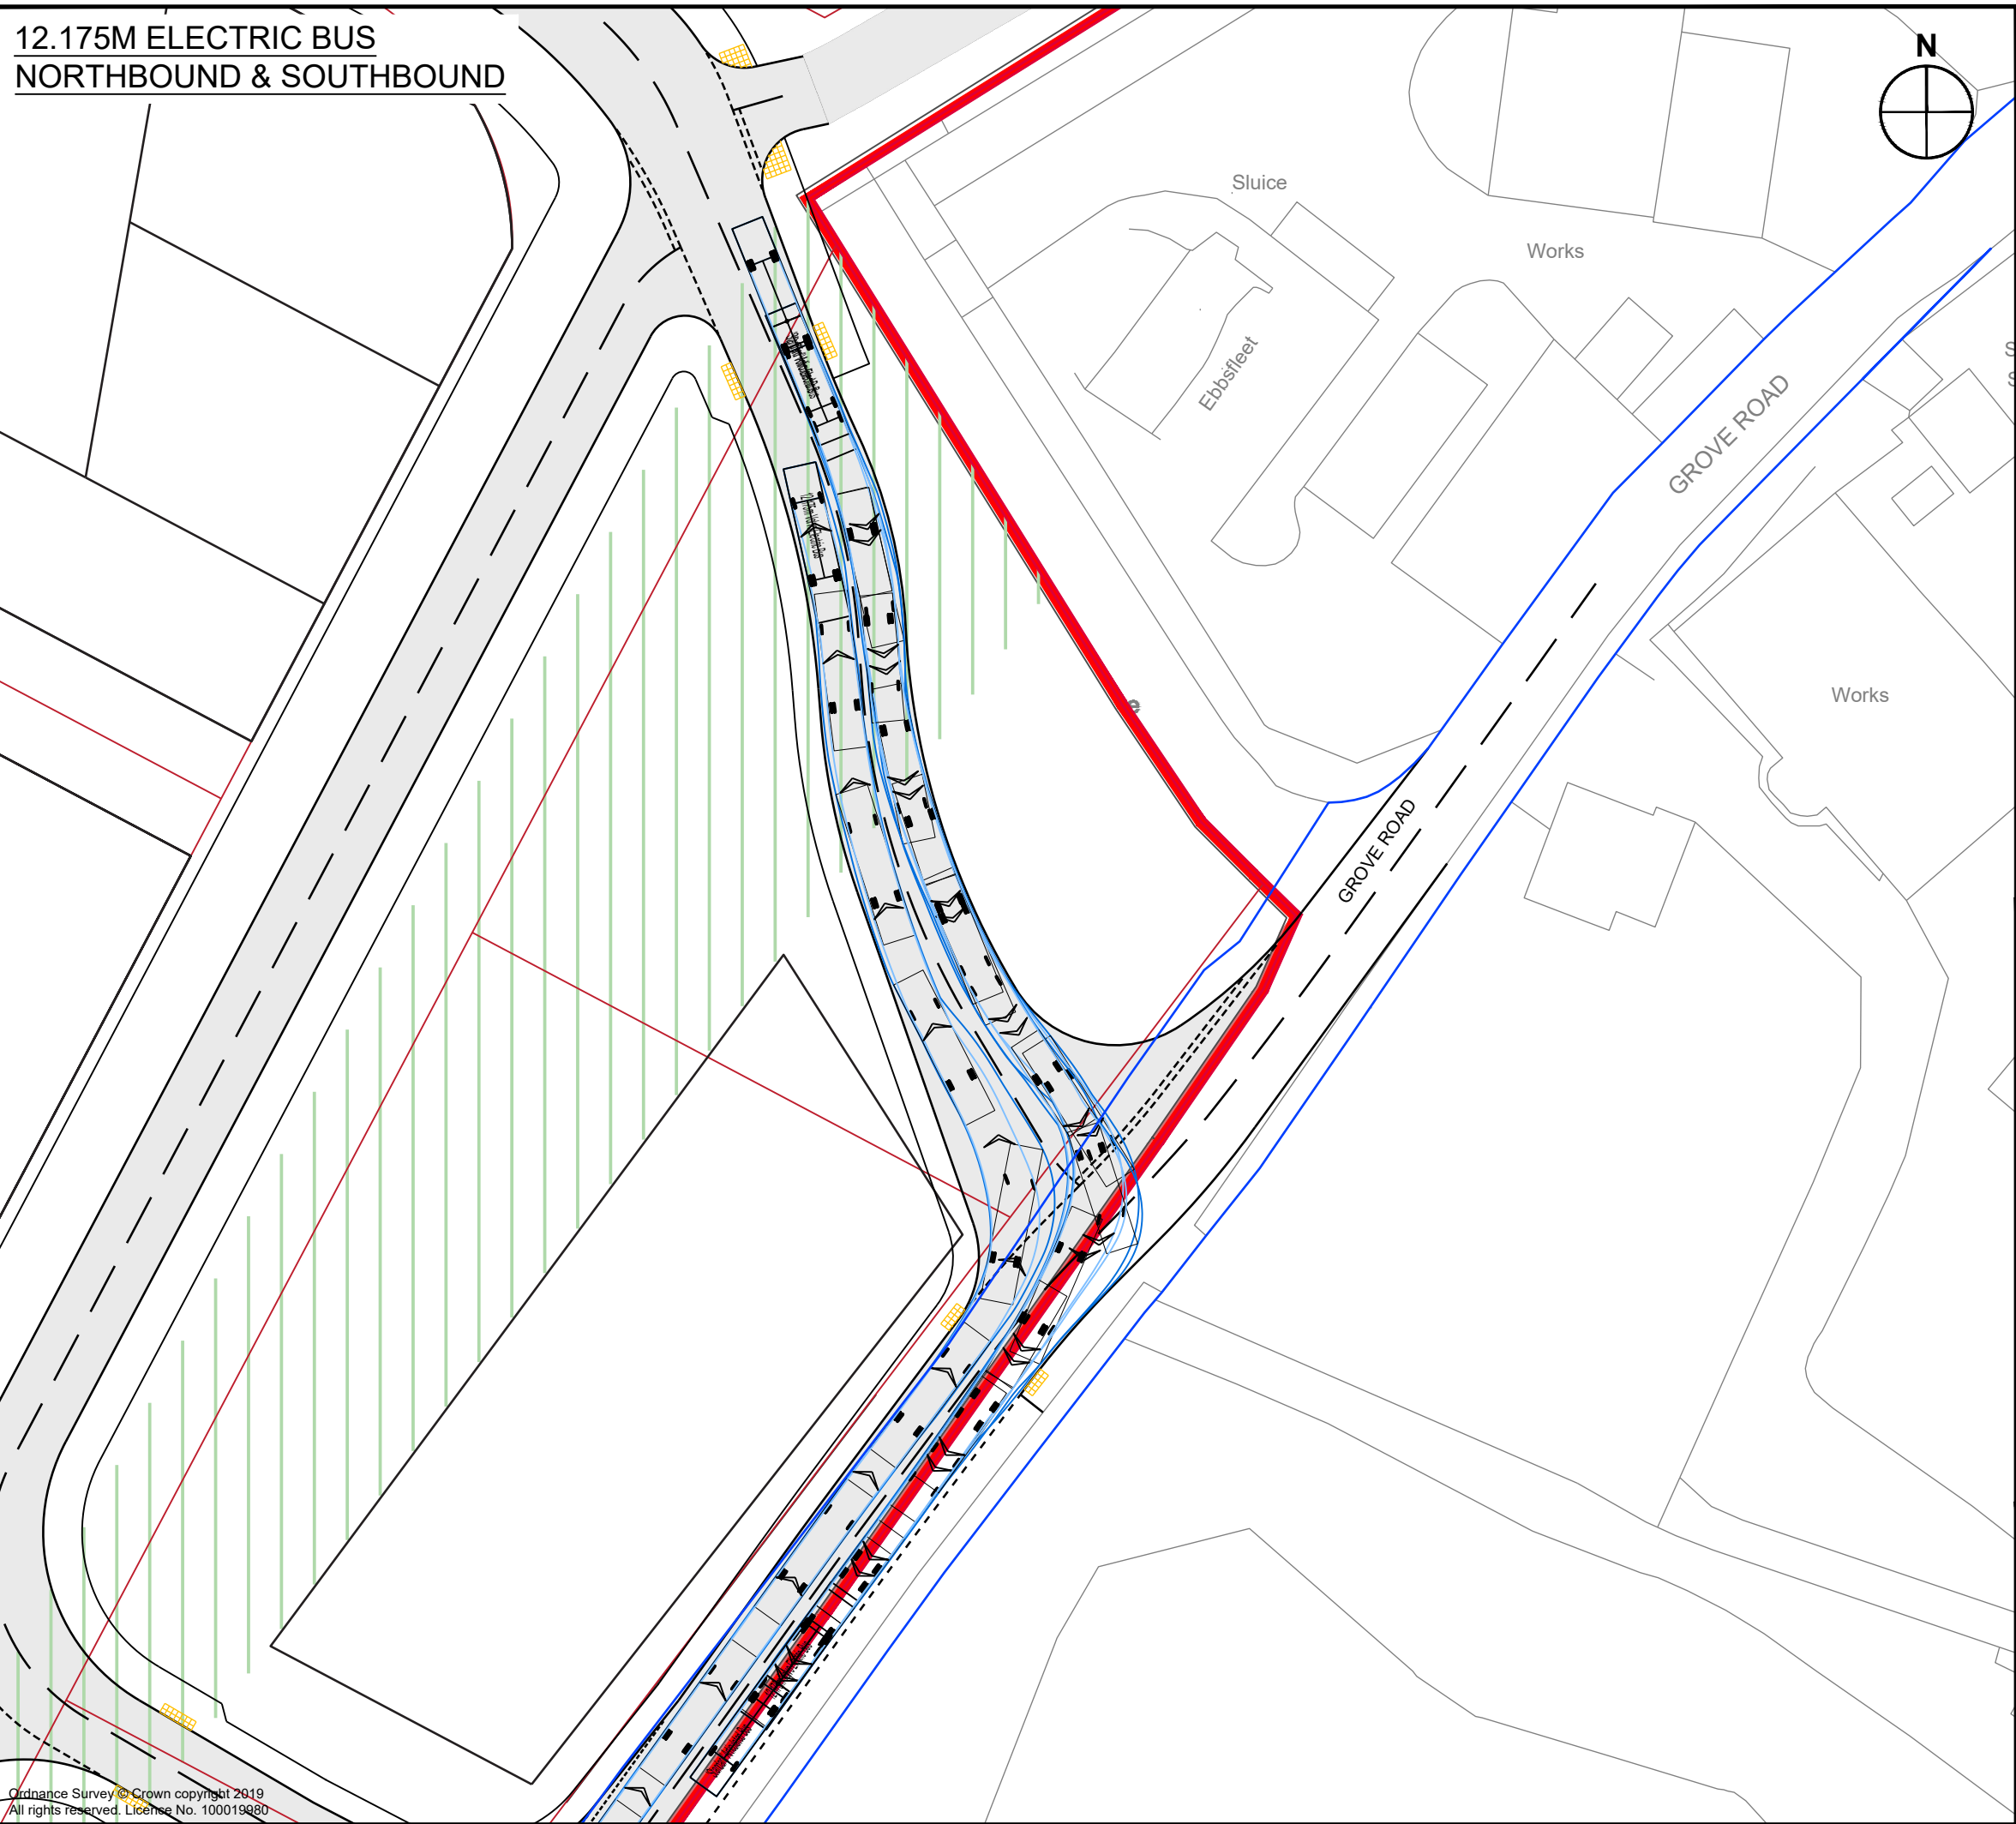

- Notes:
- 1. This is not a construction drawing and is intended for illustrative purposes only.
 - 2. White lining is indicative only.

Vehicle Profile

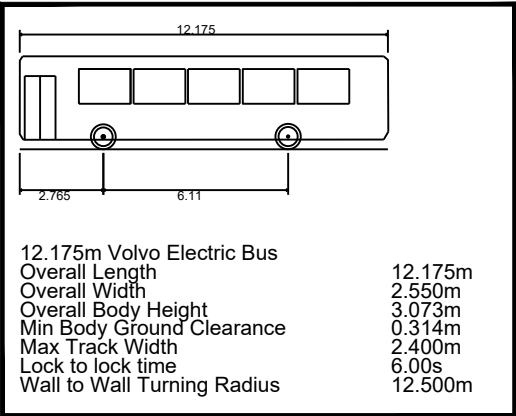

A	New Child Graddon Lewis Architect's plan added.	NS	BH	11.04.2024
REV.	DETAILS	DRAWN	CHECKED	DATE

CLIENT:		
Northfleet Central 1 Limited		
PROJECT:		
Northfleet Central Gravesham		
DRAWING TITLE:		
Swept Path Analysis Fast Track Electric Bus movement at Junc 11		
SCALES:		
1:500 at A3		
DRAWN:	CHECKED:	DATE:
NS	BH	14.02.2024



DRAWING NUMBER:

226728/PD107/AT03

REVISION:

A