


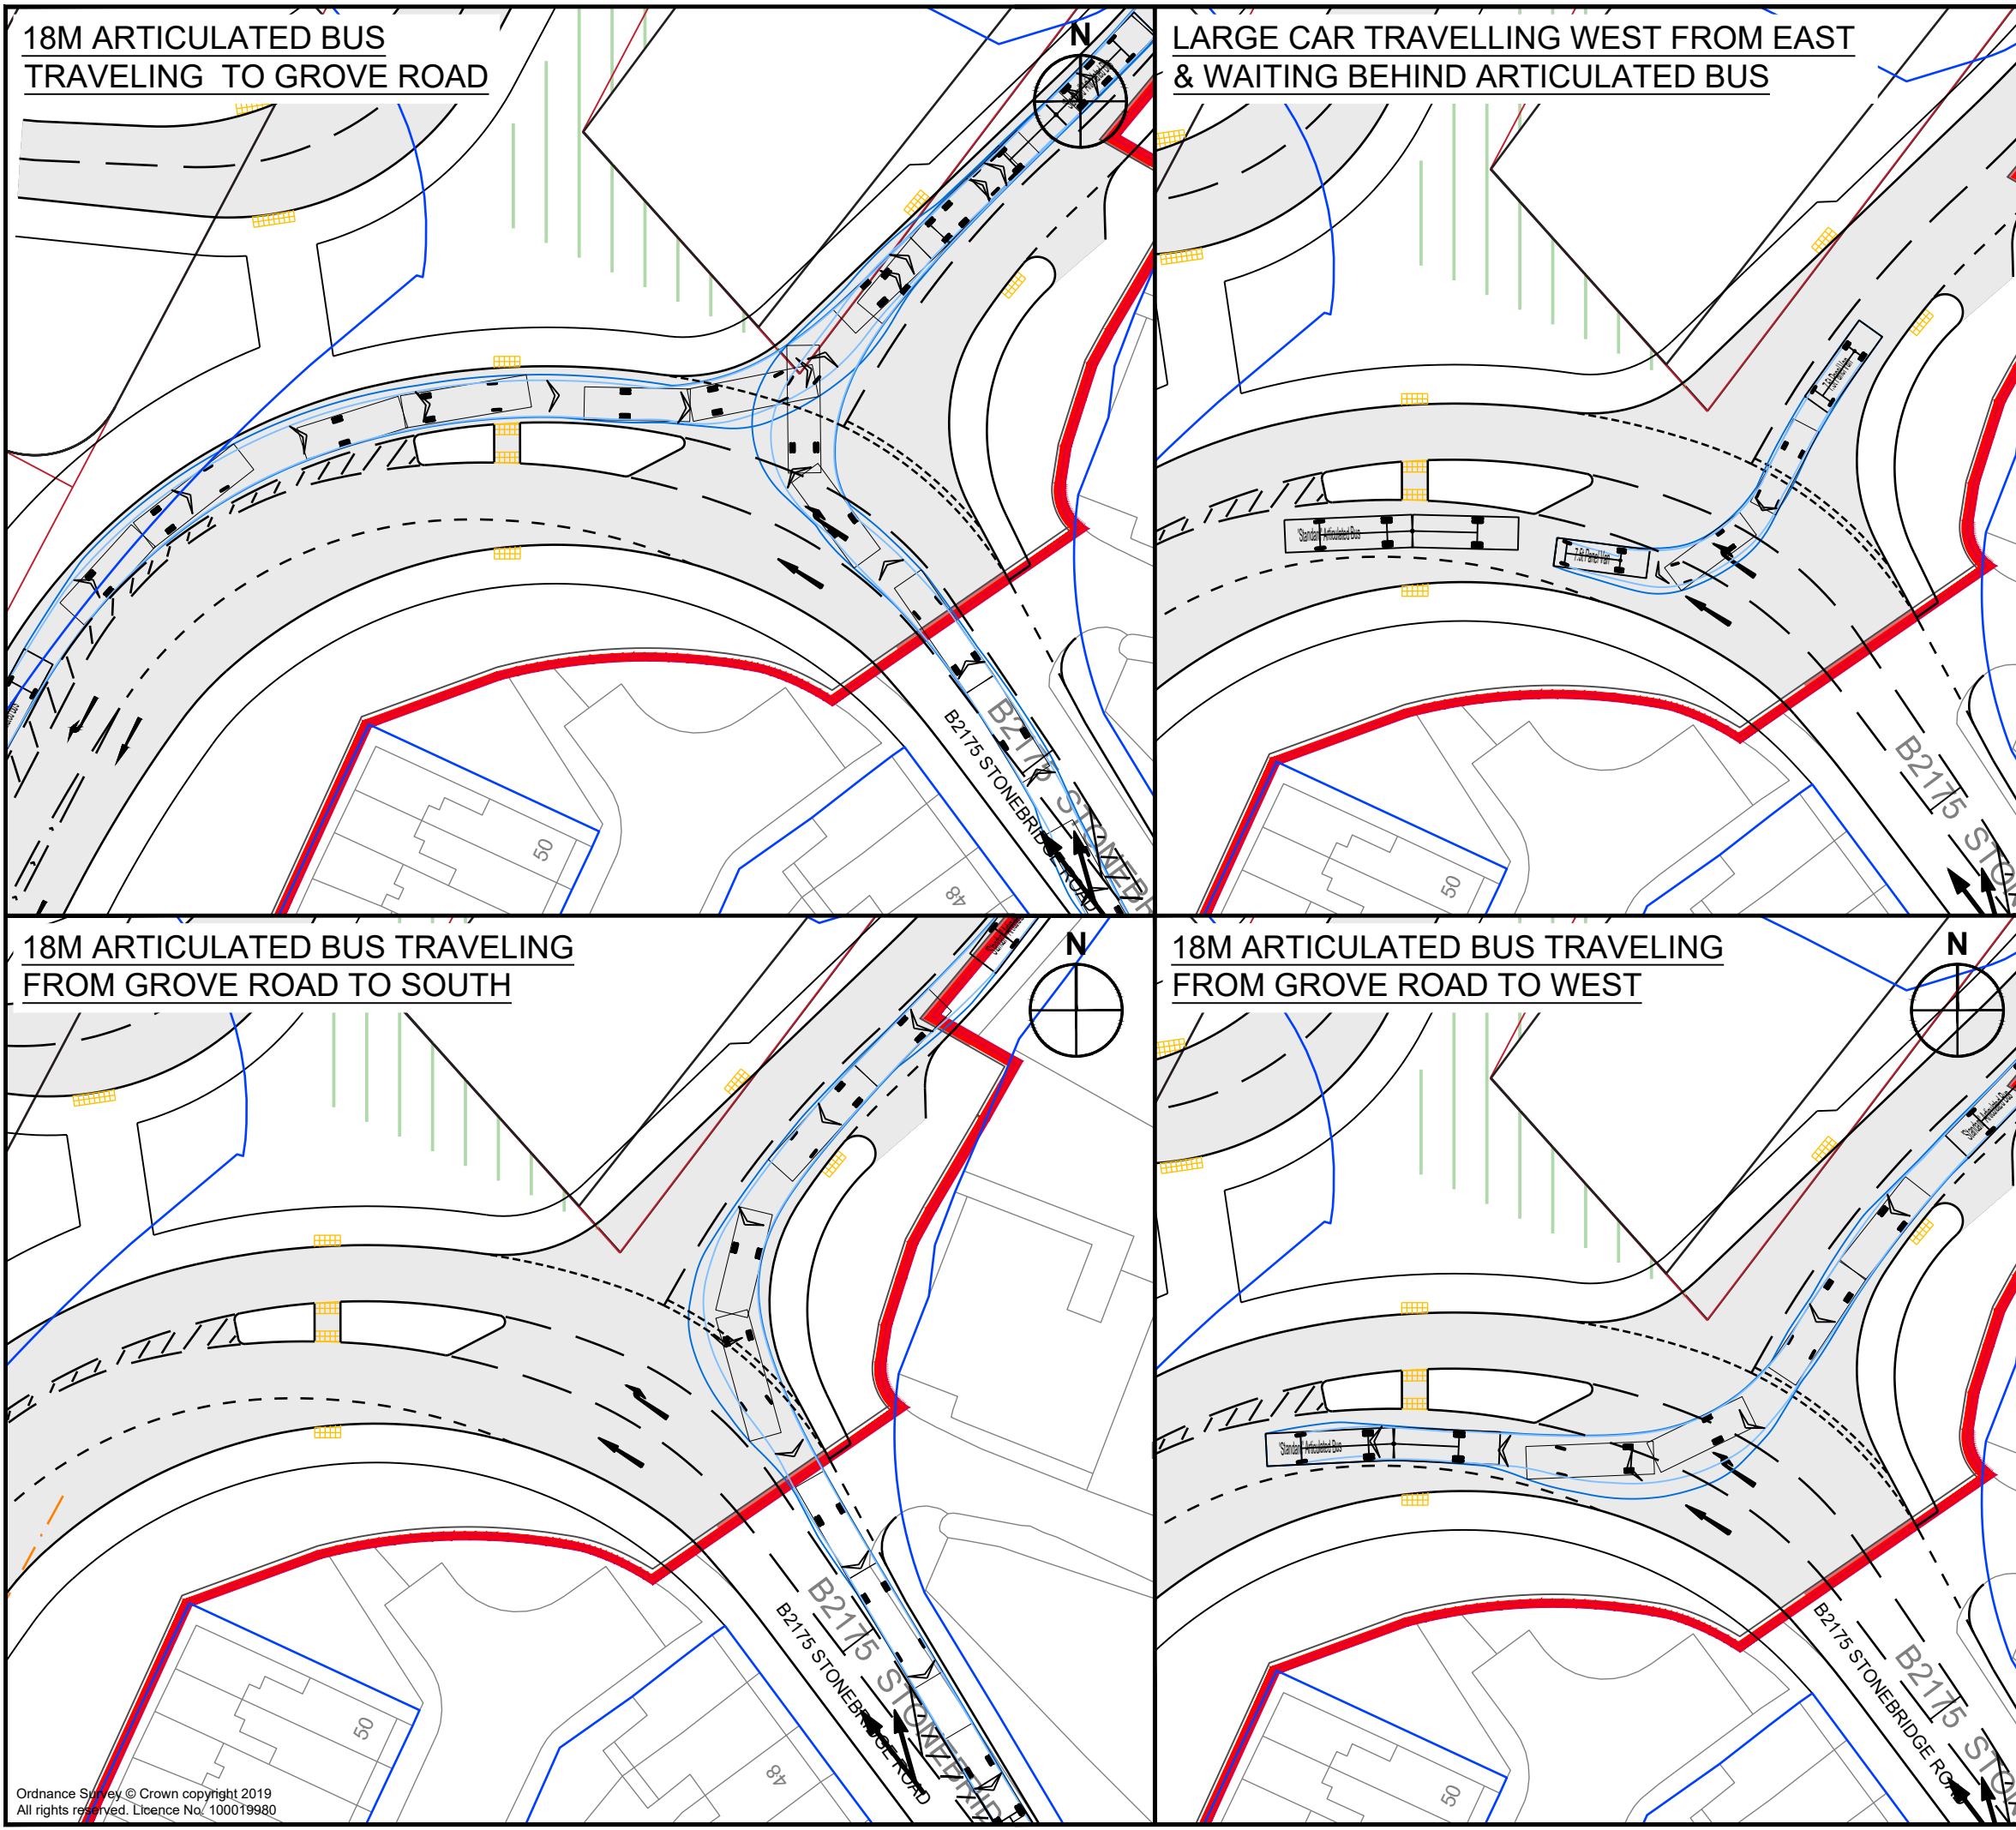

Notes:

- This is not a construction drawing and is intended for illustrative purposes only.
- White lining is indicative only.

Vehicle Profile

'Standard' Articulated Bus

Overall Length	18.020m
Overall Width	2.520m
Overall Body Height	2.714m
Min Body Ground Clearance	0.301m
Max Track Width	2.400m
Lock to lock time	4.00s
Wall to Wall Turning Radius	11.400m

Standard Design Vehicle (SDV)

Overall Length	4.800m
Overall Width	2.000m
Overall Body Height	1.950m
Min Body Ground Clearance	0.100m
Track Width	2.000m
Lock to lock time	4.00s
Wall to Wall Turning Radius	6.000m

E	New Child Graddon Lewis Architect's plan added.	NS	BH	11.04.2024
D	Junc 7 improved	NS	BH	16.02.2024
C	Right turn lane added to J7	NS	BH	08.02.2024
B	J7 Widened	NS	RS	15.01.2024
A	Tracking updated	JB	RS	19.10.2023

REV.	DETAILS	DRAWN	CHECKED	DATE
------	---------	-------	---------	------

CLIENT:

Northfleet Central 1 Limited

PROJECT:

Northfleet Central
Gravesham

DRAWING TITLE:

Swept Path Analysis
Junction 7
18m Articulated Bus

SCALES:

1:500 at A3

DRAWN:	NS	CHECKED:	JM	DATE:	18.10.2023
--------	----	----------	----	-------	------------

DRAWING NUMBER:	226728/PD106/AT03	REVISION:	E
-----------------	-------------------	-----------	---

Ordinance Survey © Crown copyright 2019
All rights reserved. Licence No. 100019980

NOTE: THE PROPERTY OF THIS DRAWING AND DESIGN IS VESTED IN VECTOS (SOUTH) LTD.
IT MUST NOT BE COPIED OR REPRODUCED IN ANY WAY WITHOUT THEIR PRIOR WRITTEN CONSENT.

X:\Projects\220000\226728 - Northfleet Central, Gravesham\DRAWING\226728_PD100_Rev F - Site Access Plans.dwg