


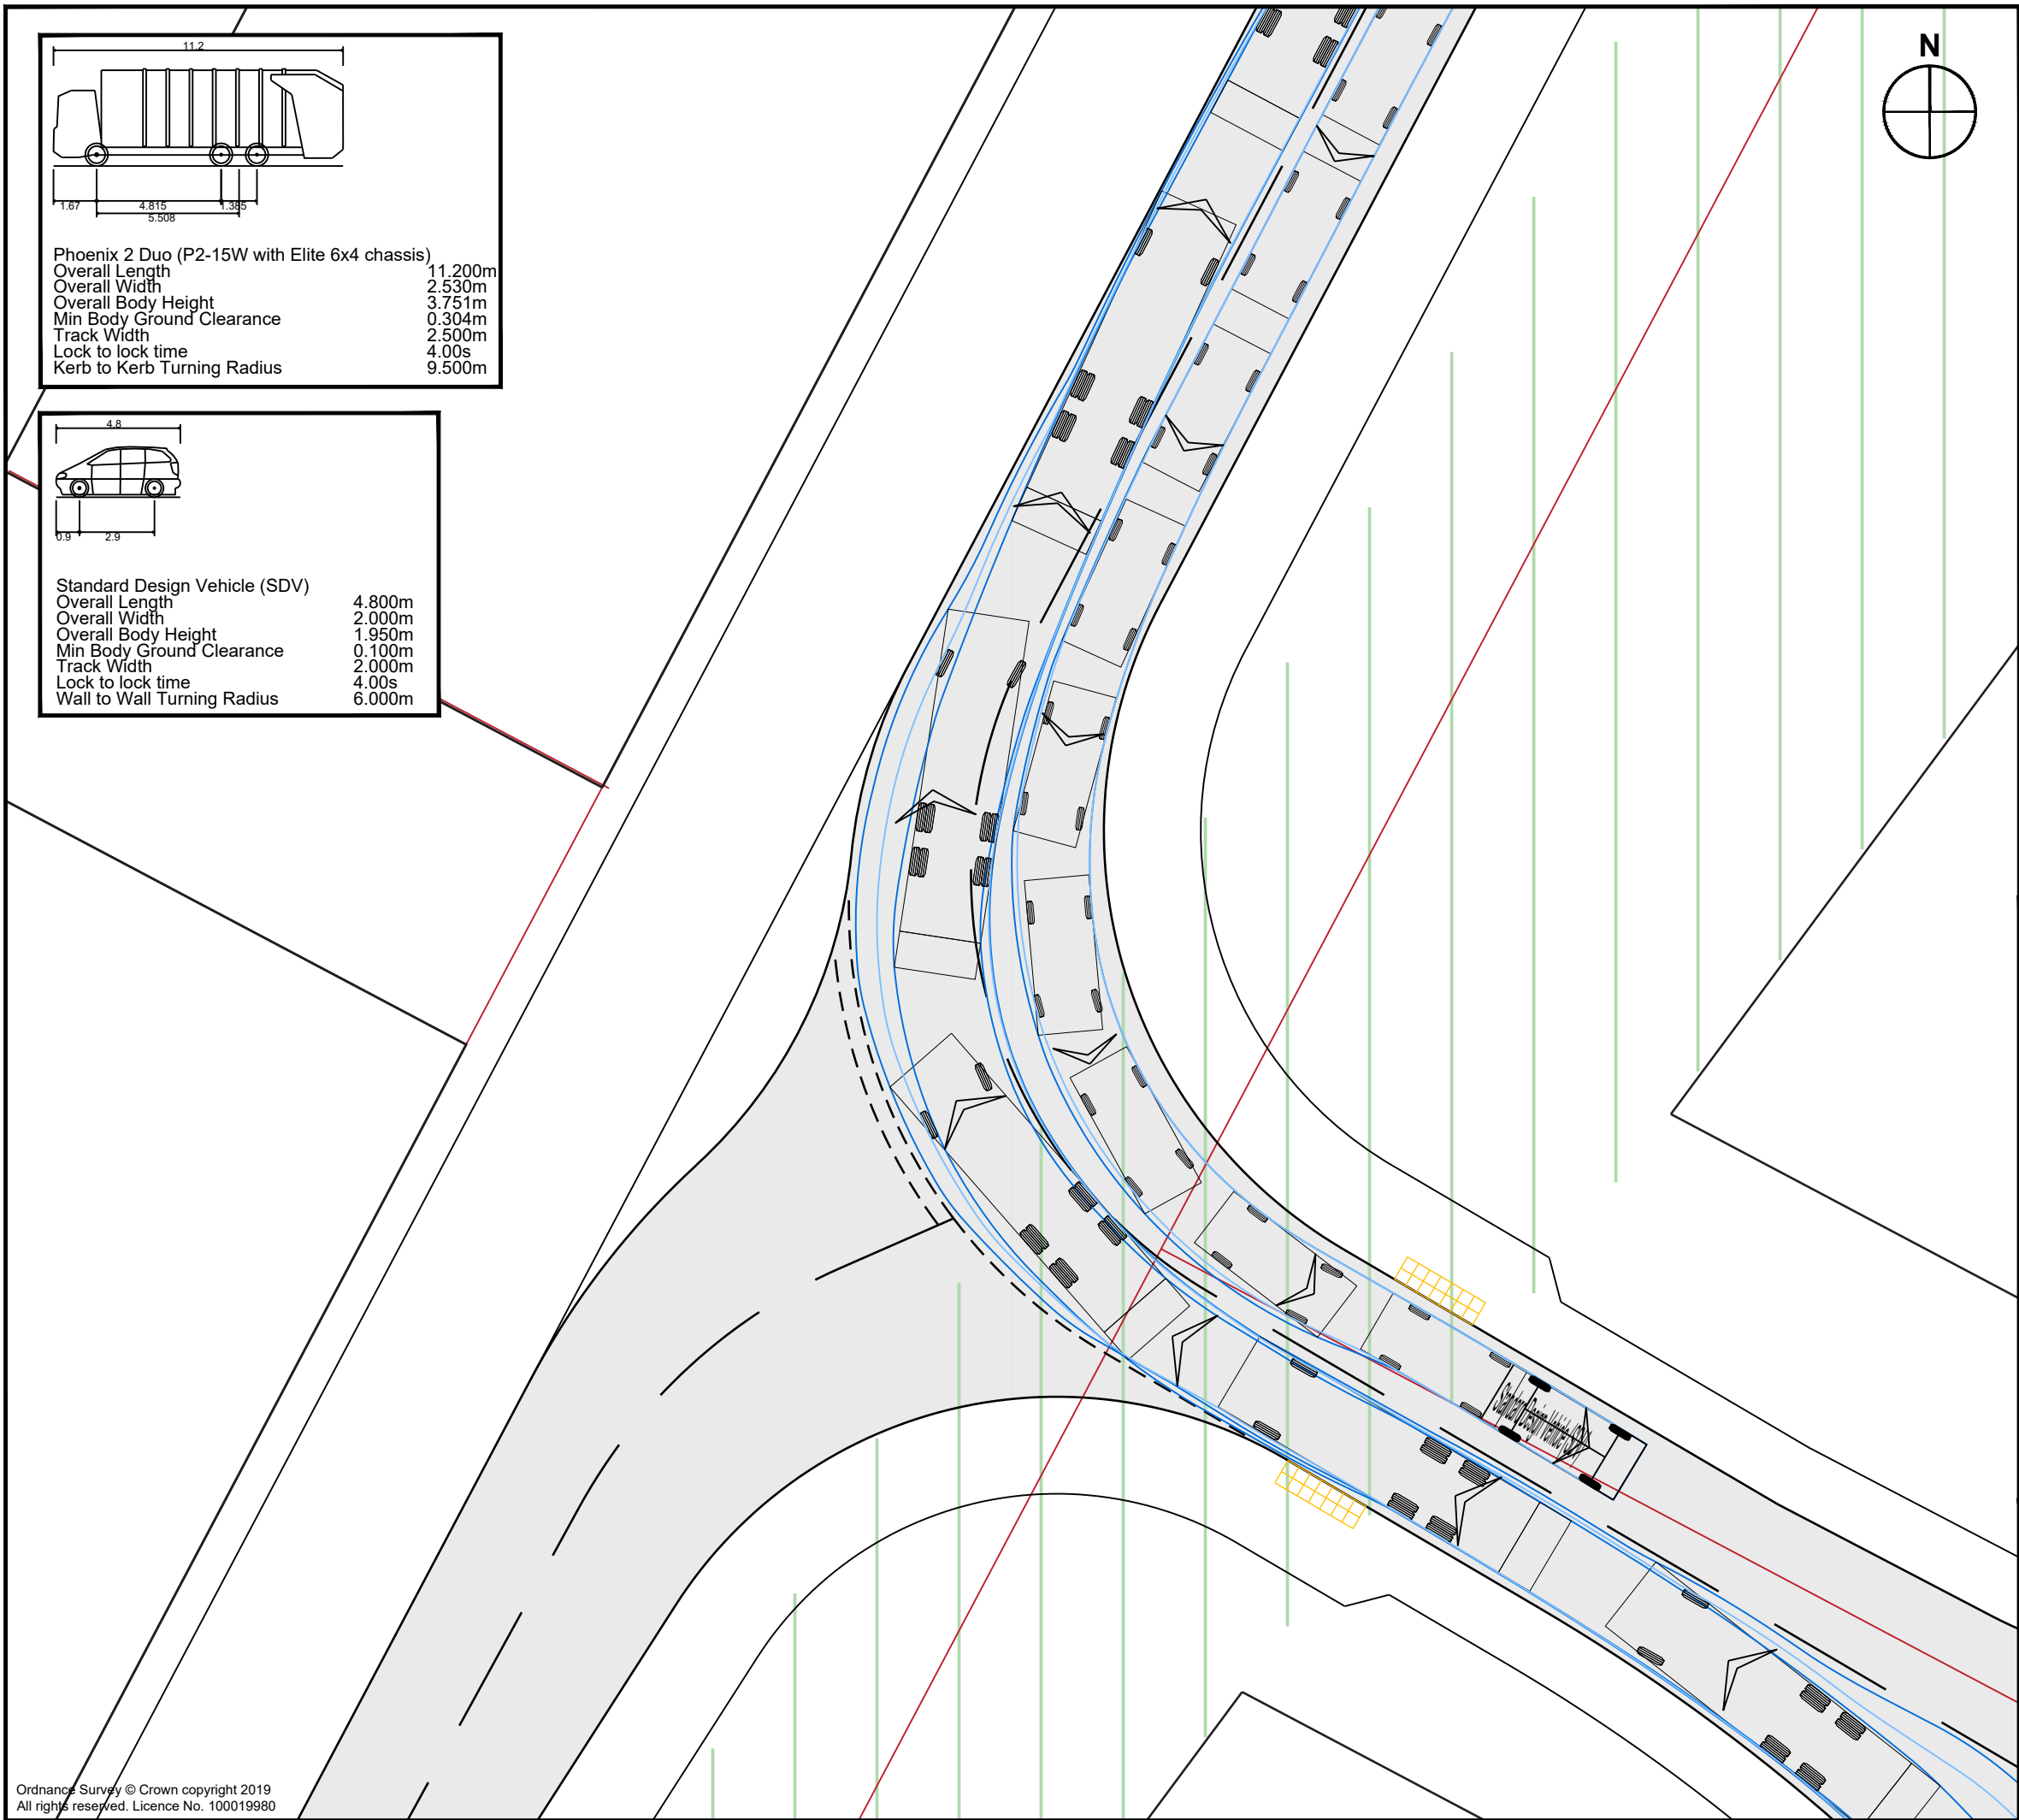

Notes:
1. This is not a construction drawing and is intended for illustrative purposes only.
2. White lining is indicative only.

A	New Child Graddon Lewis Architect's plan added.	NS	BH	11.04.2024
REV.	DETAILS	DRAWN	CHECKED	DATE

CLIENT:	Northfleet Central 1 Limited		
PROJECT:	Northfleet Central Gravesham		
DRAWING TITLE:	Swept Path Analysis Junction 9 Refuse vehicle & Standard design vehicle passing at bend		
SCALES:	1:200 at A3		
DRAWN:	NS	CHECKED:	RS
DATE:	15.12.2023		



DRAWING NUMBER:
226728/PD106/AT04

REVISION:
A