


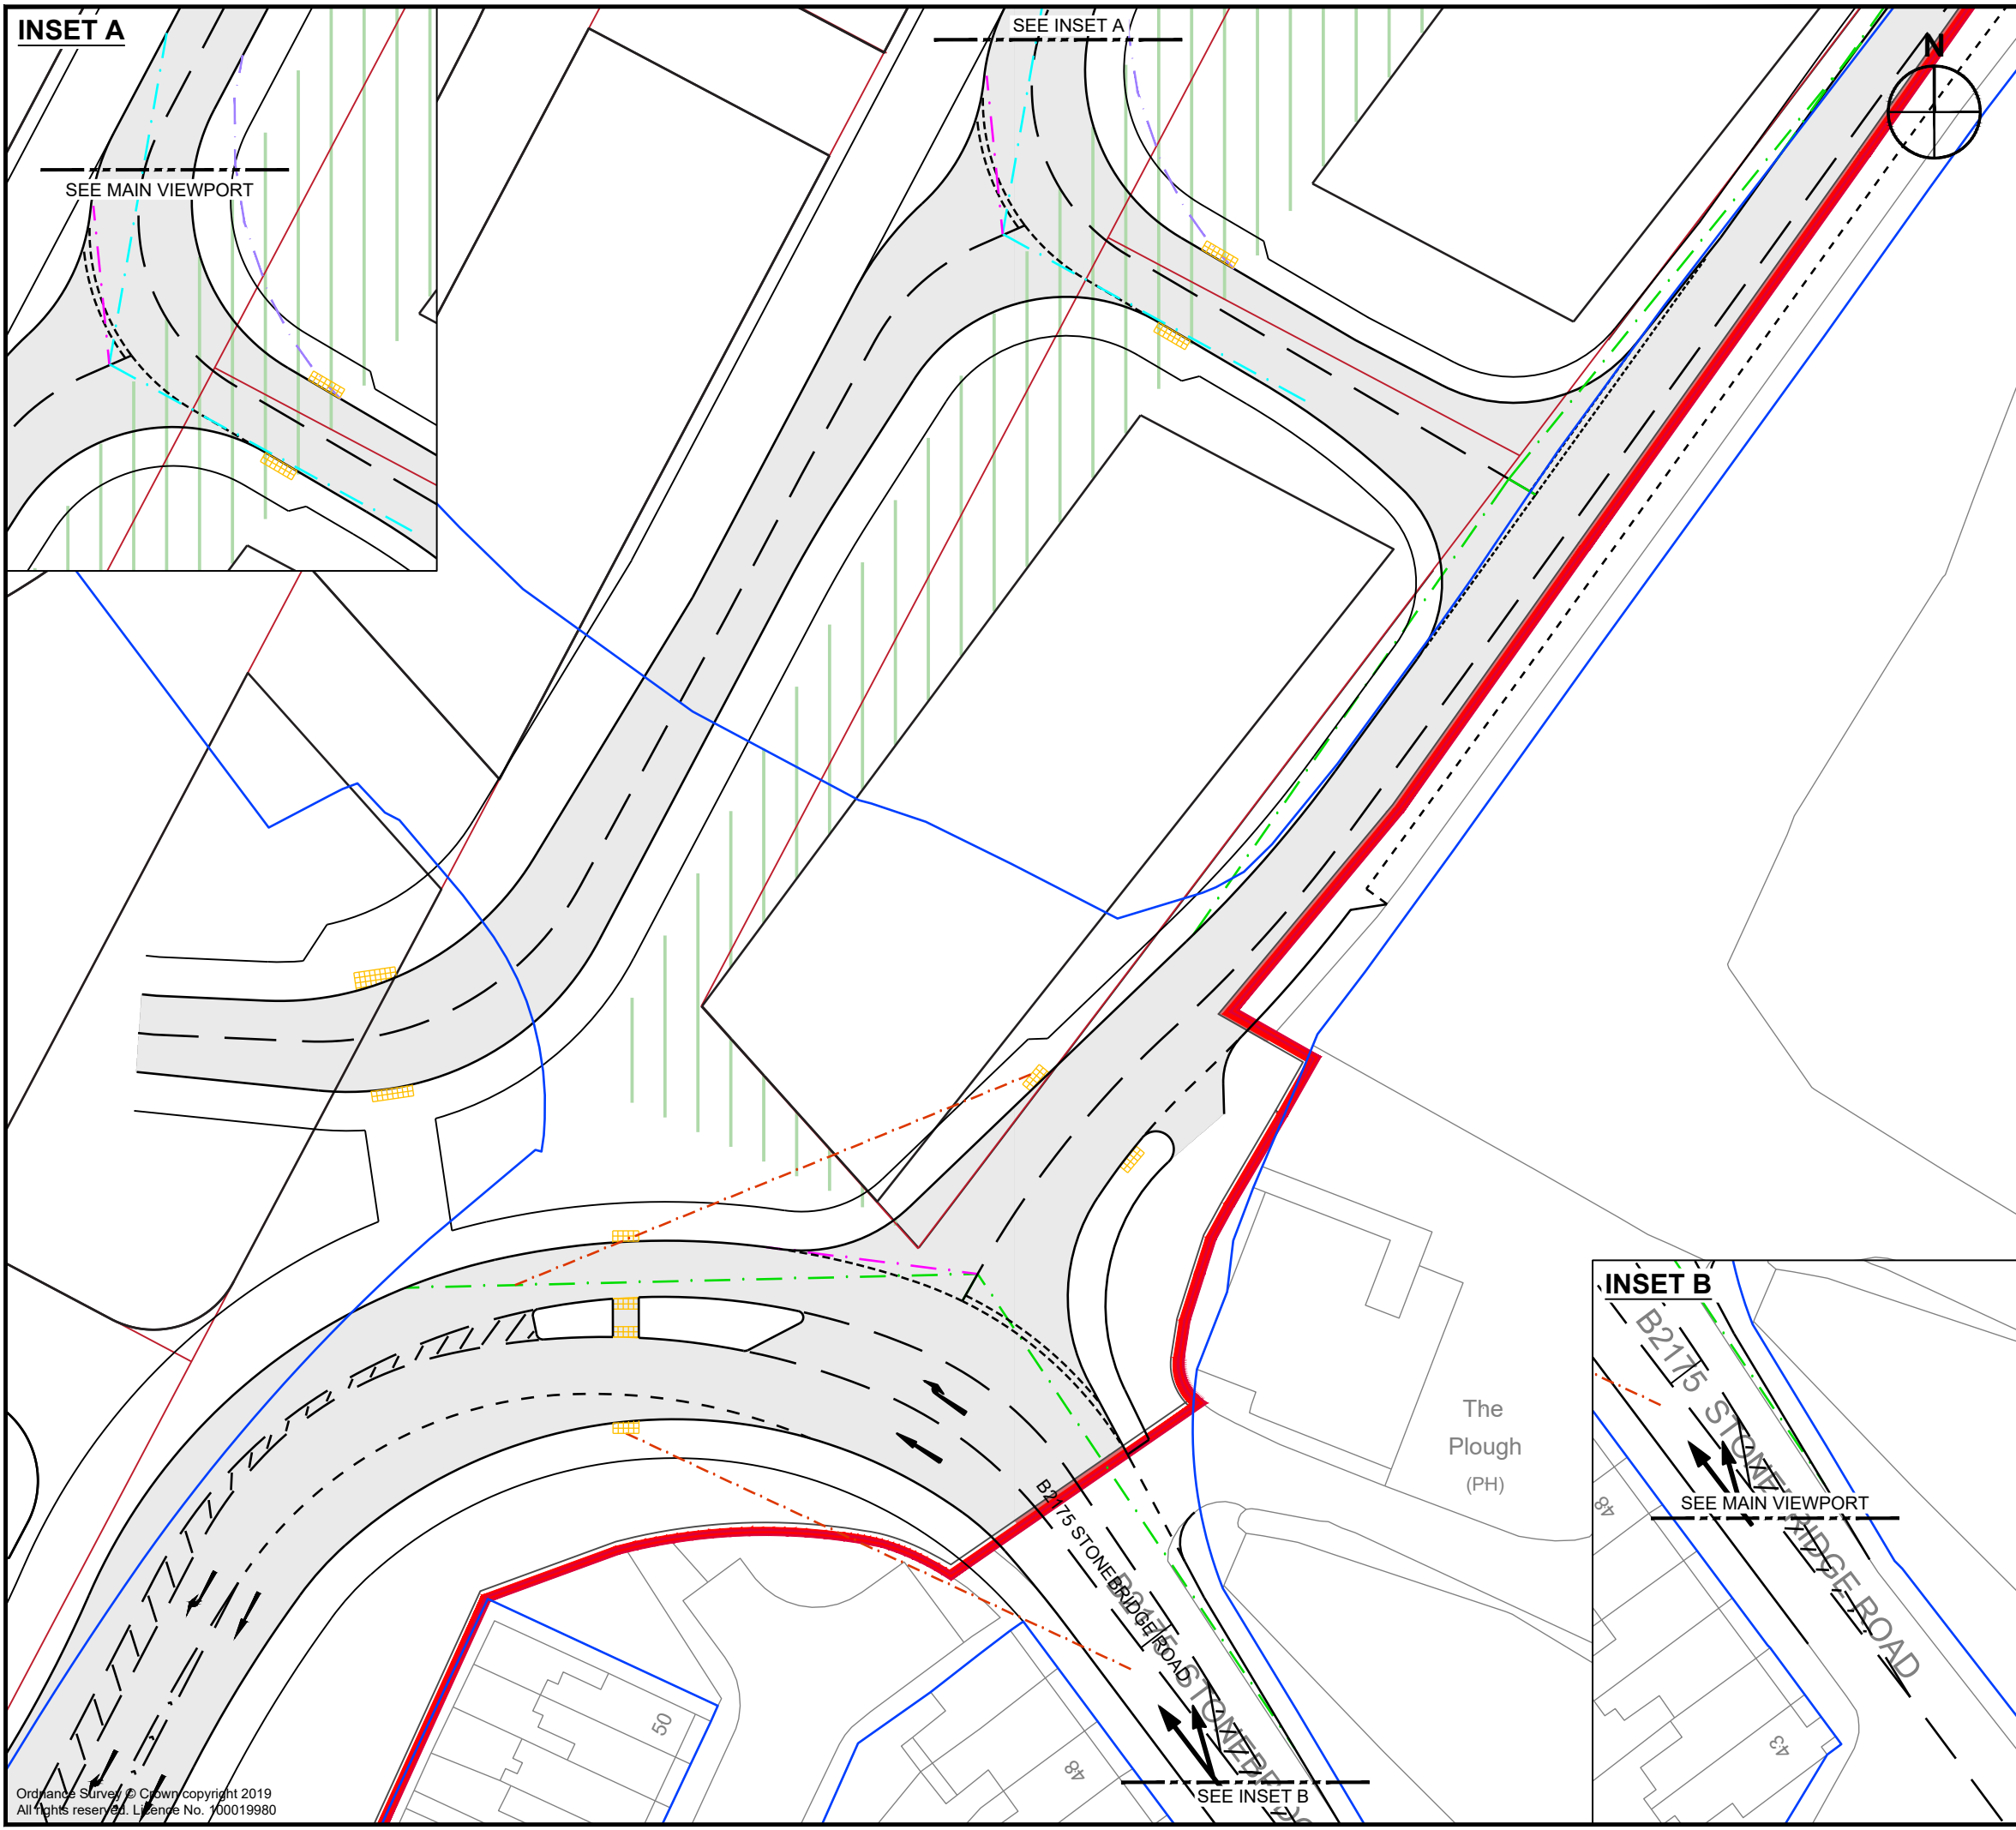

INSET A

SEE MAIN VIEWPORT

SEE INSET A

INSET B

SEE MAIN VIEWPORT

SEE INSET B

Notes:

- This is not a construction drawing and is intended for illustrative purposes only.
- White lining is indicative only.

Key

- Highway Boundary
- Site Boundary
- Visibility splay 2.4m x 43m (MfS 30mph)
- Visibility splay 2.4m x 25m (MfS 20mph)
- Forward visibility 25m (MfS 20mph)
- Tangential visibility
- Pedestrian visibility 43m

F	New Child Graddon Lewis Architect's plan added.	NS	BH	11.04.2024
E	Junc 7 improved	NS	BH	16.02.2024
D	Right turn lane added to junc 7	NS	BH	08.02.2024
C	Forward visibility added to junc 9	NS	BH	07.02.2024
B	Junction 7 amended, junctions 8 & 9 relocated	NS	RS	15.01.2024
A	Dimensions added	NS	RS	18.10.2023

REV.	DETAILS	DRAWN	CHECKED	DATE

CLIENT:

Northfleet Central 1 Limited

PROJECT:

Northfleet Central Gravesham

DRAWING TITLE:

Site Access Plans Junction 7, 8 & 9

SCALES:

1:500 at A3

DRAWN:	JM	CHECKED:	RS	DATE:	23.08.2023
--------	----	----------	----	-------	------------

SLR

DRAWING NUMBER: 226728/PD106

REVISION: F

Ordinance Survey © Crown copyright 2019
All rights reserved. Licence No. 100019980

NOTE: THE PROPERTY OF THIS DRAWING AND DESIGN IS VESTED IN VECTOS (SOUTH) LTD.
IT MUST NOT BE COPIED OR REPRODUCED IN ANY WAY WITHOUT THEIR PRIOR WRITTEN CONSENT.

X:\Projects\220000\226728 - Northfleet Central, Gravesham\DRAWINGS\226728_PD100_Rev F - Site Access Plans.dwg