


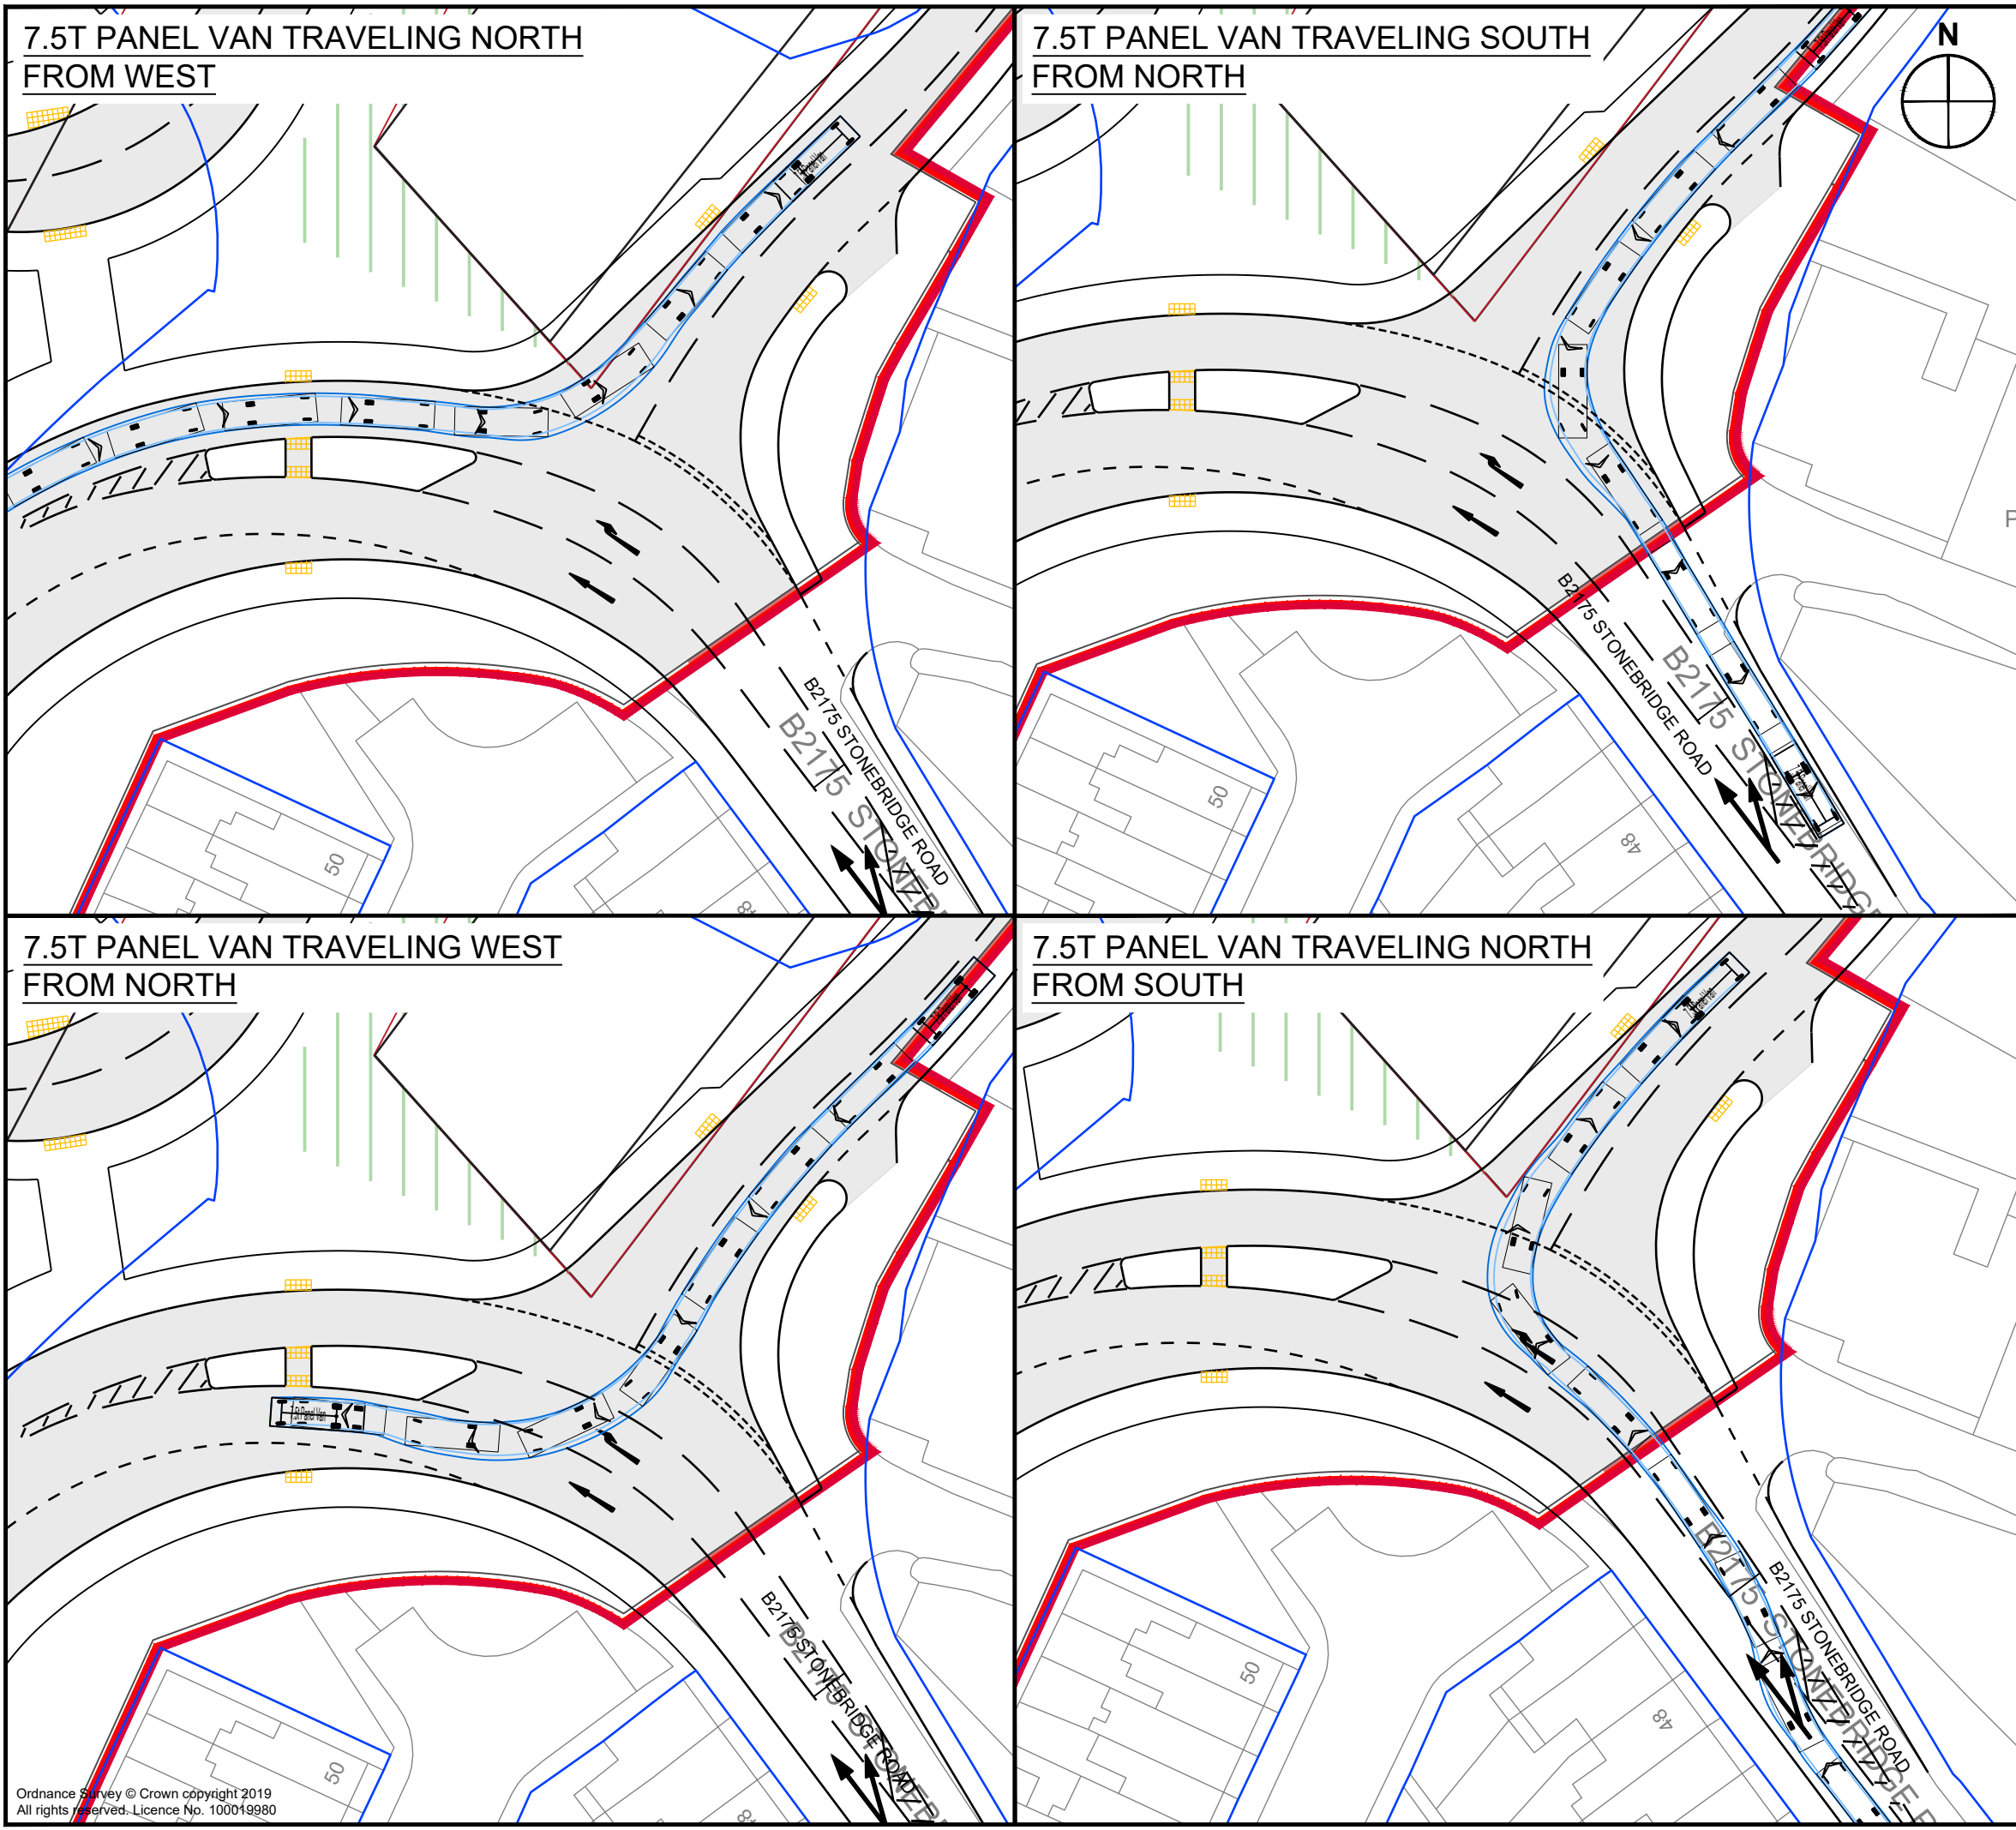

Notes:

- 1. This is not a construction drawing and is intended for illustrative purposes only.
- 2. White lining is indicative only.

Vehicle Profile

7.5t Panel Van	
Overall Length	7.210m
Overall Width	2.192m
Overall Body Height	2.544m
Min Body Ground Clearance	0.316m
Track Width	1.865m
Lock to lock time	4.00s
Kerb to Kerb Turning Radius	7.400m

E	New Child Graddon Lewis Architect's plan added.	NS	BH	11.04.2024
D	Junc 7 improved	NS	BH	16.02.2024
C	Right turn lane added to junc 7	NS	BH	08.02.2024
B	J7 Widened	NS	RS	15.01.2024
A	J7 south east kerb radii amended	NS	RS	18.10.2023

REV.	DETAILS	DRAWN	CHECKED	DATE

CLIENT:

Northfleet Central 1 Limited

PROJECT:

Northfleet Central Gravesham

DRAWING TITLE:

**Swept Path Analysis
Junction 7
Panel Van**

SCALES:

1:500 at A3

DRAWN:	NS	CHECKED:	JM	DATE:	24.08.2023
--------	----	----------	----	-------	------------

DRAWING NUMBER:

226728/PD106/AT01

REVISION:

E

X:\Projects\220000\226728 - Northfleet Central, Gravesham\DRAWINGS\226728_PD100_Rev F - Site Access Plans.dwg