




16.5M ARTICULATED VEHICLE TRAVELING
FROM WEST TO GROVE ROAD

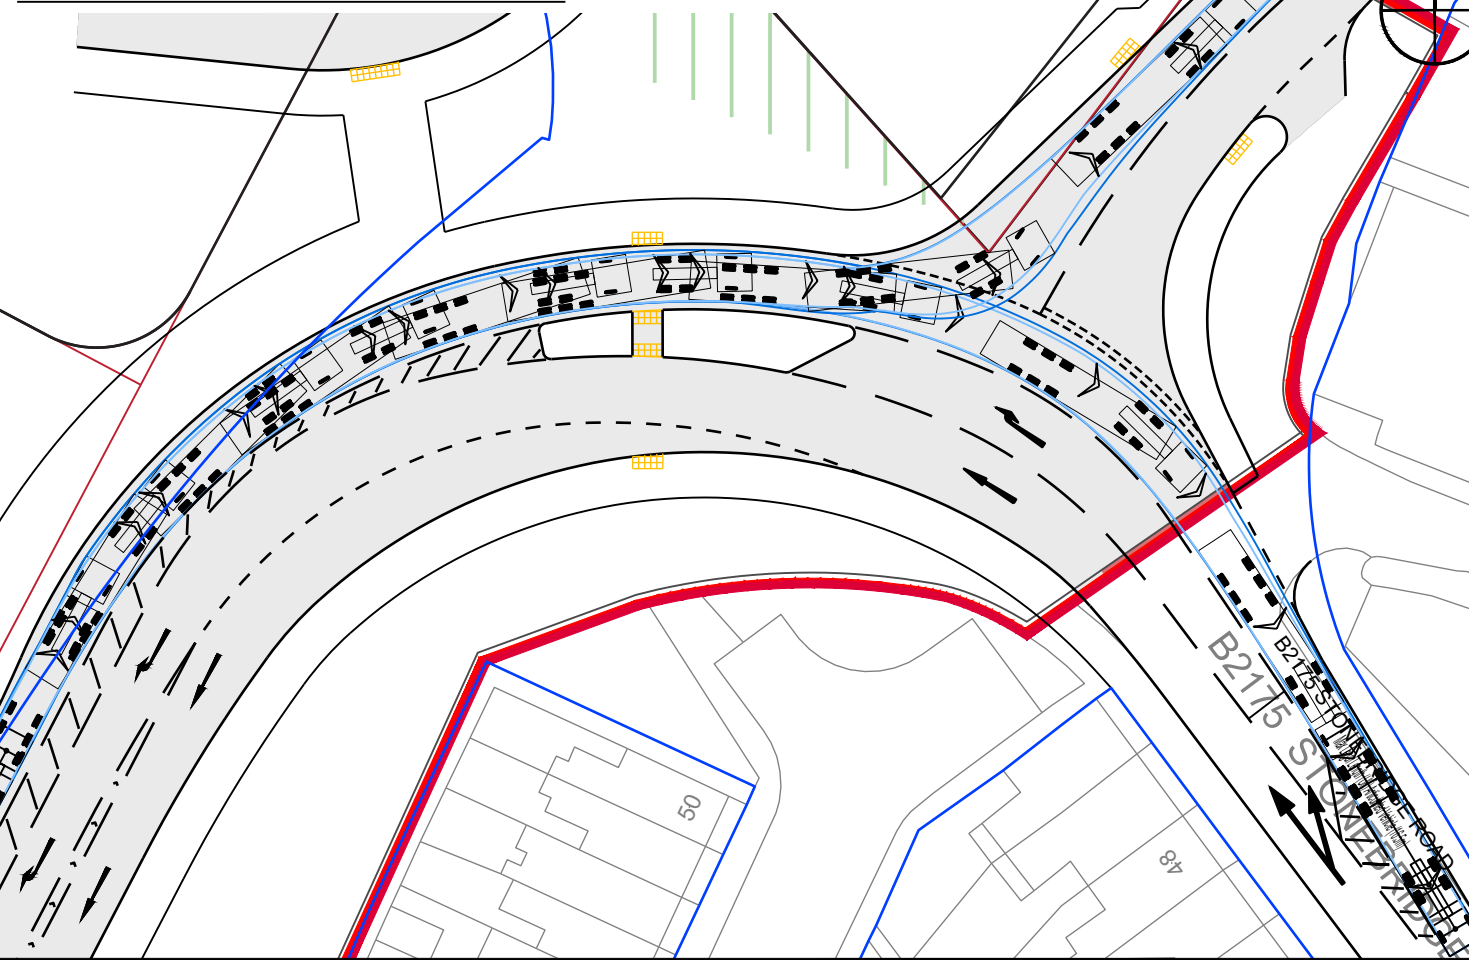


16.5M ARTICULATED
VEHICLE EXITING
FROM GROVE ROAD

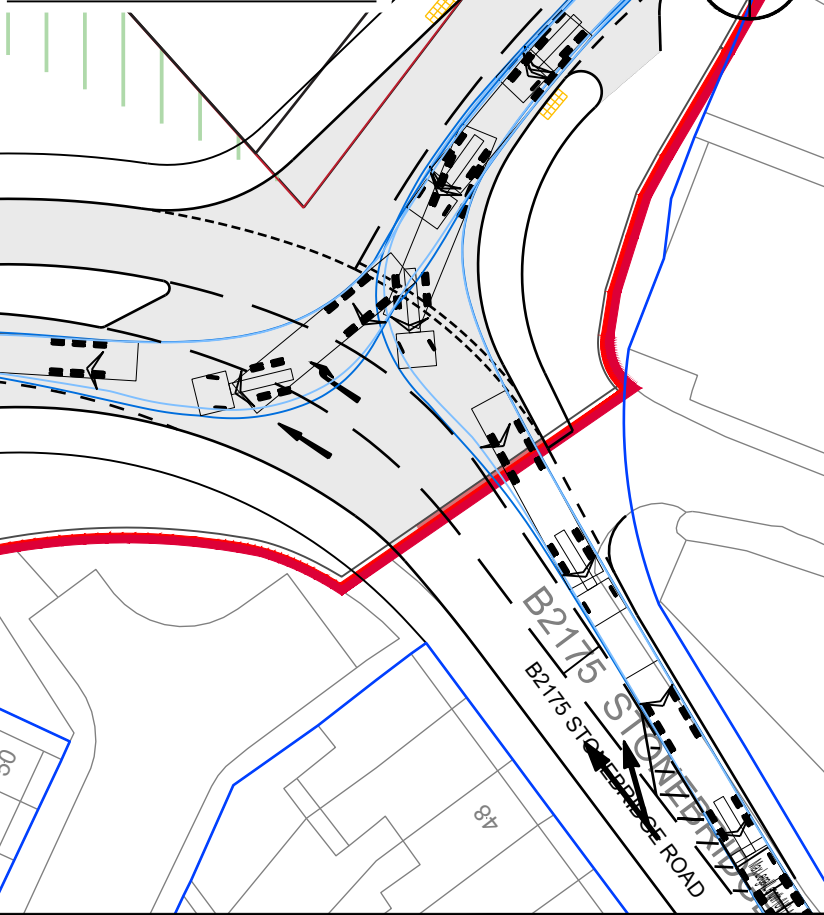

16.5M ARTICULATED VEHICLE TRAVELING
FROM EAST TO WEST

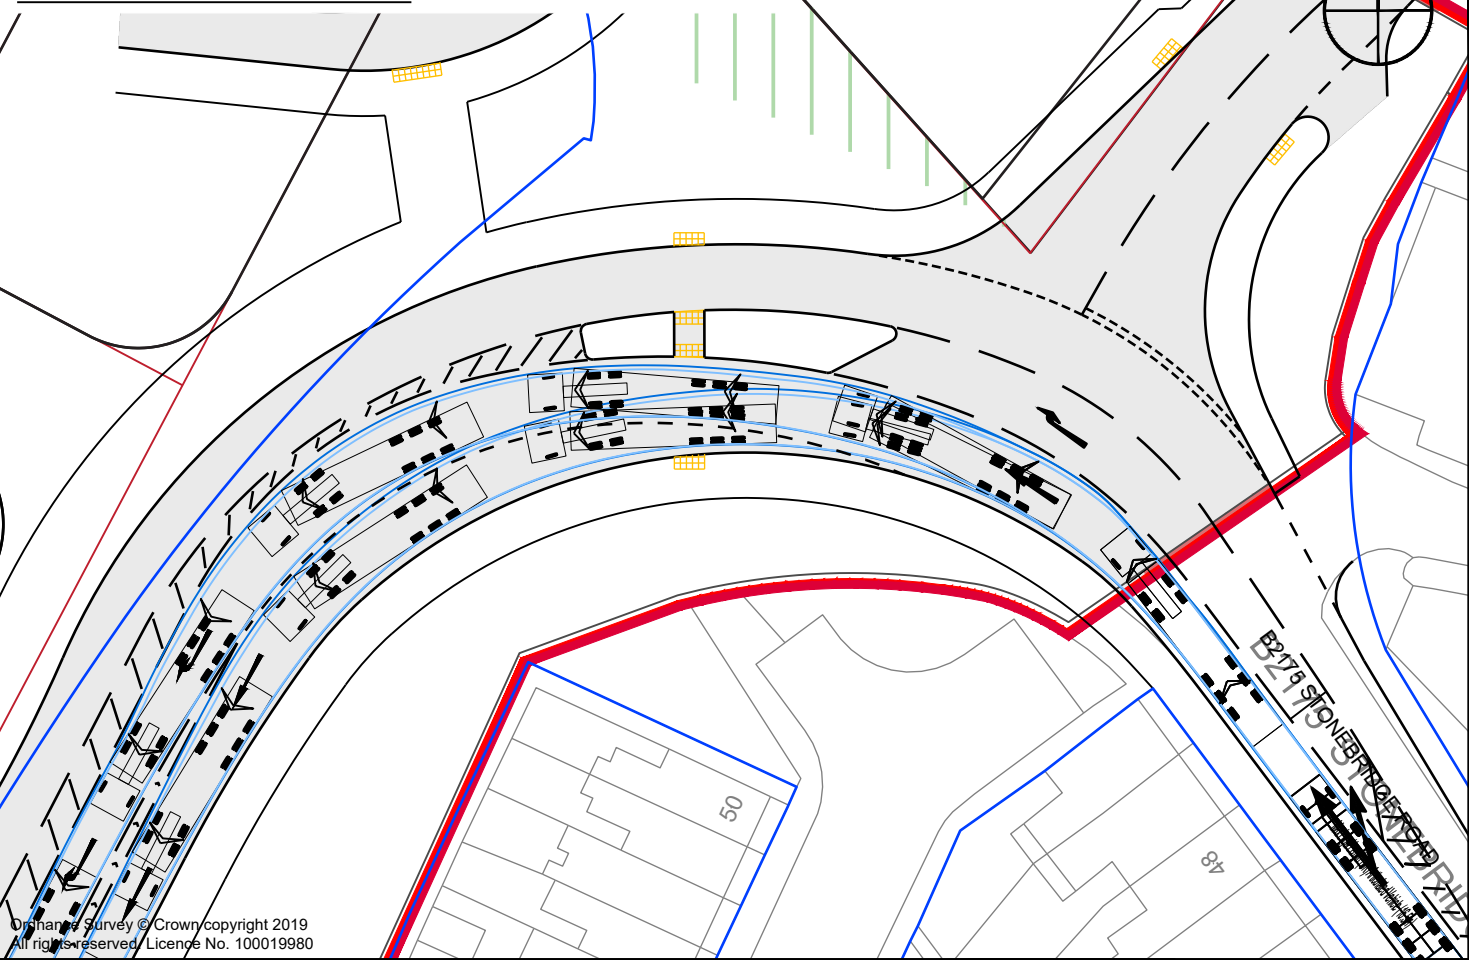


16.5M ARTICULATED
VEHICLE TRAVELING
FROM SOUTH TO
GROVE ROAD

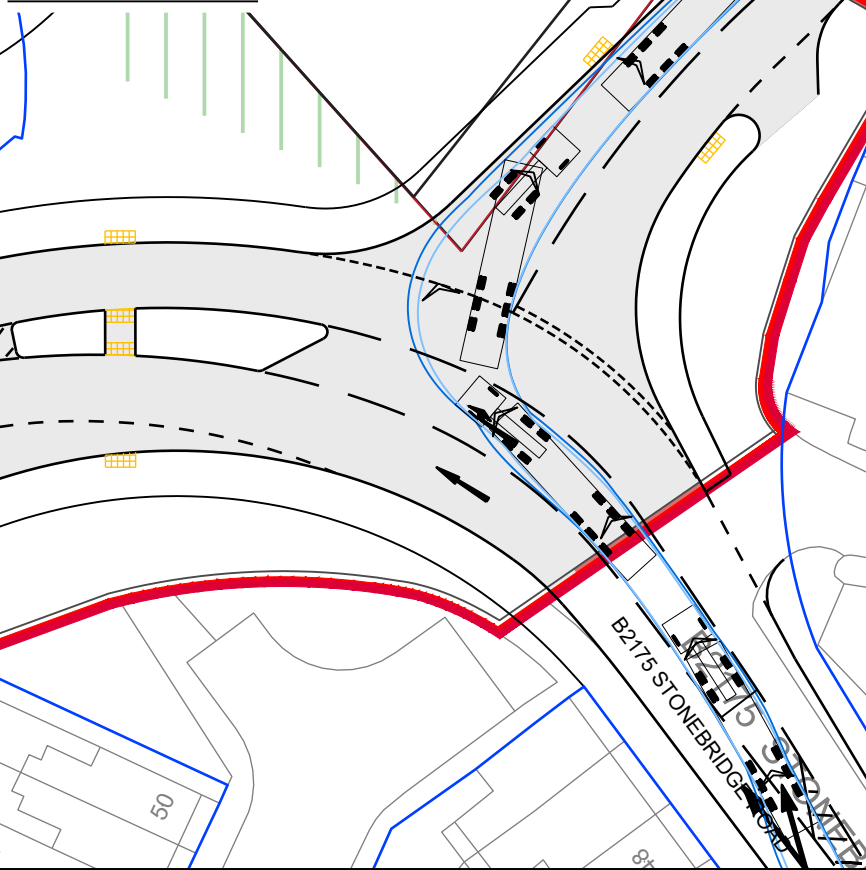

Notes:
1. This is not a construction drawing and is intended for illustrative purposes only.
2. White lining is indicative only.

Vehicle Profile

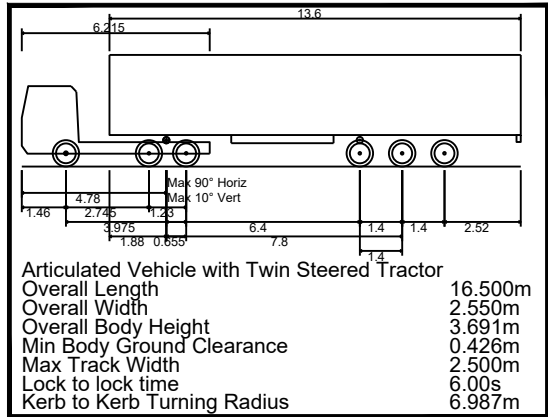

D	New Child Graddon Lewis Architect's plan added.	NS	BH	11.04.2024
C	Junc 7 improved	NS	BH	16.02.2024
B	Right turn lane added to J7	NS	BH	08.02.2024
A	J7 Widened	NS	RS	15.01.2024
REV.	DETAILS	DRAWN	CHECKED	DATE

CLIENT:
Northfleet Central 1 Limited

PROJECT:
Northfleet Central Gravesham

DRAWING TITLE:
**Swept Path Analysis
Junction 7
16.5m Articulated Vehicle**

SCALES:
1:500 at A3

DRAWN: NS CHECKED: JM DATE: 18.10.2023



DRAWING NUMBER: **226728/PD106/AT02** REVISION: **D**