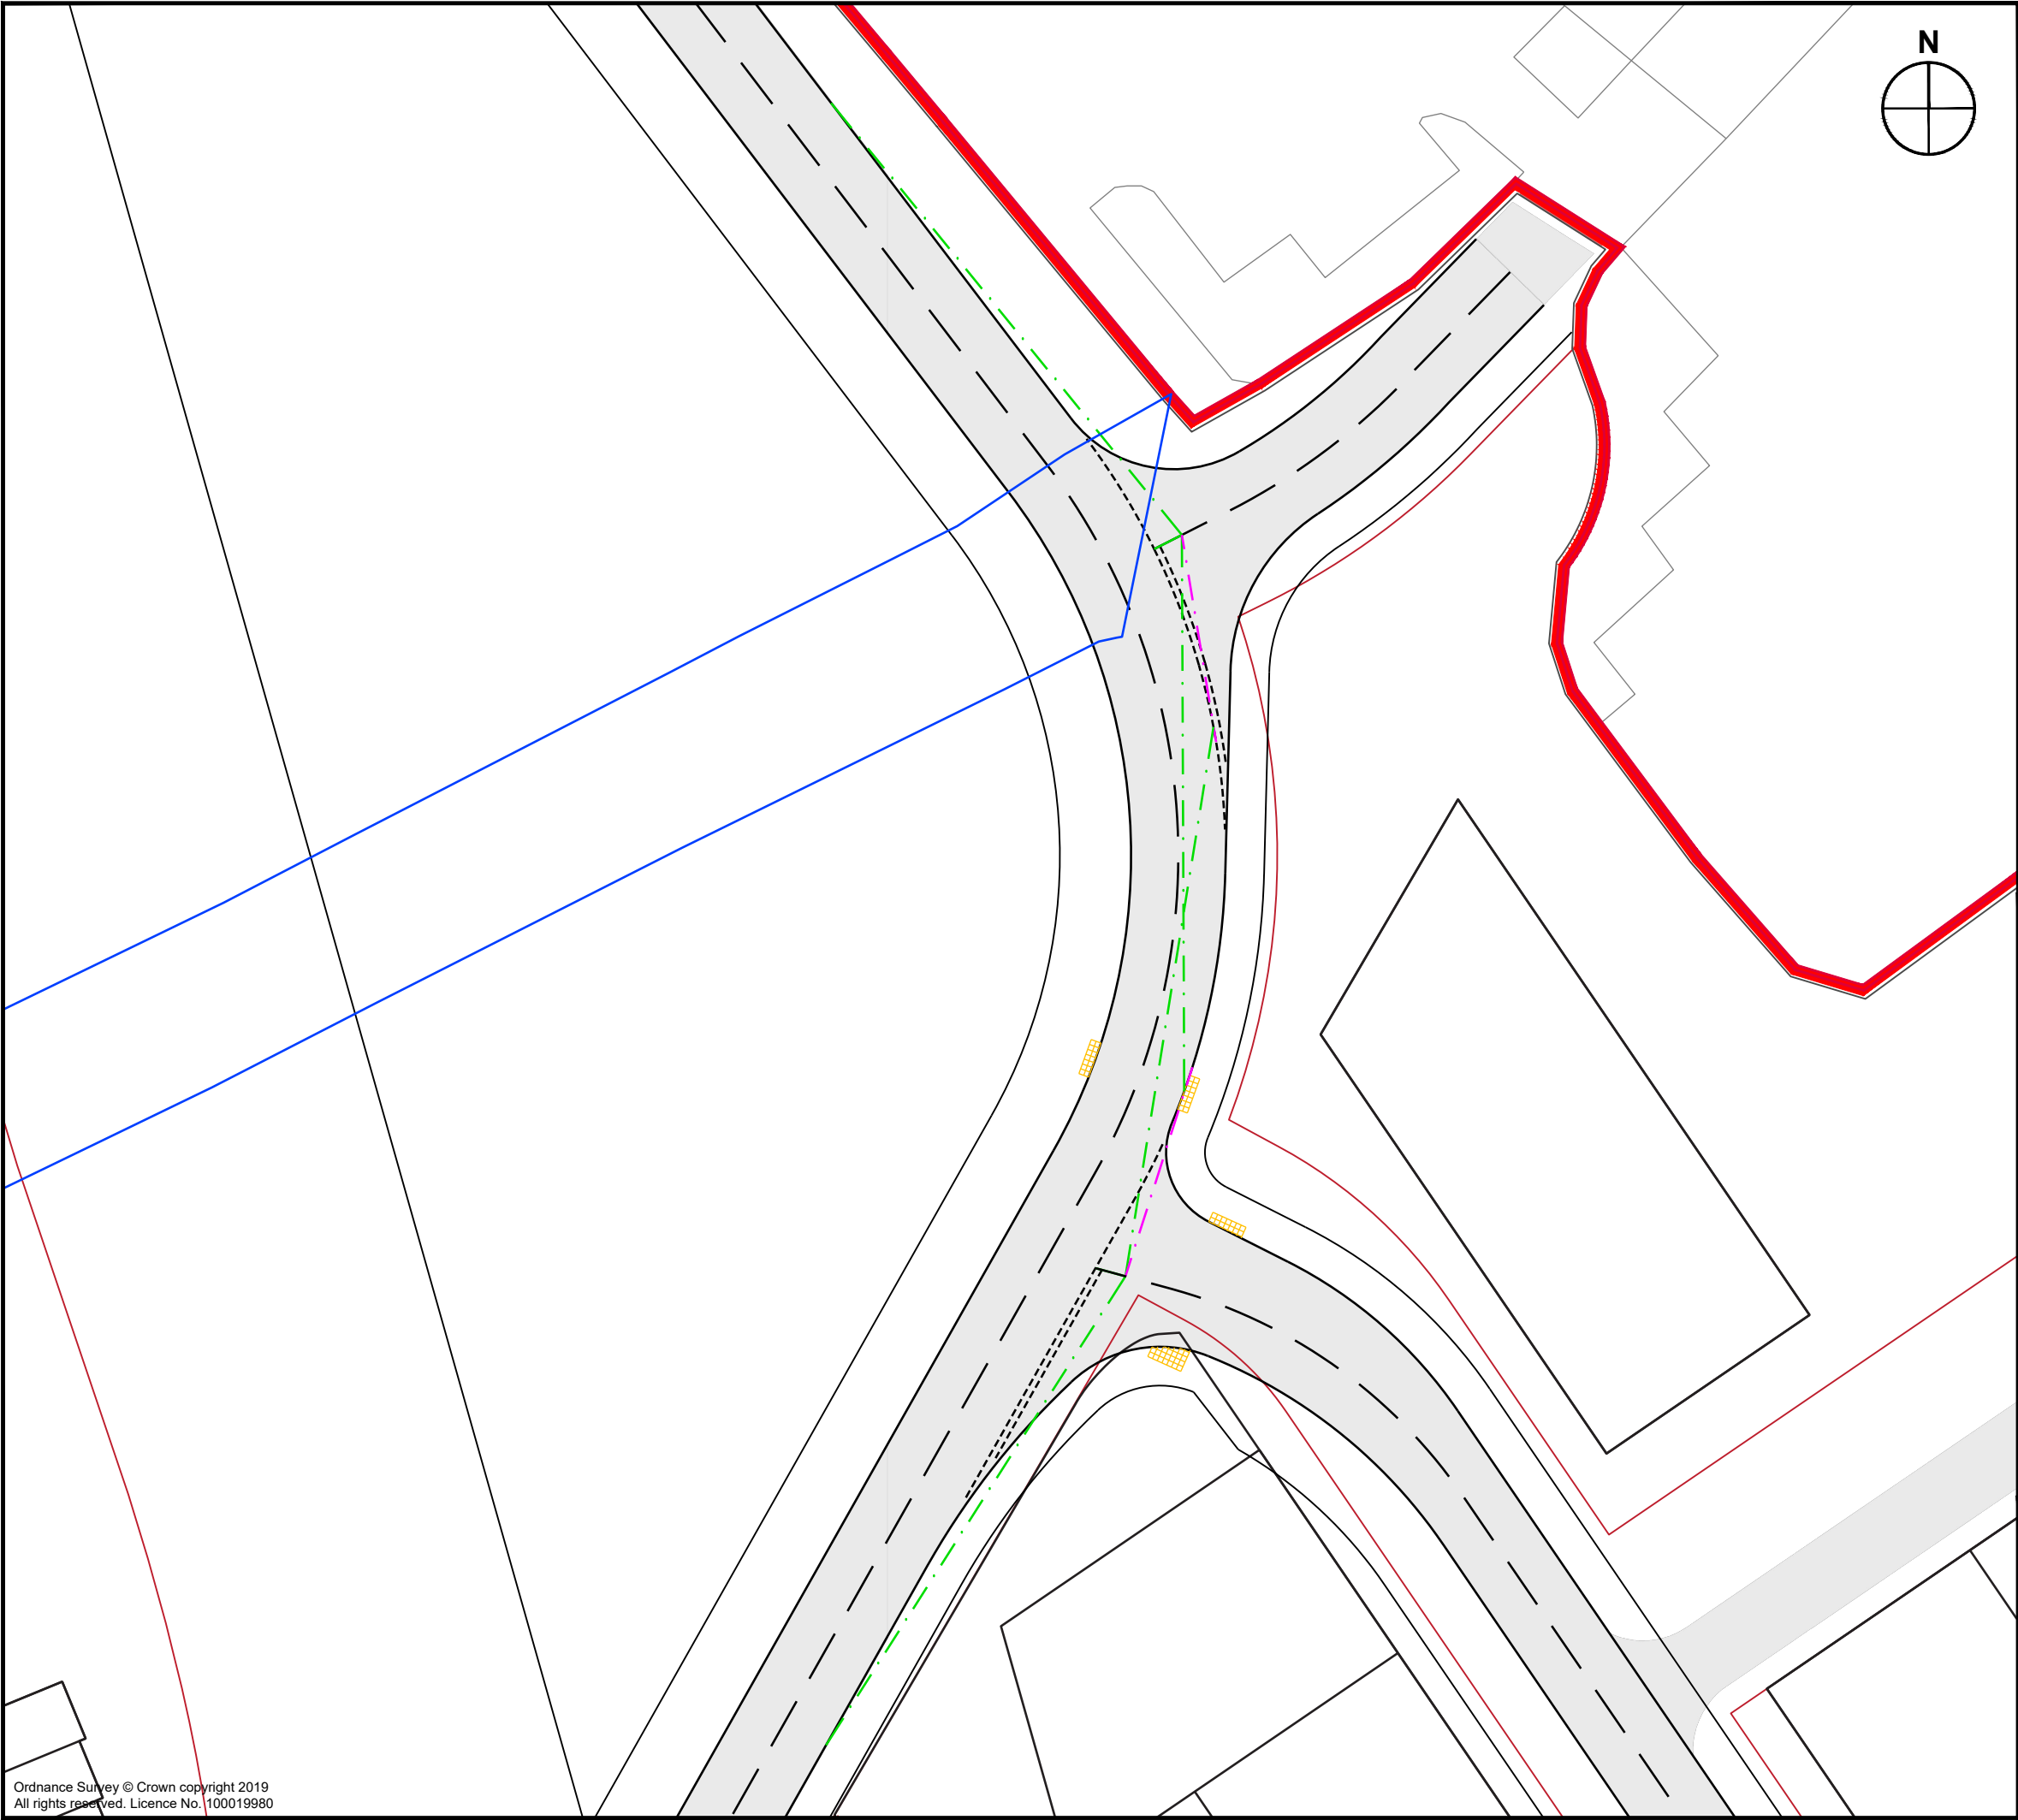


Notes:
1. This is not a construction drawing and is intended for illustrative purposes only.
2. White lining is indicative only.

Key

- Site Boundary
- Visibility splay 2.4m x 43m (MfS 30mph)
- Tangential visibility

B	New Child Graddon Lewis Architect's plan added.	NS	BH	11.04.2024
A	J6 south east kerb radii amended	NS	RS	18.10.2023

REV.	DETAILS	DRAWN	CHECKED	DATE
------	---------	-------	---------	------

CLIENT:
Northfleet Central 1 Limited

PROJECT:
Northfleet Central Gravesham

DRAWING TITLE:
**Site Access Plans
Junction 5 & 6**

SCALES:
1:500 at A3

DRAWN: JM CHECKED: RS DATE: 23.08.2023



DRAWING NUMBER: **226728/PD105** REVISION: **B**