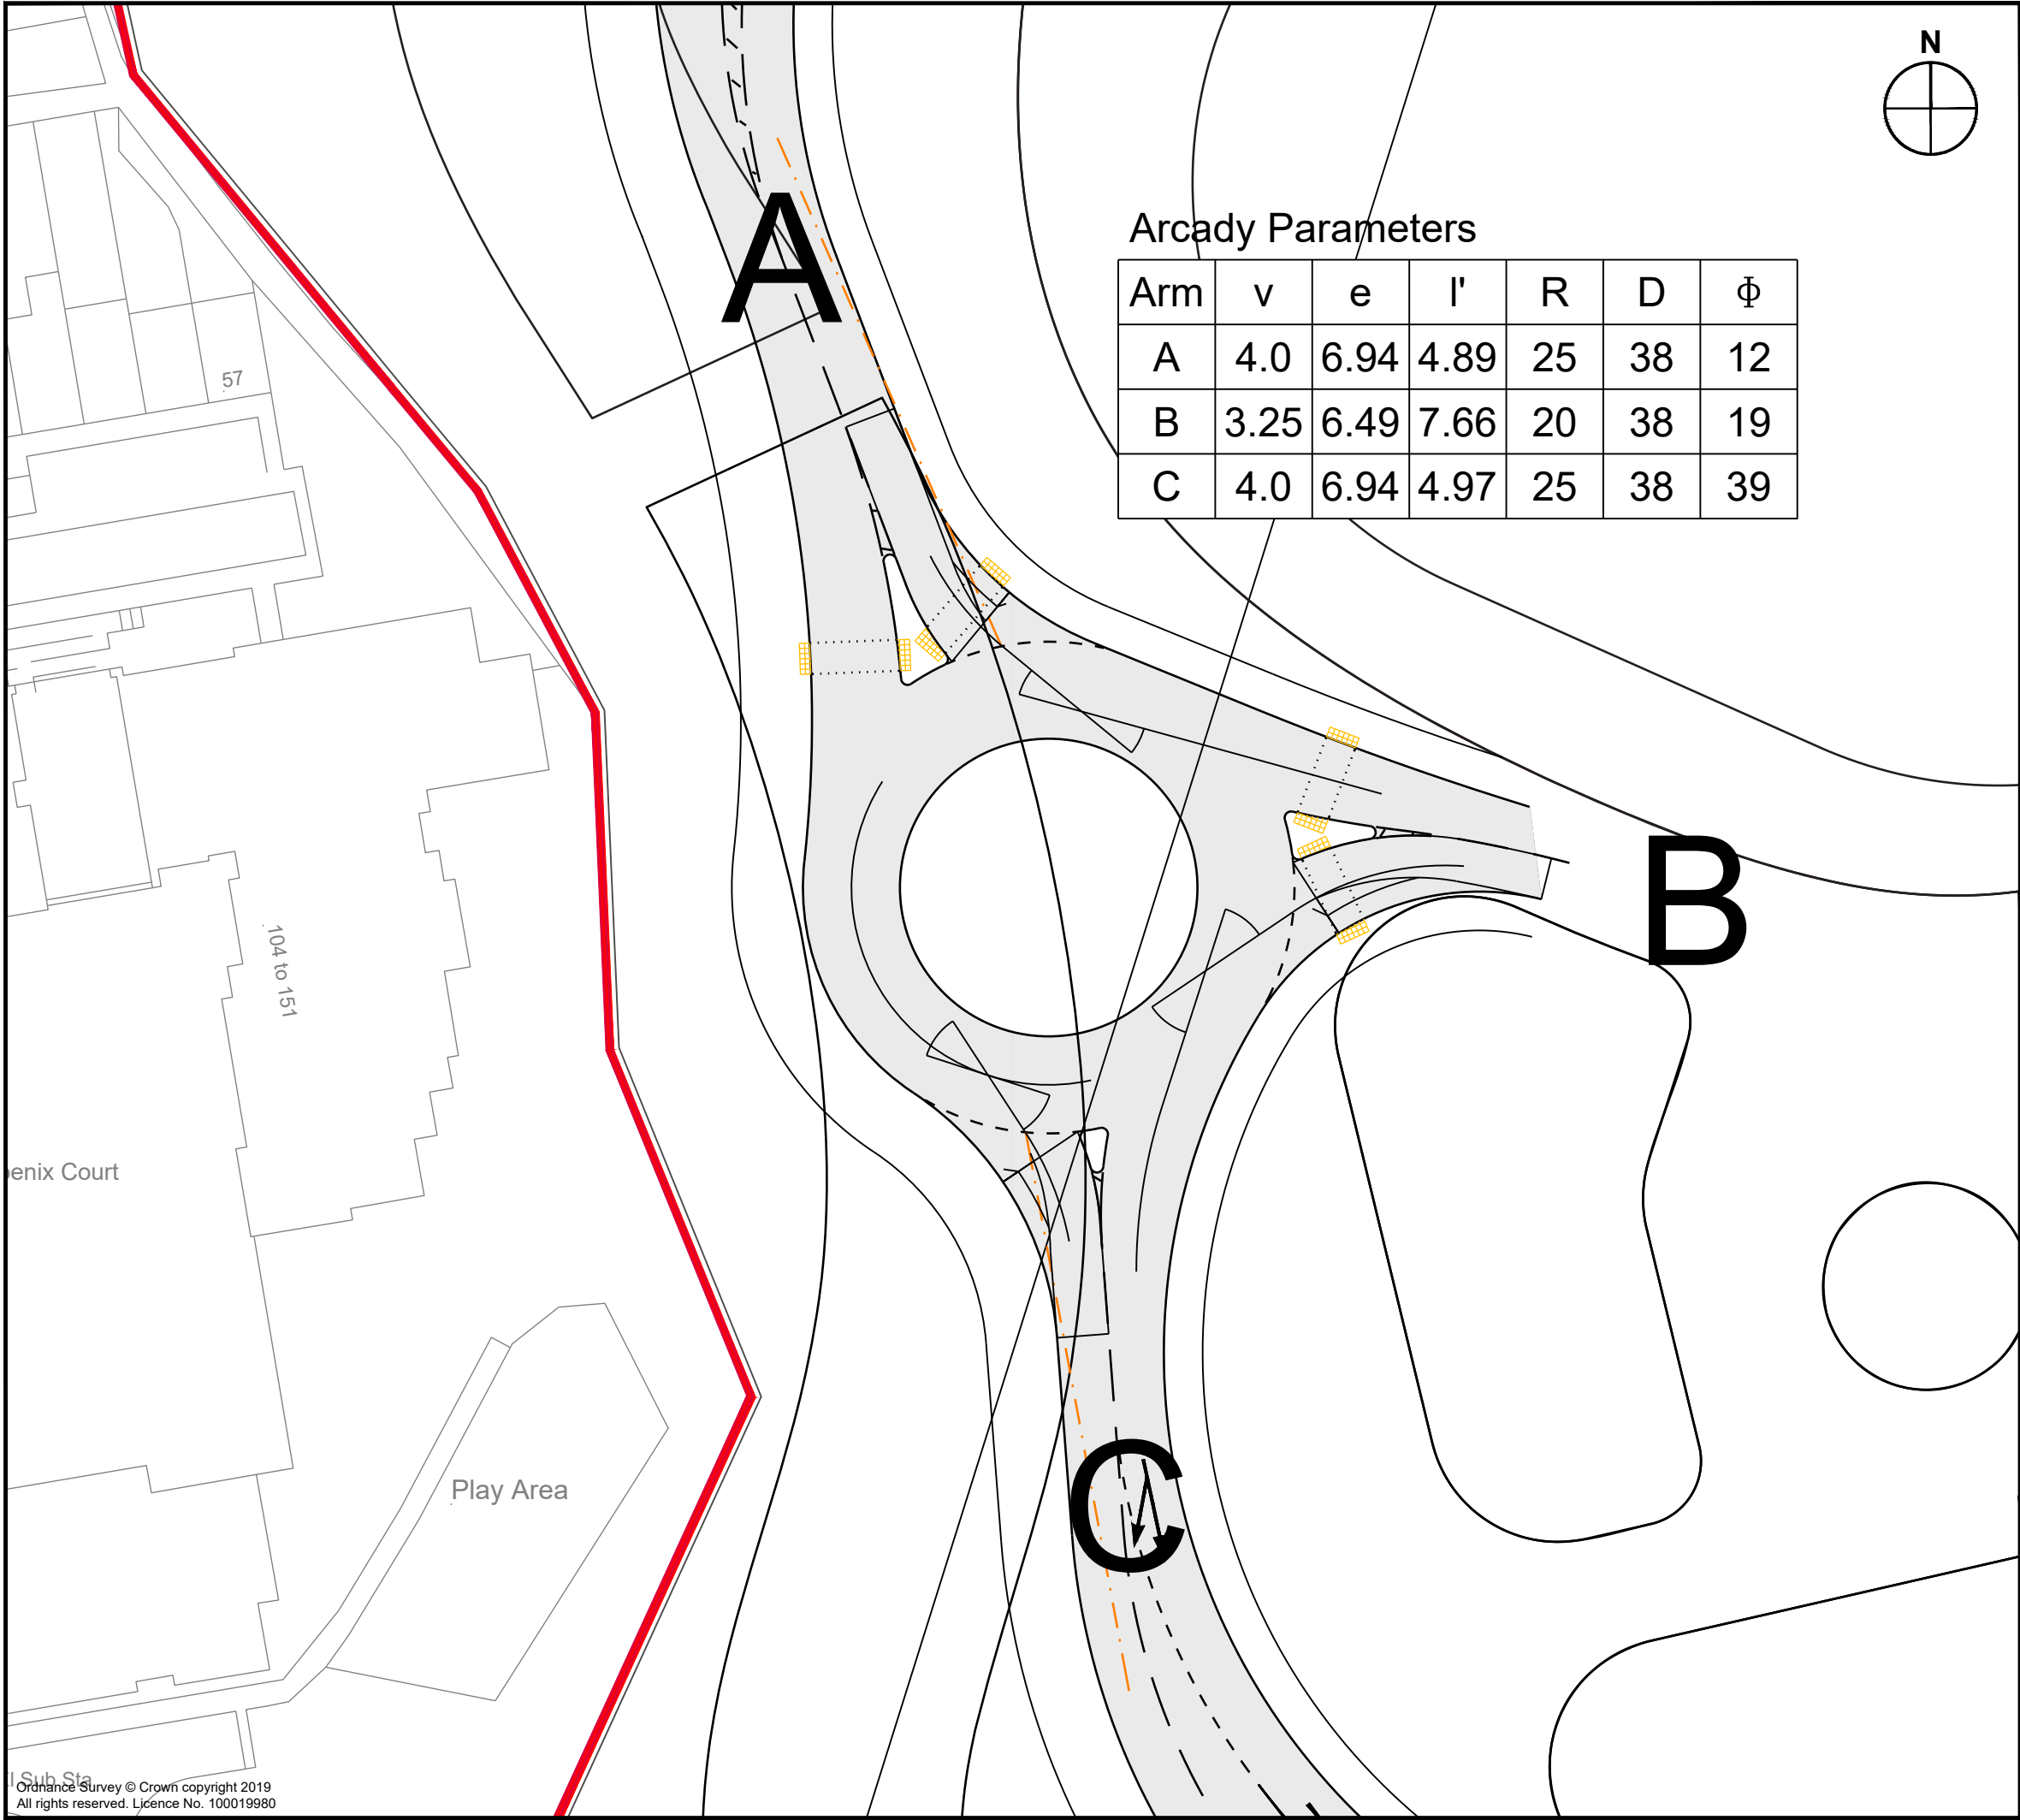


Notes:
1. This is not a construction drawing and is intended for illustrative purposes only.
2. White lining is indicative only.

Key

- Site Boundary
- 43m Forward Visibility on approach (MfS 30mph)

REV.	DETAILS	DRAWN	CHECKED	DATE
A	New Child Graddon Lewis Architect's plan added.	NS	BH	11.04.2024

CLIENT:
Northfleet Central 1 Limited

PROJECT:
Northfleet Central Gravesham

DRAWING TITLE:
Site Access Plans Roundabout

SCALES:
1:500 at A3

DRAWN: JM

CHECKED: RS

DATE: 24.05.2023



DRAWING NUMBER:
226728/PD102

REVISION:
A