



Arm 1

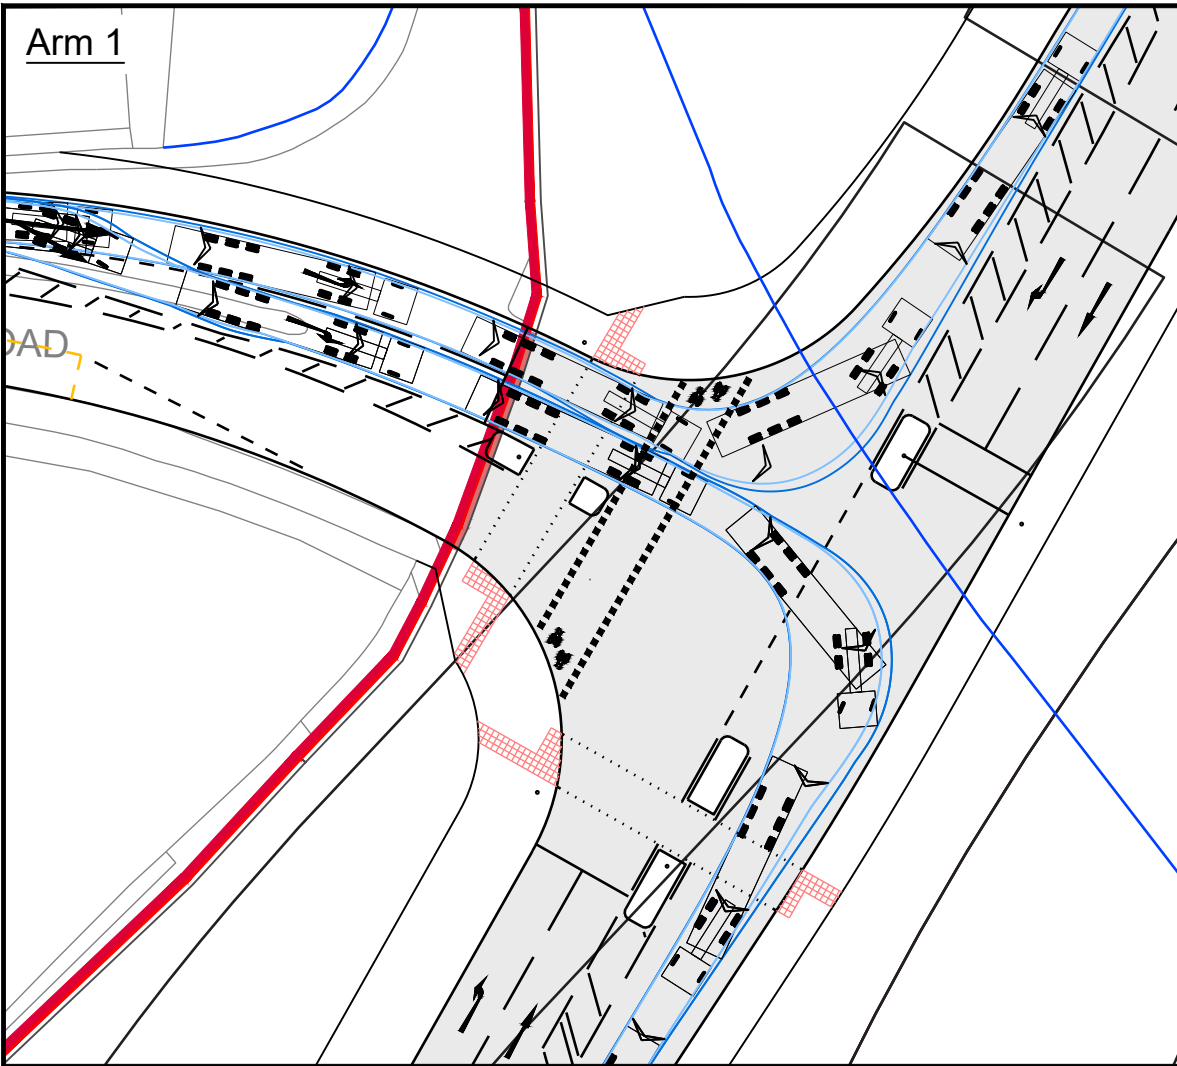

Arm 2

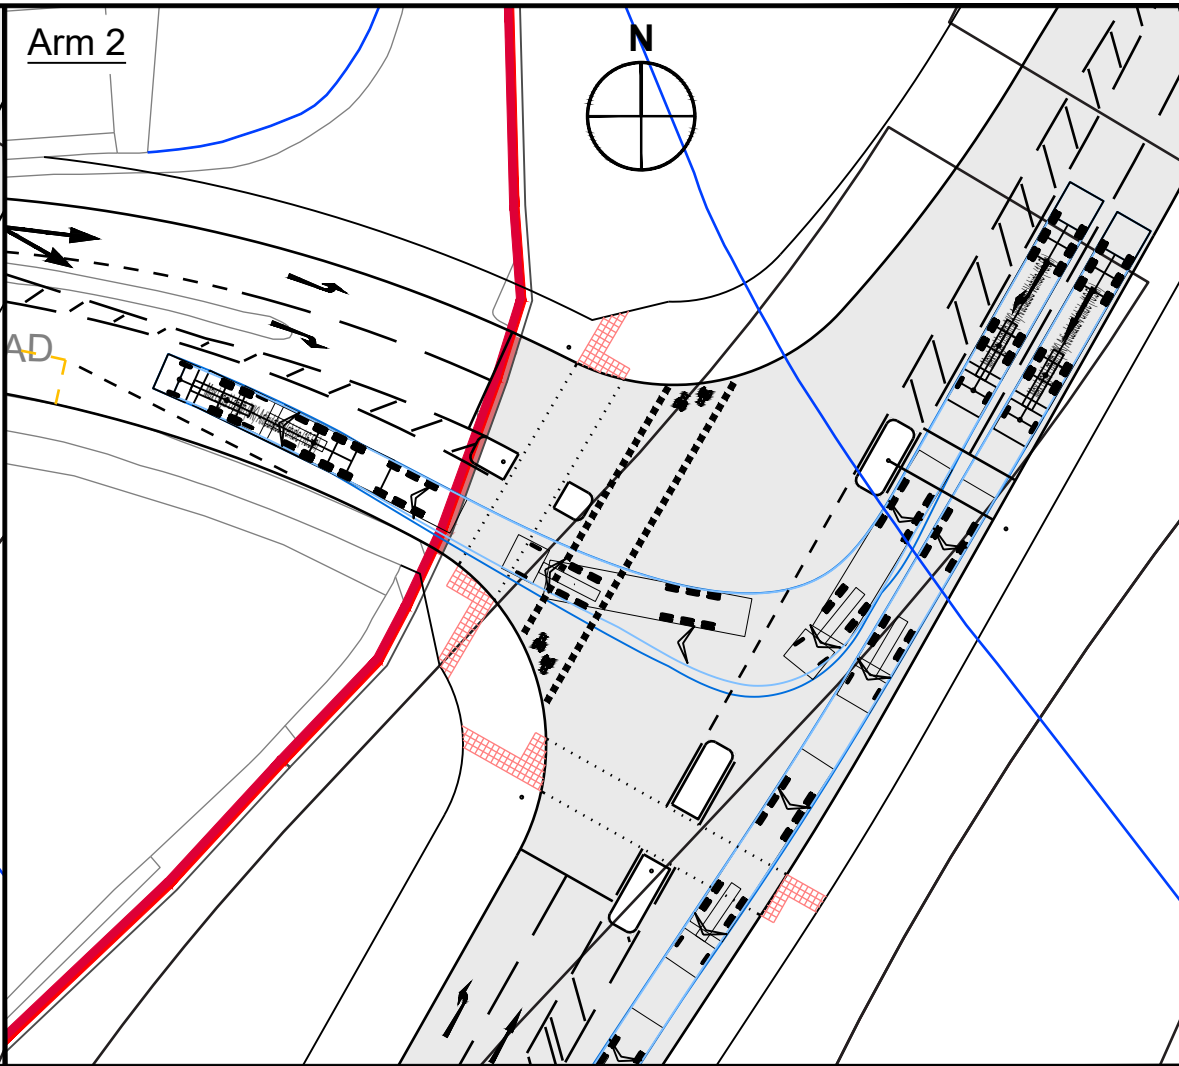

- Notes:
1. This is not a construction drawing and is intended for illustrative purposes only.
 2. White lining is indicative only.

C	New Child Graddon Lewis Architect's plan added.	NS	BH	11.04.2024
B	Crossing added to southern arm	NS	BH	16.01.2024
A	Layout updated	JB	RS	19.10.2023

REV.	DETAILS	DRAWN	CHECKED	DATE
------	---------	-------	---------	------

CLIENT:

Northfleet Central 1 Limited

PROJECT:

Northfleet Central
Gravesham

DRAWING TITLE:

Swept Path Analysis
Junction 2
16.5m Articulated Vehicle

SCALES:

1:500 at A3

DRAWN:	NS	CHECKED:	JM	DATE:	23.08.2023
--------	----	----------	----	-------	------------




DRAWING NUMBER:

226728/PD103/AT01

REVISION:

C

Arm 3

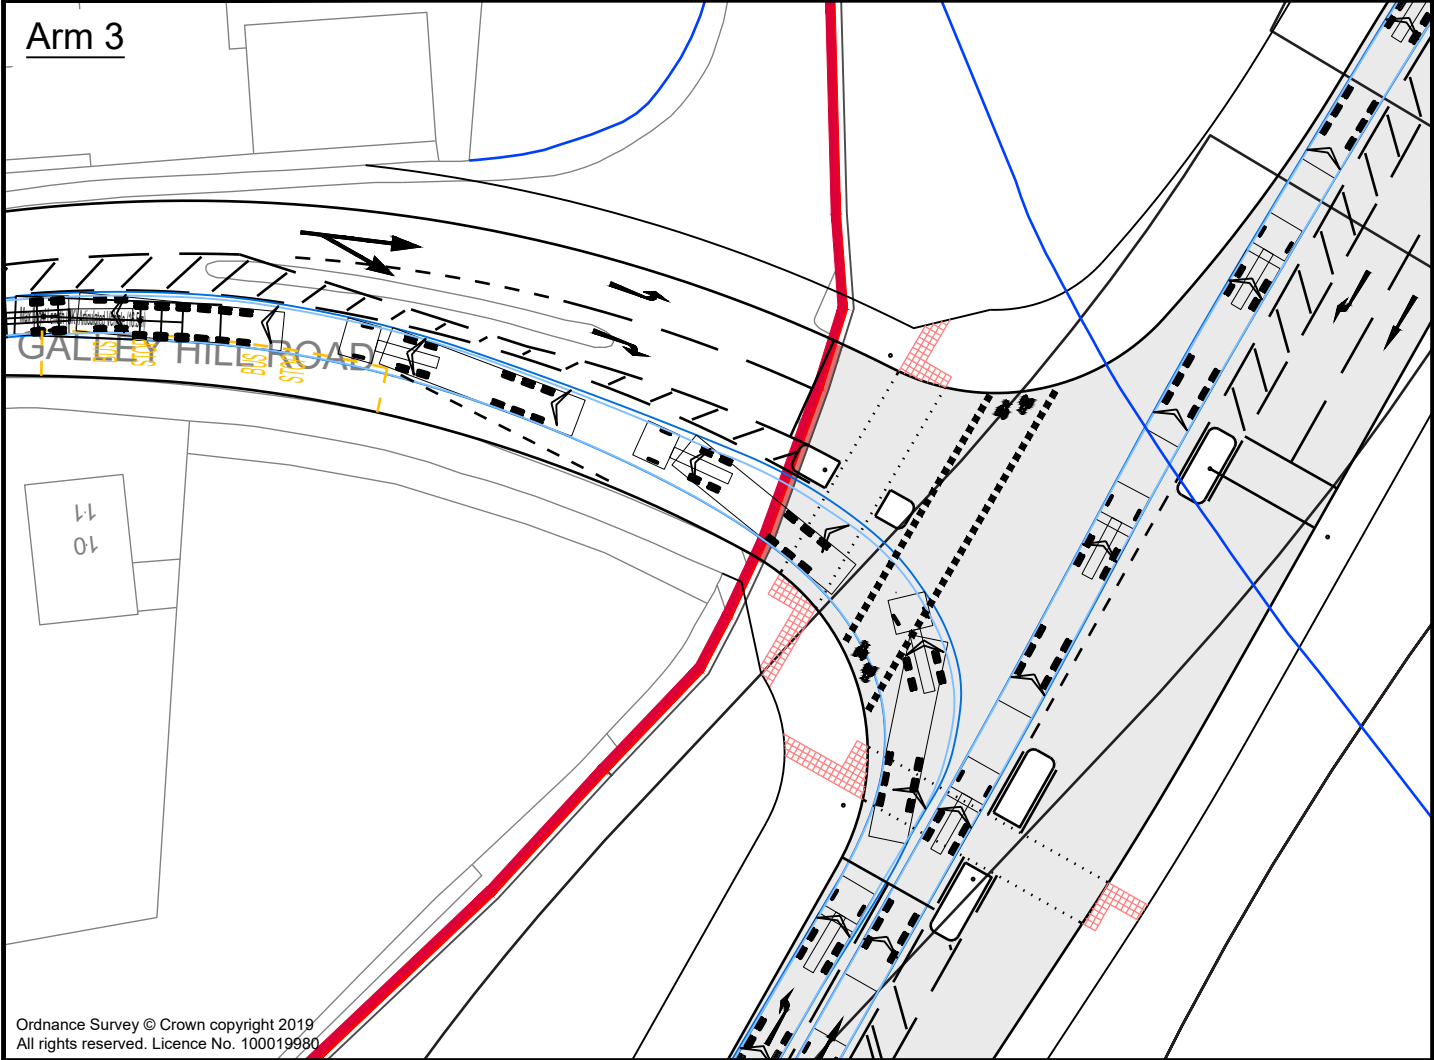

Vehicle Profile

