


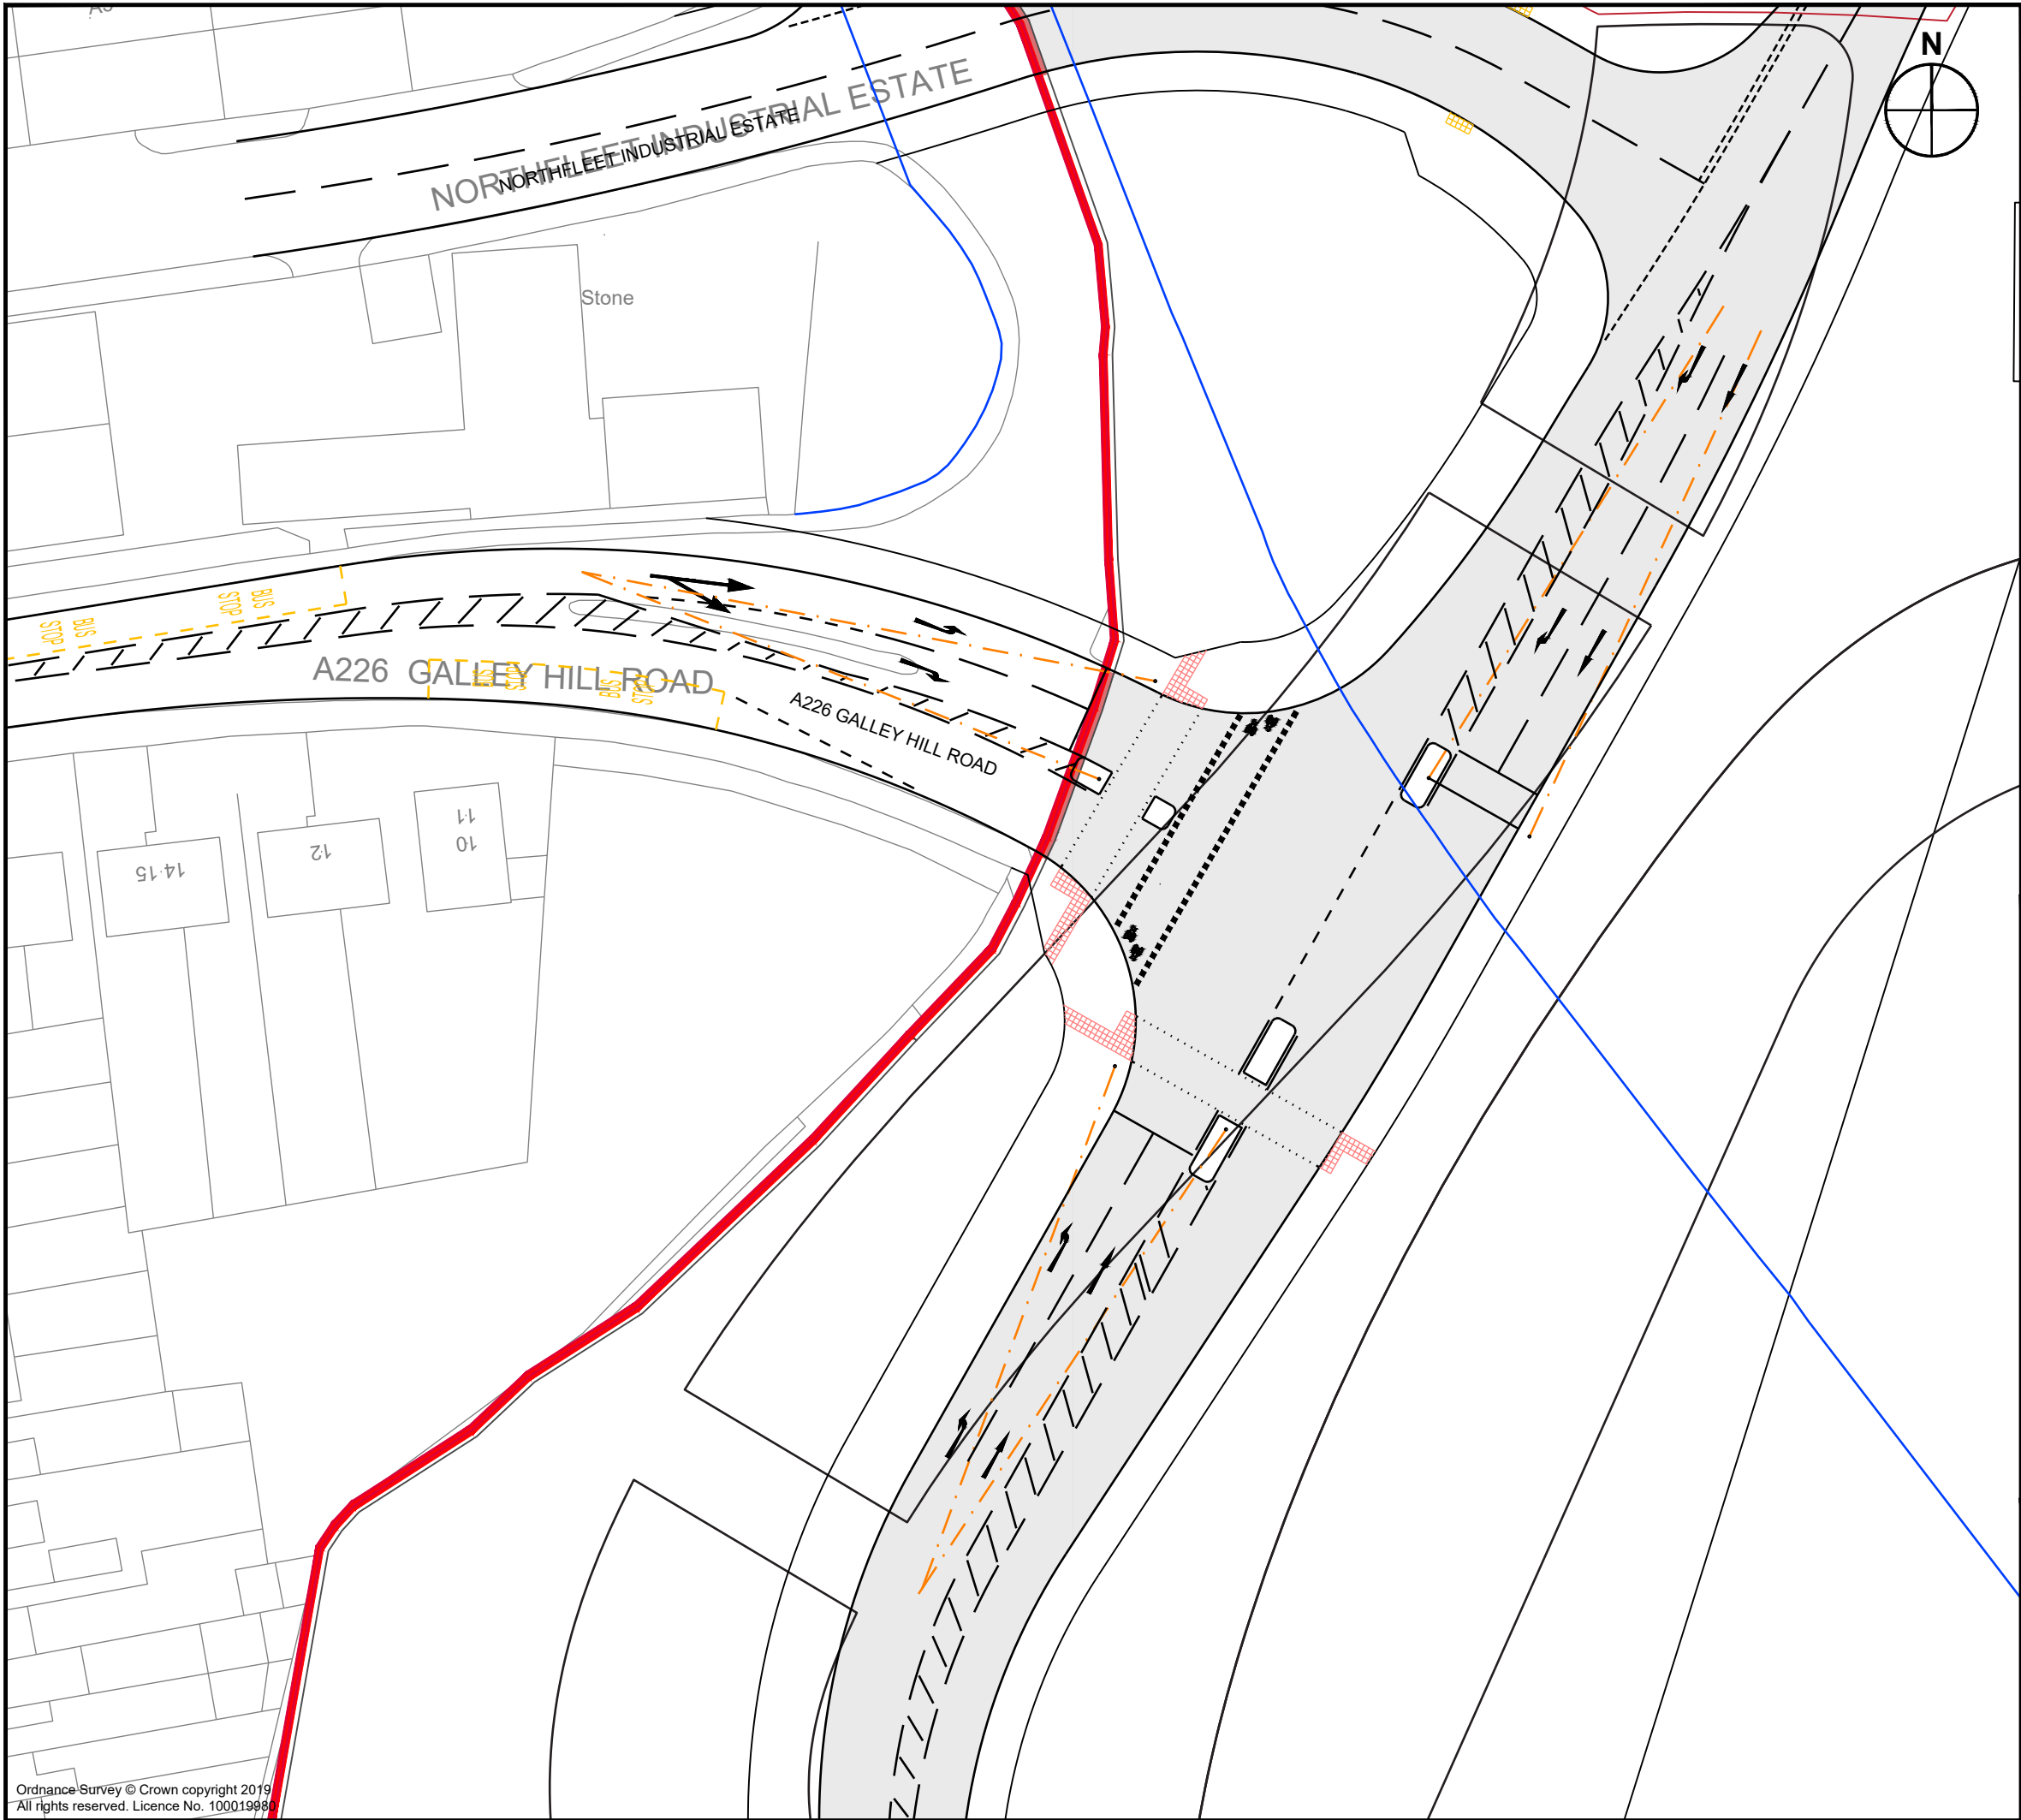

Notes:

- This is not a construction drawing and is intended for illustrative purposes only.
- White lining is indicative only.

Key

- Site Boundary
- 43m Forward Visibility to Signal Head (MfS 30mph)

REV.	DETAILS	DRAWN	CHECKED	DATE
C	New Child Graddon Lewis Architect's plan added.	NS	BH	11.04.2024
B	Crossing added to southern arm	NS	BH	16.01.2024
A	Dimensions added	NS	RS	18.10.2023

CLIENT:

Northfleet Central 1 Limited

PROJECT:

Northfleet Central Gravesham

DRAWING TITLE:

Site Access Plans Junction 2

SCALES:

1:500 at A3

DRAWN:	JM	CHECKED:	RS	DATE:	24.05.2023
--------	----	----------	----	-------	------------

DRAWING NUMBER:	226728/PD103	REVISION:	C
-----------------	--------------	-----------	---