


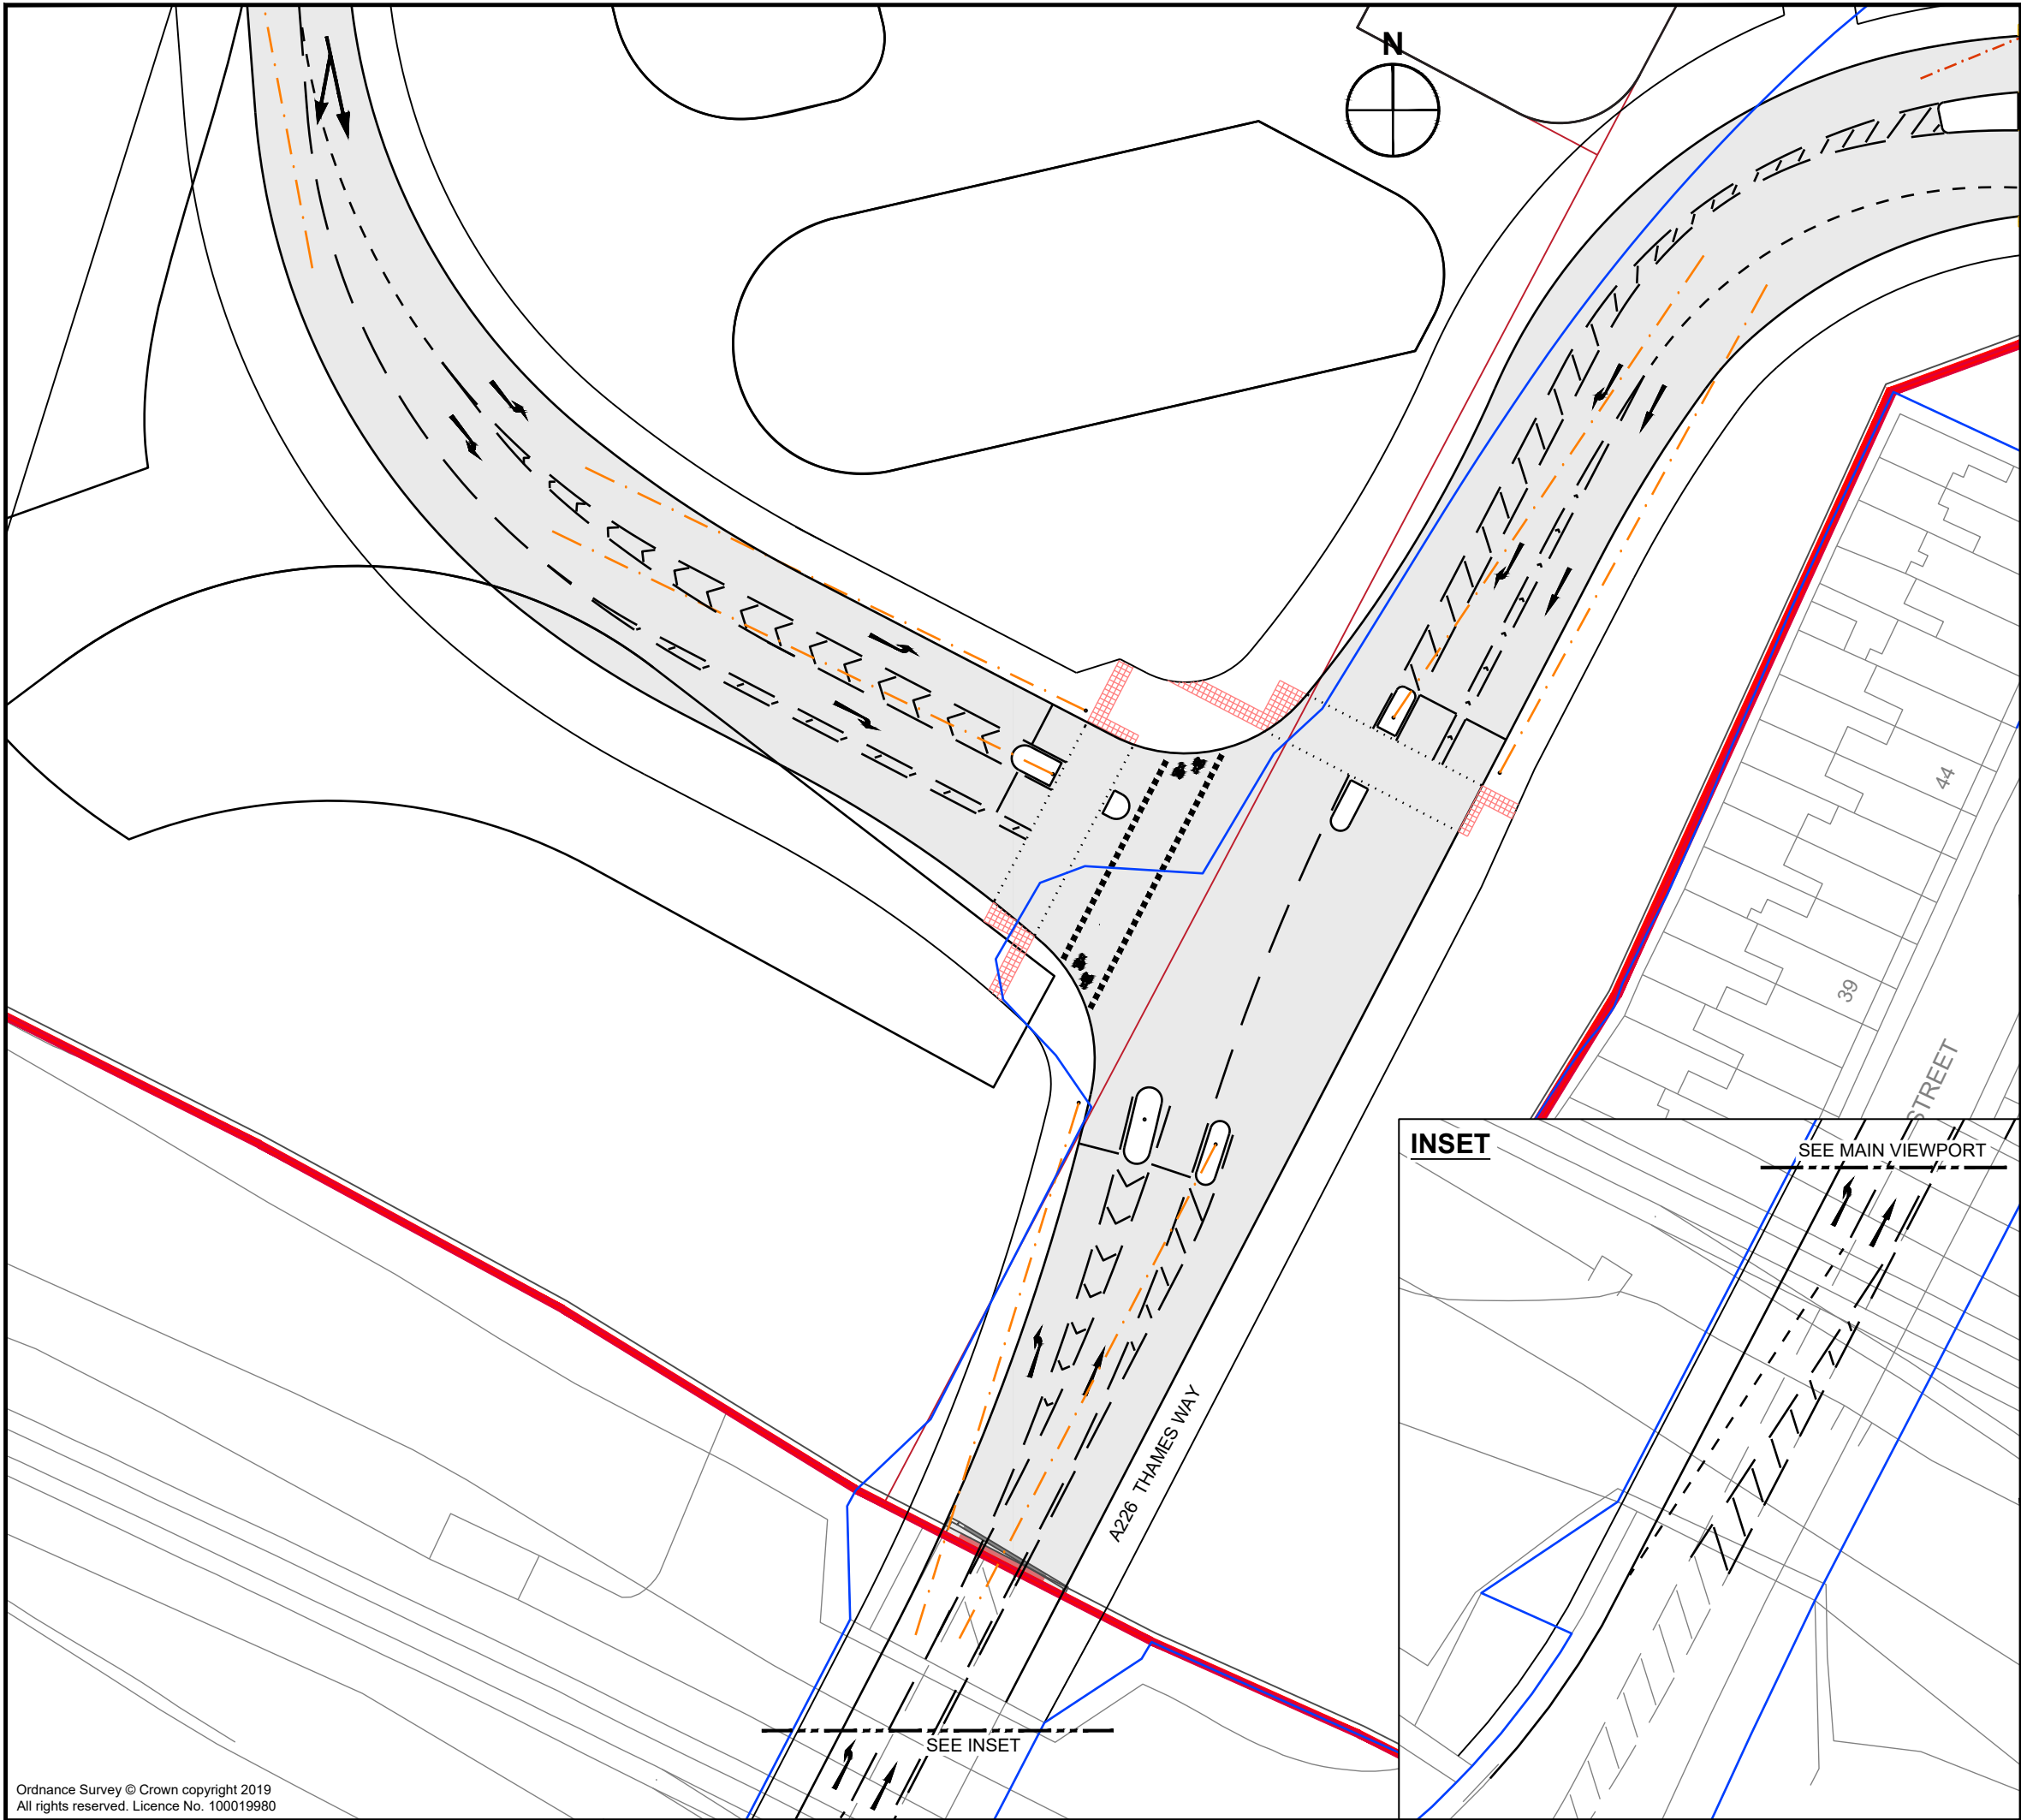

Notes:  
1. This is not a construction drawing and is intended for illustrative purposes only.  
2. White lining is indicative only.

Key

- Site Boundary
- 43m Forward Visibility to Signal Head (MfS 30mph)

|      |                                                 |       |         |            |
|------|-------------------------------------------------|-------|---------|------------|
| REV. | DETAILS                                         | DRAWN | CHECKED | DATE       |
|      |                                                 |       |         |            |
| B    | New Child Graddon Lewis Architect's plan added. | NS    | BH      | 11.04.2024 |
| A    | Dimensions added                                | NS    | RS      | 18.10.2023 |

CLIENT:  
**Northfleet Central 1 Limited**

PROJECT:  
**Northfleet Central Gravesham**

DRAWING TITLE:  
**Site Access Plans Junction 1**

SCALES:  
**1:500 at A3**

|        |    |          |    |       |            |
|--------|----|----------|----|-------|------------|
| DRAWN: | JM | CHECKED: | RS | DATE: | 24.05.2023 |
|--------|----|----------|----|-------|------------|



|                 |              |           |   |
|-----------------|--------------|-----------|---|
| DRAWING NUMBER: | 226728/PD101 | REVISION: | B |
|-----------------|--------------|-----------|---|