



X:\Projects\220000\226728 - Northfleet Central, Gravesham\DRAWINGS\226728_PD100_Rev F - Site Access Plans.dwg

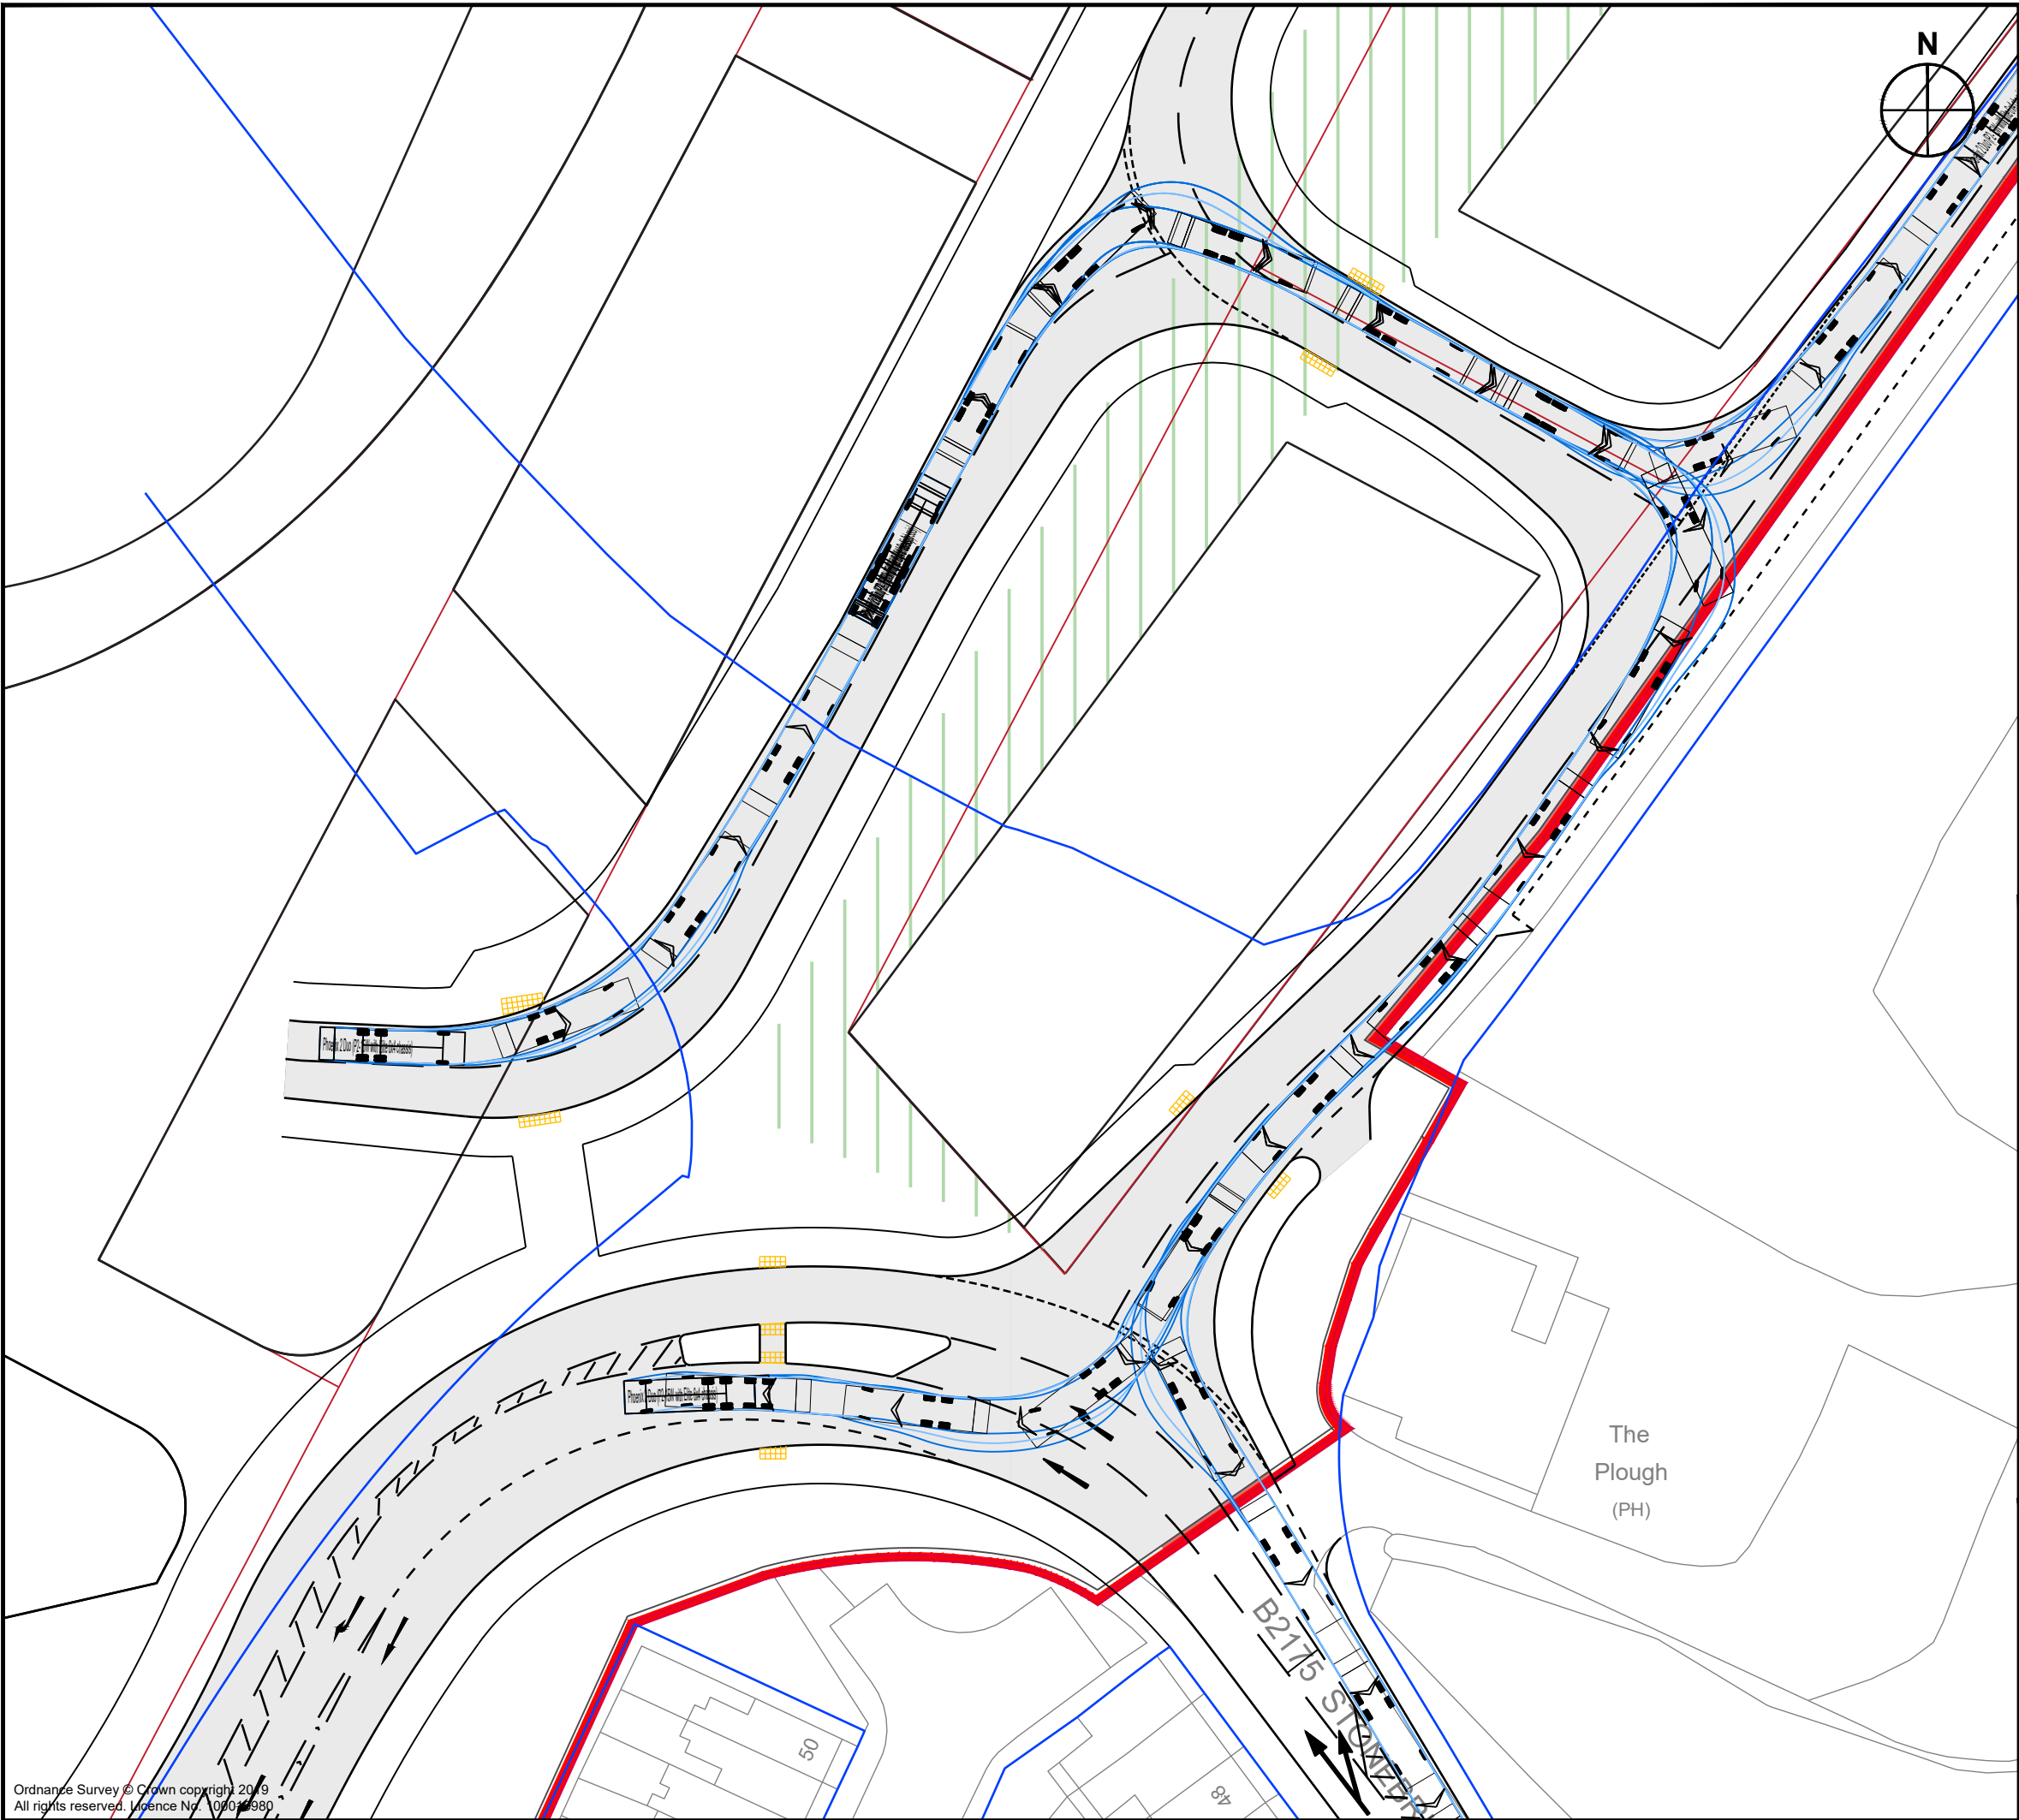

- Notes:
1. This is not a construction drawing and is intended for illustrative purposes only.
 2. White lining is indicative only.

Vehicle Profile

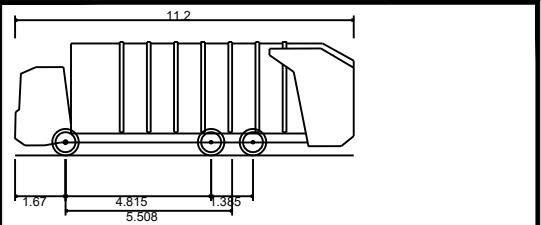

Phoenix 2 Duo (P2-15W with Elite 6x4 chassis)	
Overall Length	11.200m
Overall Width	2.530m
Overall Body Height	3.751m
Min Body Ground Clearance	0.304m
Track Width	2.500m
Lock to lock time	4.00s
Kerb to Kerb Turning Radius	9.500m

C	New Child Graddon Lewis Architect's plan added.	NS	BH	11.04.2024
B	Junc 7 improved.	NS	BH	16.02.2024
A	New right turn lane added to Junc 7.	NS	BH	08.02.2024

REV.	DETAILS	DRAWN	CHECKED	DATE
------	---------	-------	---------	------

CLIENT:

Northfleet Central 1 Limited

PROJECT:

Northfleet Central
Gravesham

DRAWING TITLE:

Swept Path Analysis
Stadium
Refuse Vehicle Exit

SCALES:

1:500 at A3

DRAWN:	NS	CHECKED:	RS	DATE:	15.12.2023
--------	----	----------	----	-------	------------



DRAWING NUMBER:	226728/PD100/AT08	REVISION:	C
-----------------	-------------------	-----------	---

Ordinance Survey © Crown copyright 2019
All rights reserved. Licence No. 100019980

NOTE: THE PROPERTY OF THIS DRAWING AND DESIGN IS VESTED IN VECTOS (SOUTH) LTD.
IT MUST NOT BE COPIED OR REPRODUCED IN ANY WAY WITHOUT THEIR PRIOR WRITTEN CONSENT.