



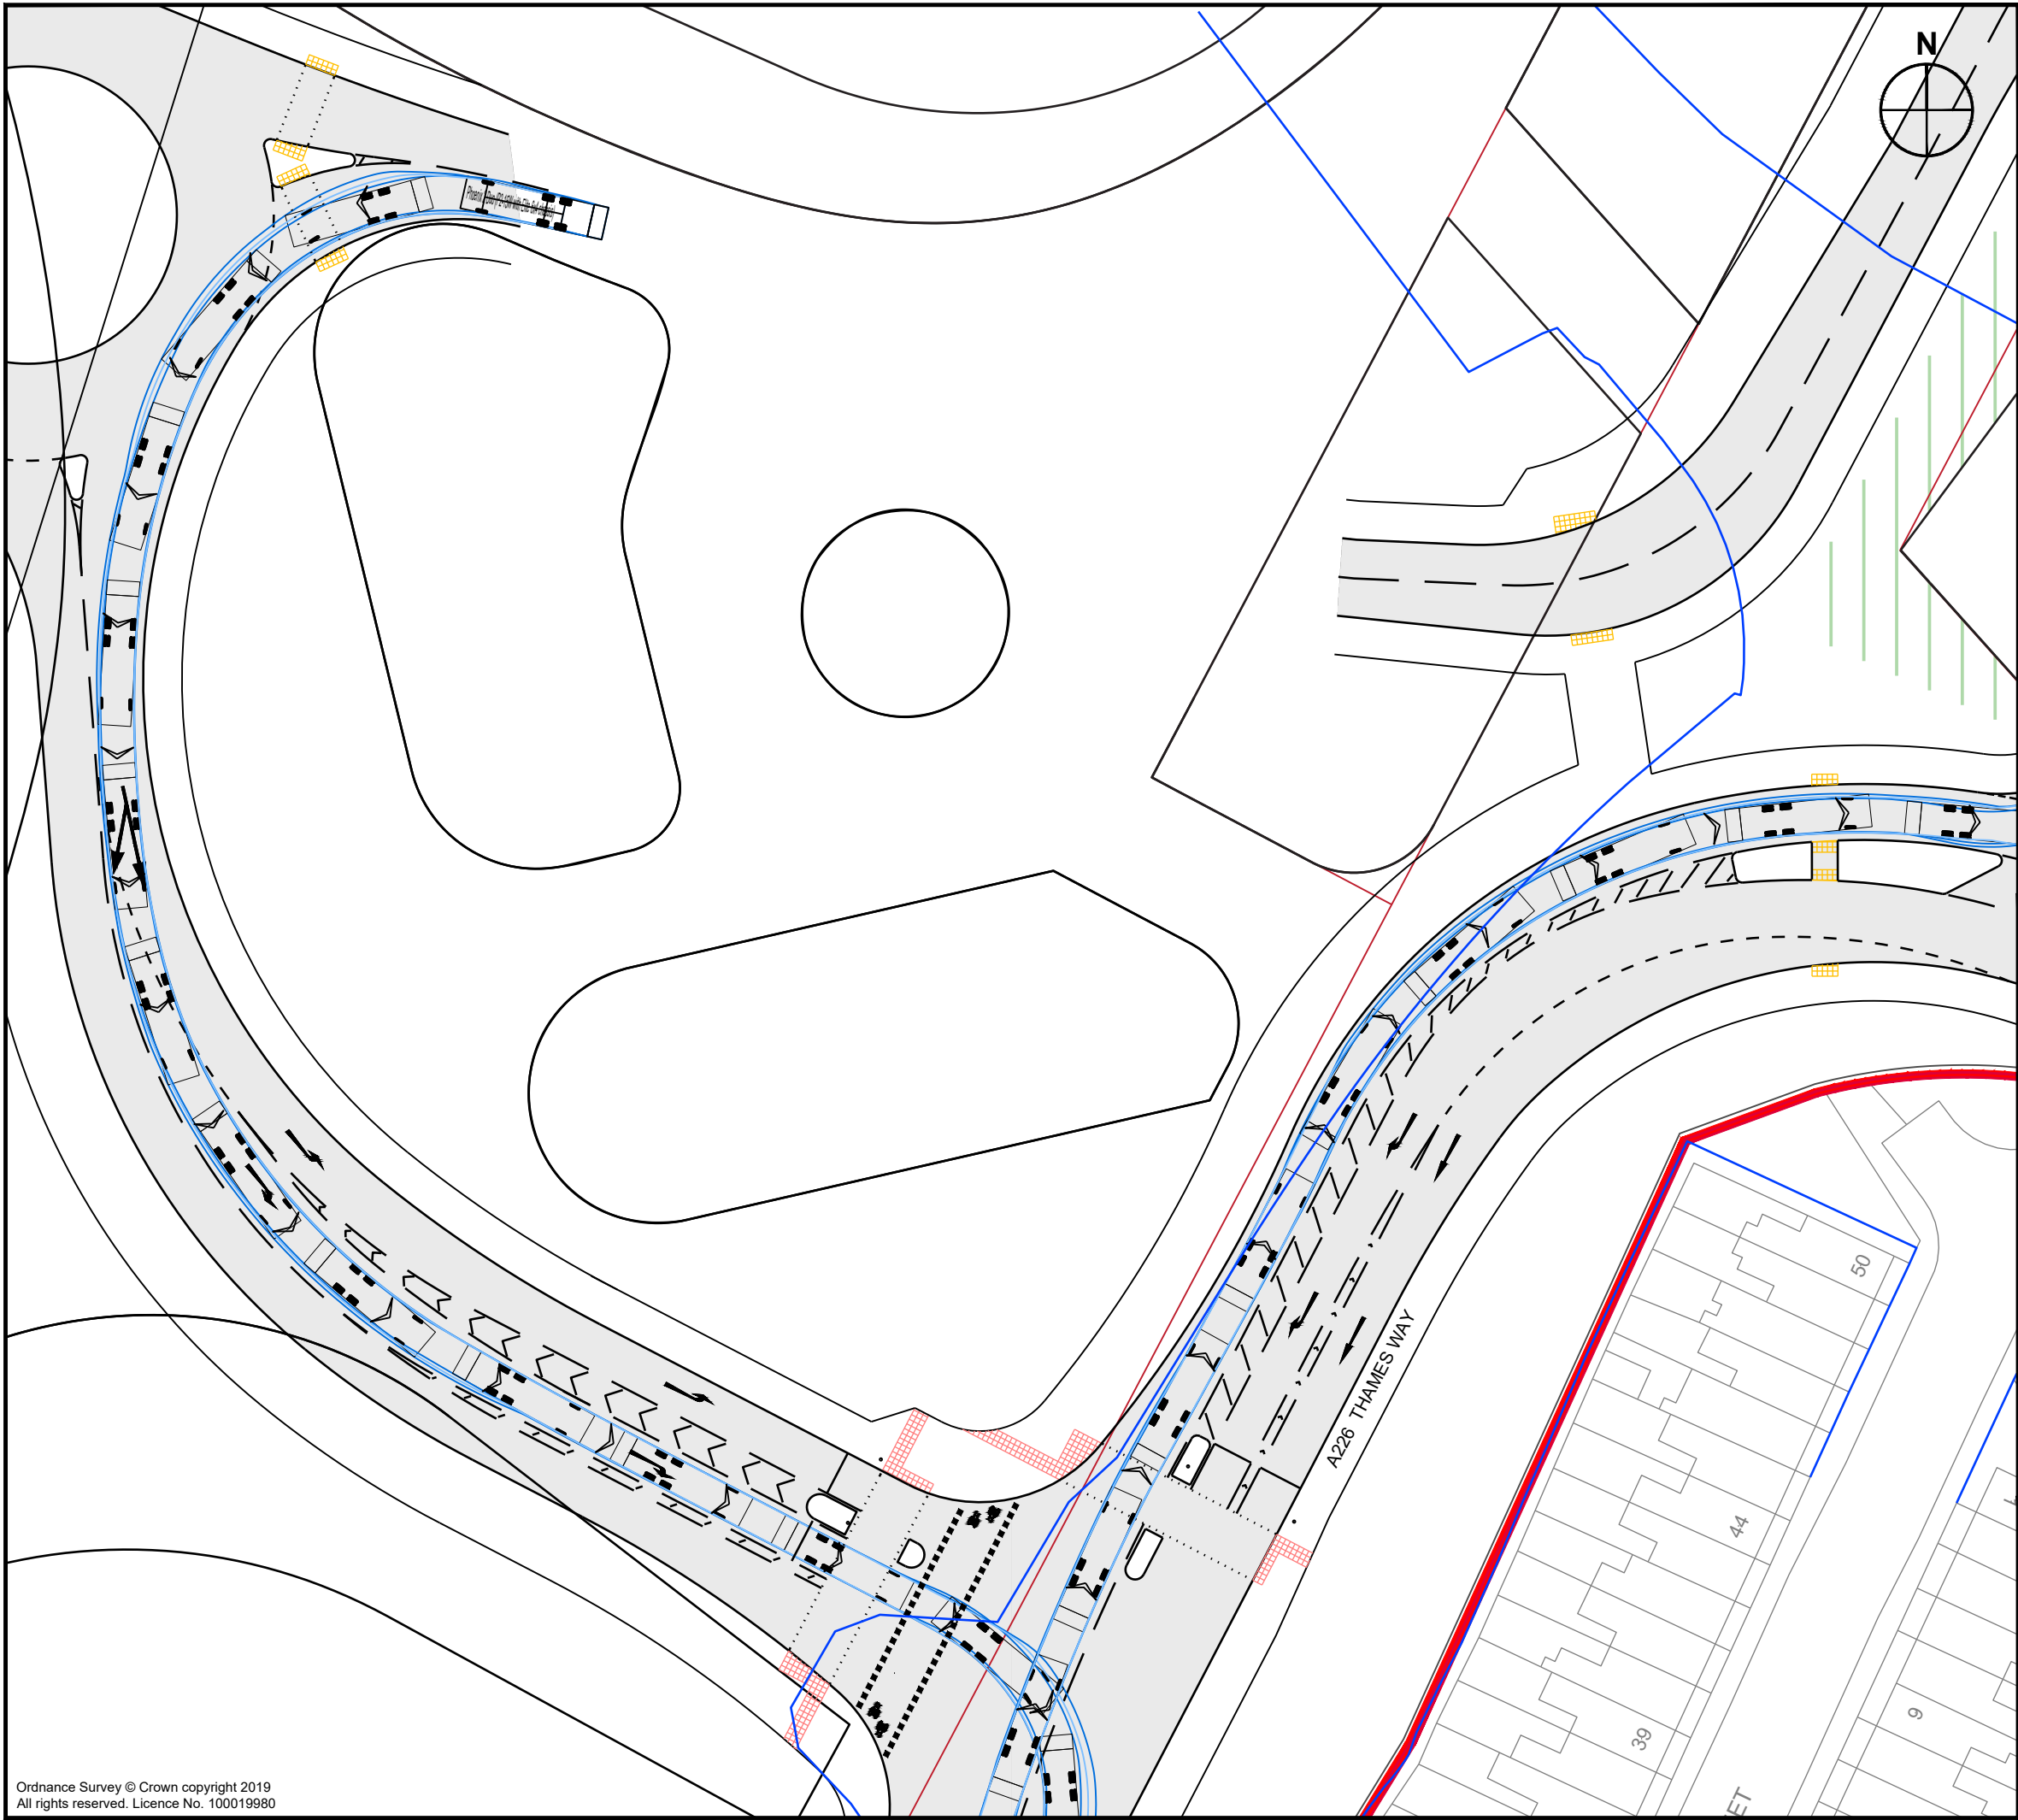

- Notes:
- 1. This is not a construction drawing and is intended for illustrative purposes only.
 - 2. White lining is indicative only.

Vehicle Profile

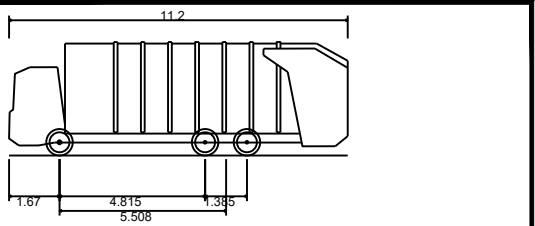

Phoenix 2 Duo (P2-15W with Elite 6x4 chassis)
Overall Length 11.200m
Overall Width 2.530m
Overall Body Height 3.751m
Min Body Ground Clearance 0.304m
Track Width 2.500m
Lock to lock time 4.00s
Kerb to Kerb Turning Radius 9.500m

REV.	DETAILS	DRAWN	CHECKED	DATE
B	New Child Graddon Lewis Architect's plan added.	NS	BH	11.04.2024
A	Access to stadium from east amended	NS	RS	15.12.2023

CLIENT:
Northfleet Central 1 Limited

PROJECT:
**Northfleet Central
Gravesham**

DRAWING TITLE:
**Swept Path Analysis
Stadium
Refuse Vehicle Exit**

SCALES:
1:500 at A3

DRAWN:	NS	CHECKED:	JM	DATE:	23.08.2023
--------	----	----------	----	-------	------------



DRAWING NUMBER:
226728/PD100/AT05

REVISION:
B