
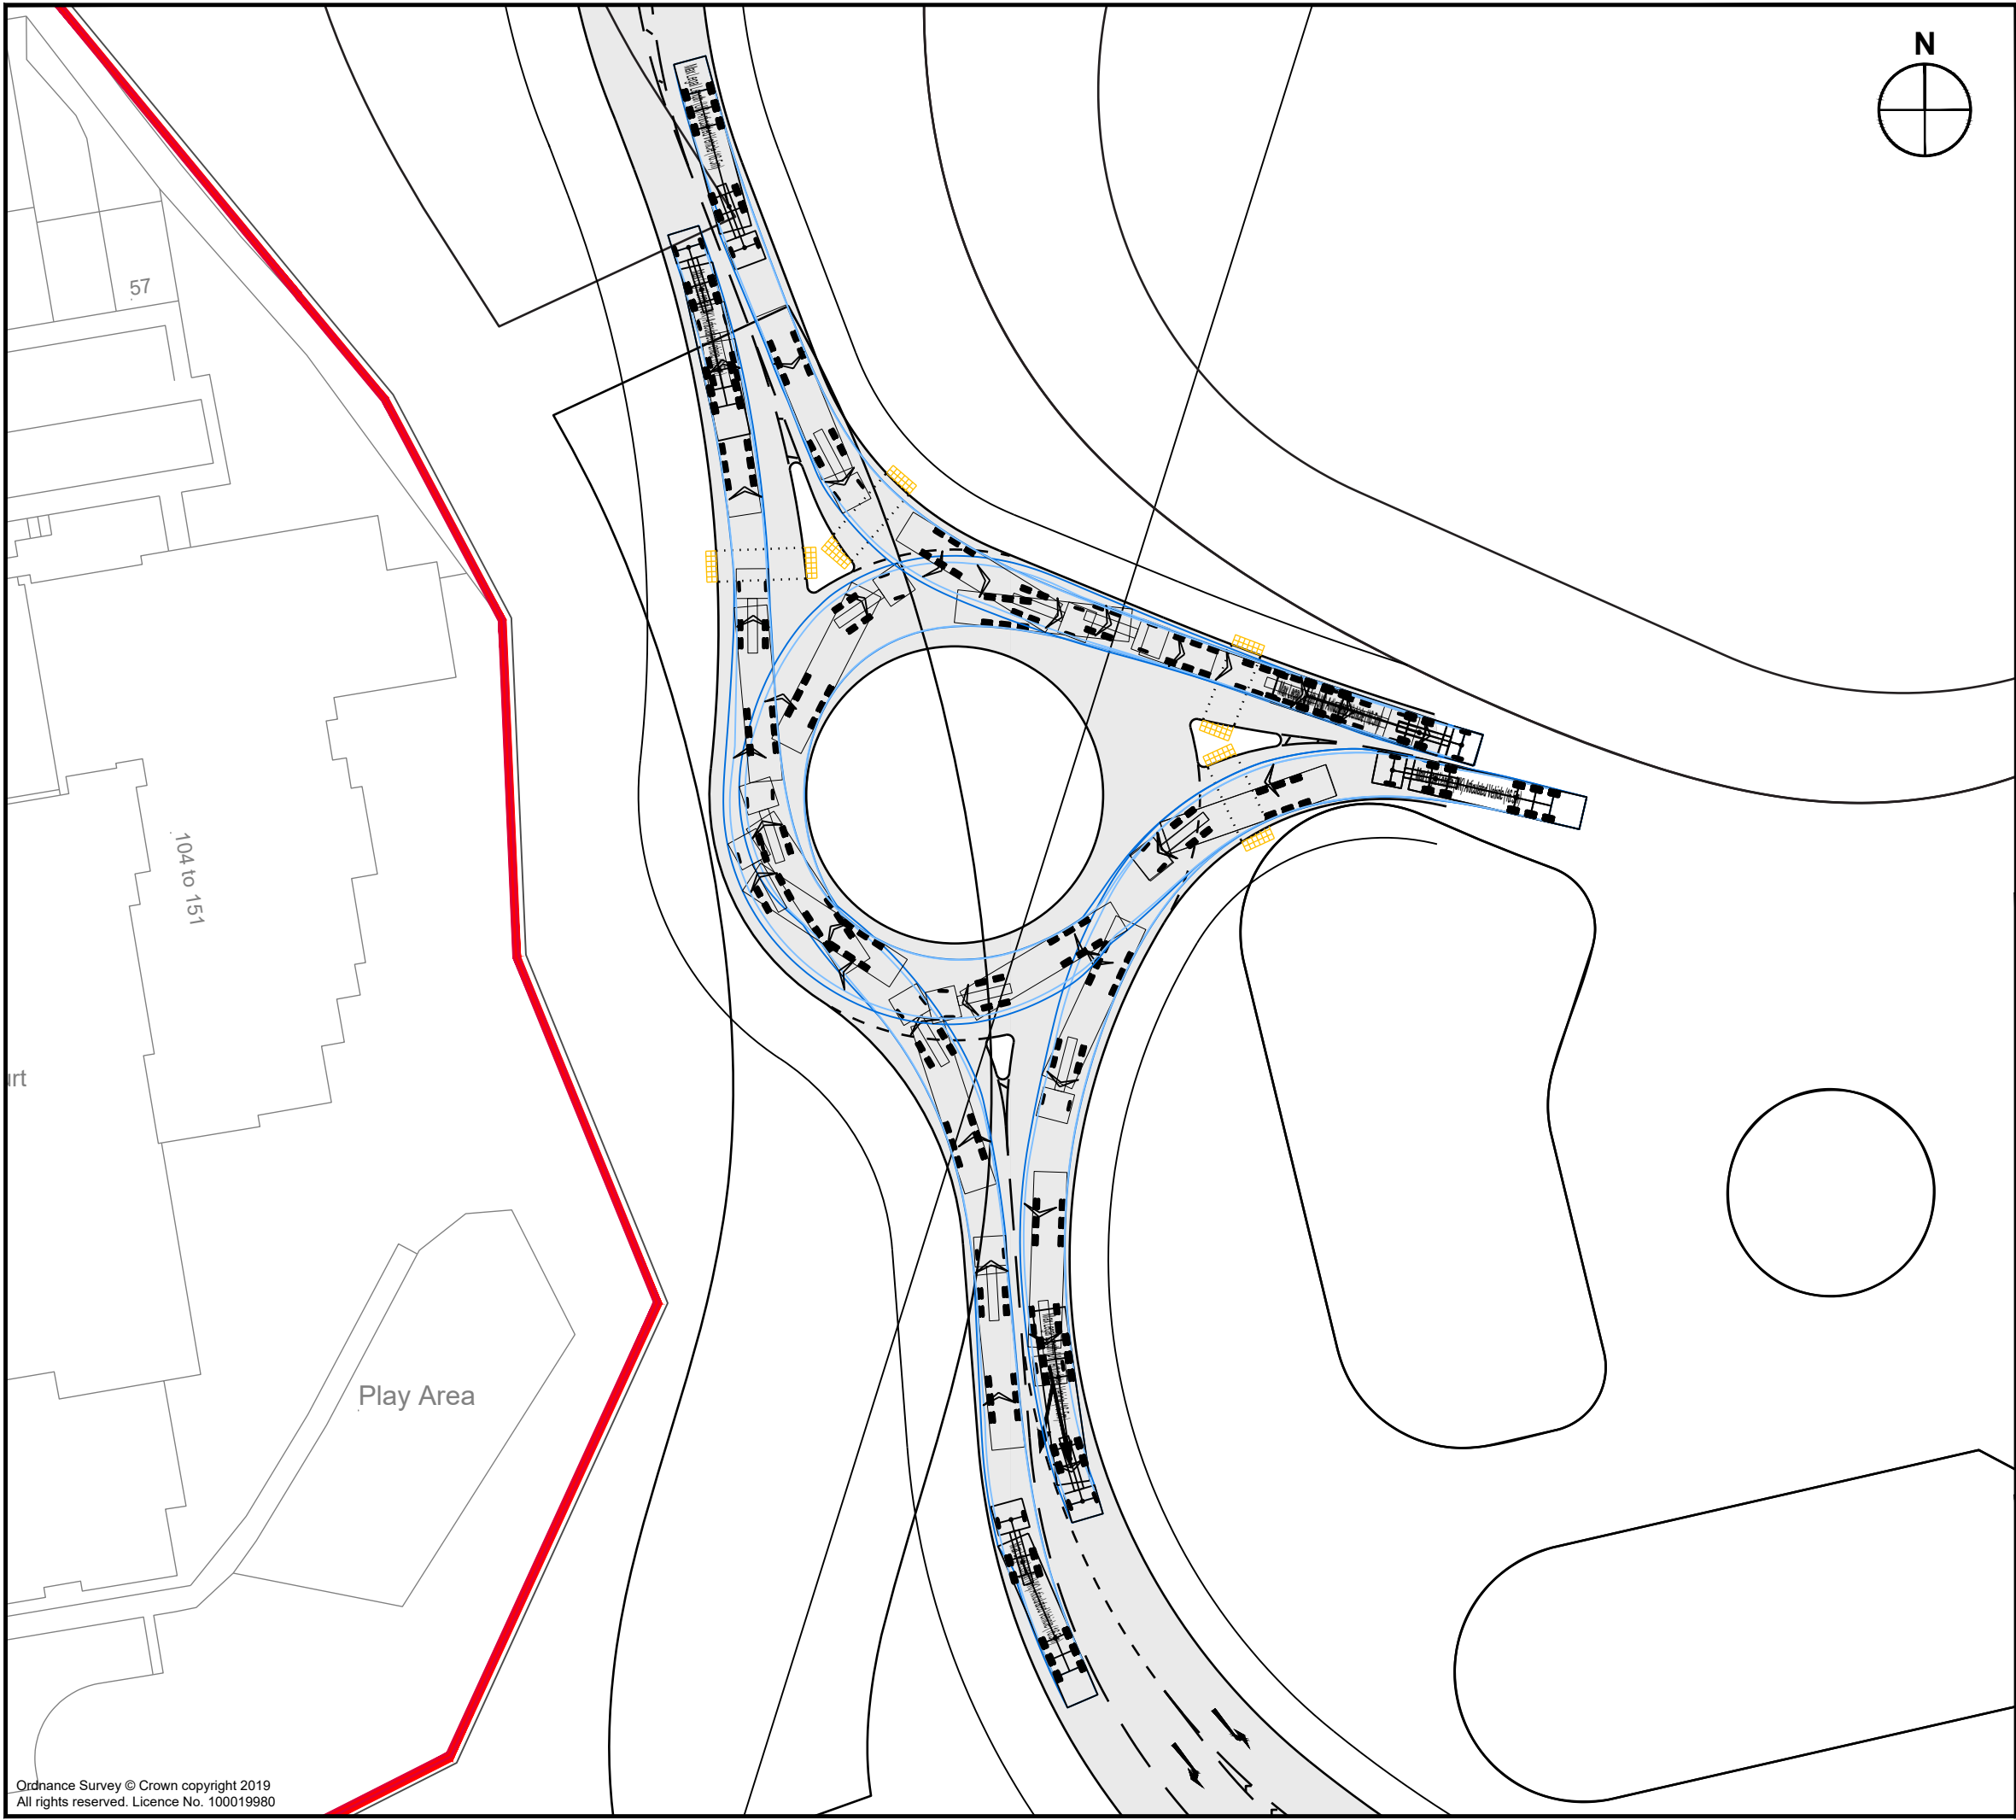


- Notes:
1. This is not a construction drawing and is intended for illustrative purposes only.
 2. White lining is indicative only.

Vehicle Profile

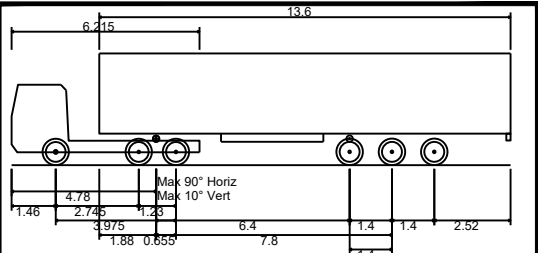

Articulated Vehicle with Twin Steered Tractor		16.500m
Overall Length		16.500m
Overall Width		2.550m
Overall Body Height		3.691m
Min Body Ground Clearance		0.426m
Max Track Width		2.500m
Lock to lock time		6.00s
Kerb to Kerb Turning Radius		6.987m

A		New Child Graddon Lewis Architect's plan added.	NS	BH	11.04.2024
REV.	DETAILS		DRAWN	CHECKED	DATE

CLIENT:		Northfleet Central 1 Limited			
PROJECT:		Northfleet Central Gravesham			
DRAWING TITLE:		Swept Path Analysis Stadium 16.5m Articulated vehicle In & Out			
SCALES:		1:500 at A3			
DRAWN:	NS	CHECKED:	RS	DATE:	24.10.2023



DRAWING NUMBER:

226728/PD100/AT06

REVISION:

A