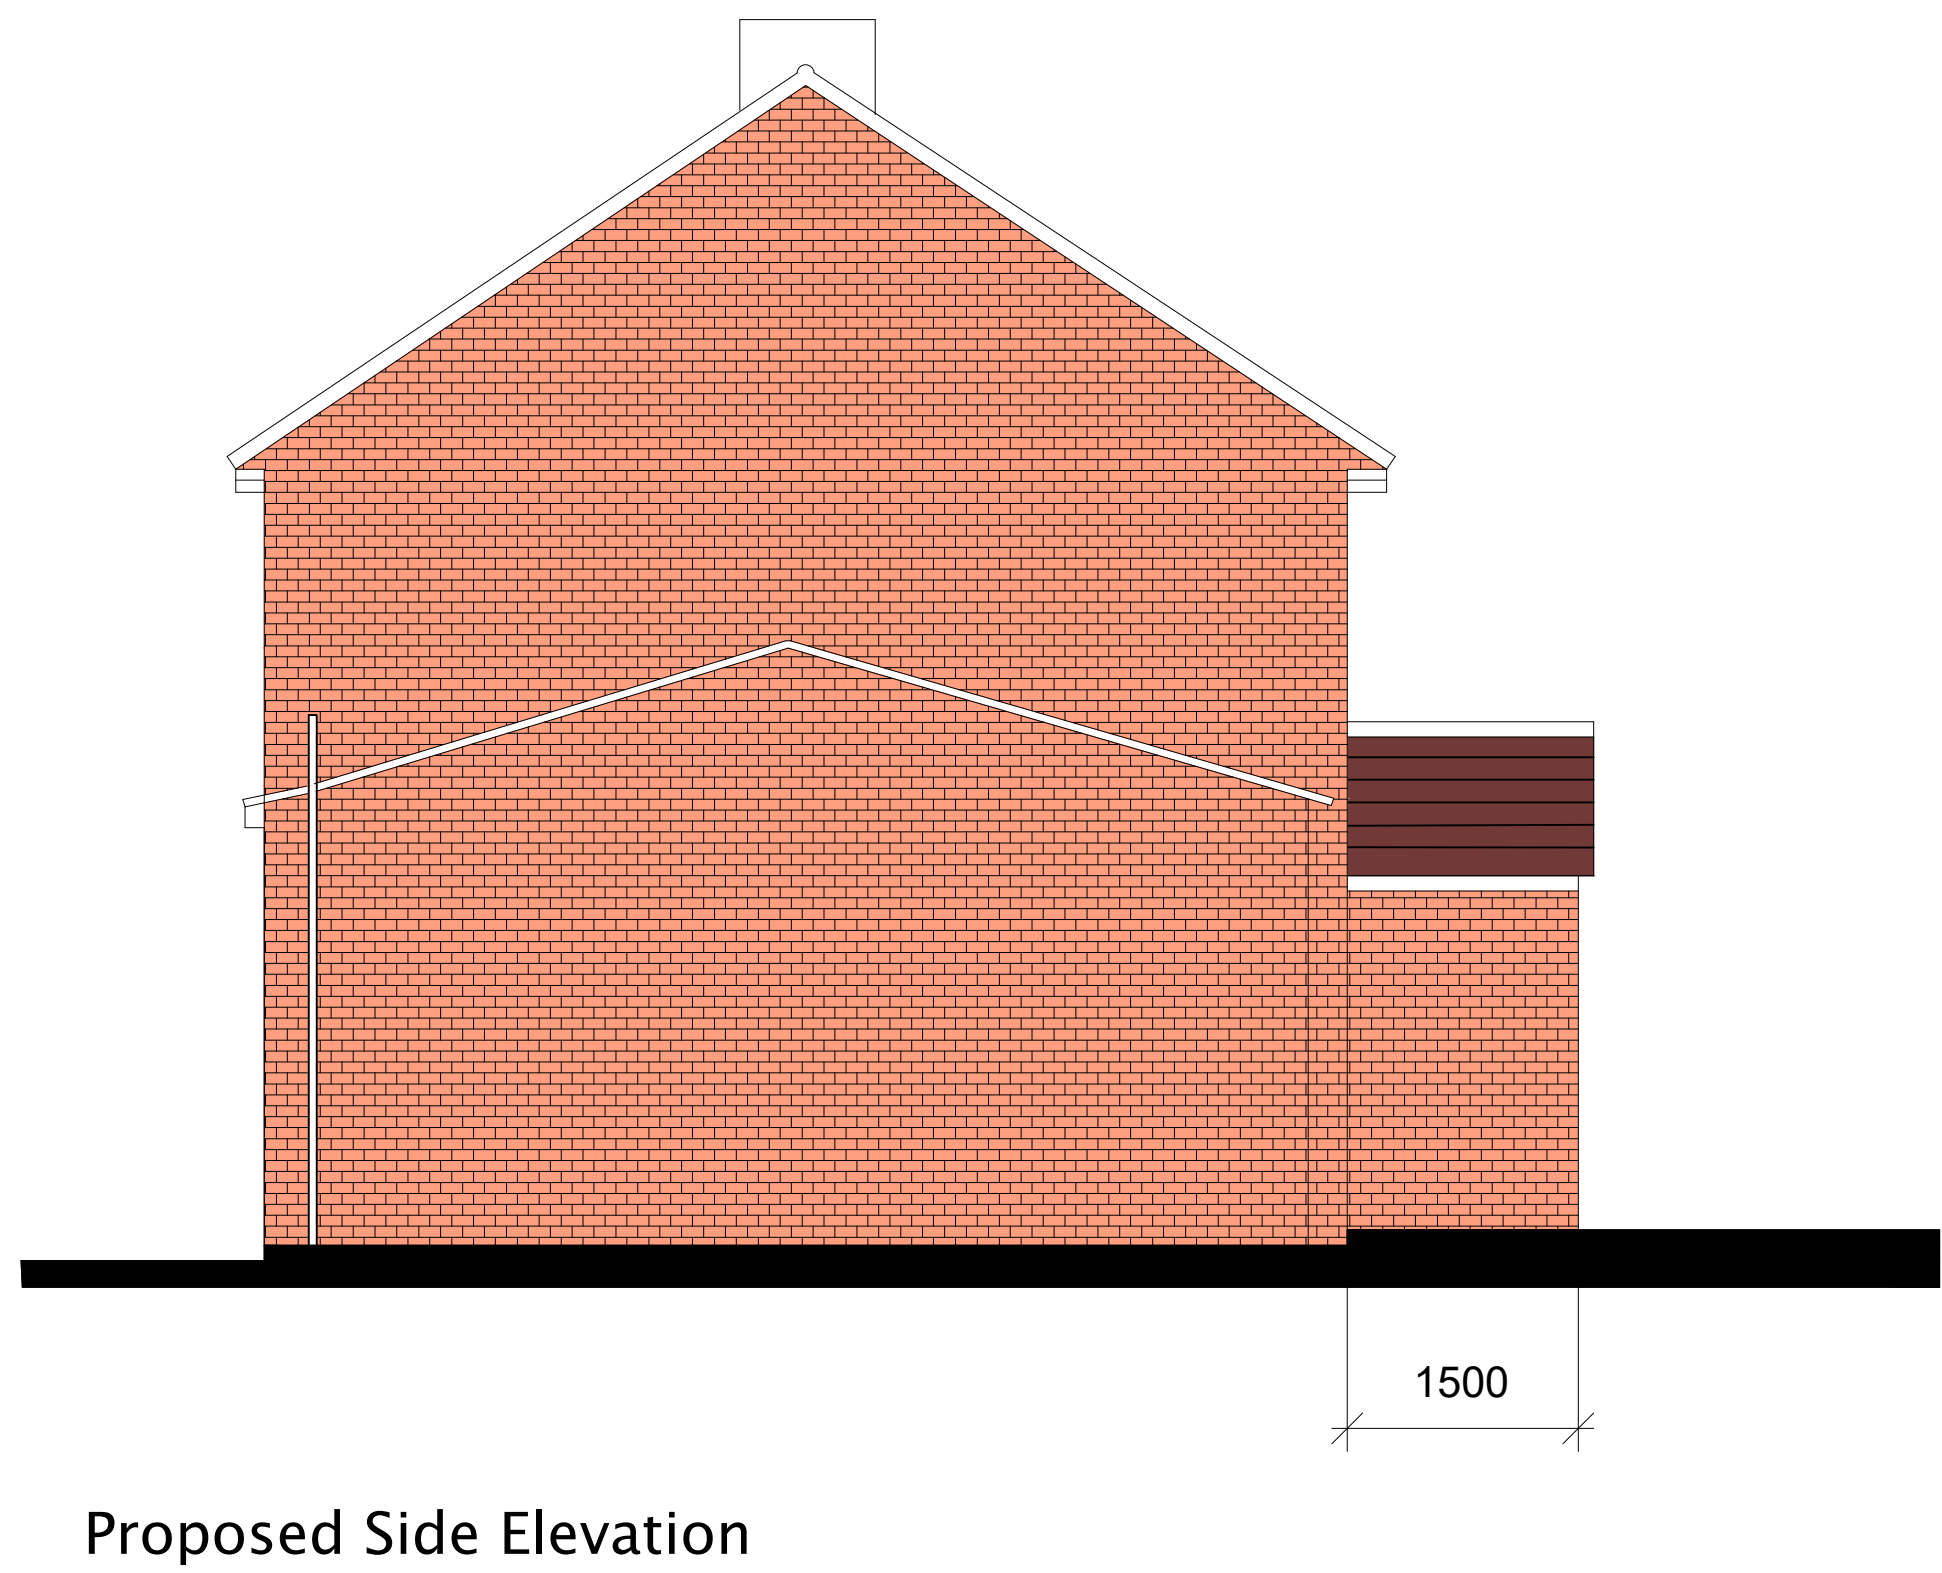


1. THIS DRAWING MUST BE READ INCONJUNCTION WITH ALL OTHER
RELEVANT SPECIFICATIONS AND DRAWINGS

HouseHolder
Application

P2	ISSUED TO PLANNING			
P1	ISSUED TO PLANNING			

Rev		Date		
-----	--	------	--	--

IMPERIAL
STRUCTURAL PLANNING LTD
9A THE PINNACLE - 160 HIGH ROAD, CHADWELL HEATH - ROMFORD - RM6 6PN
07940121222
www.ispl.uk

Job Title
47 St Francis Avenue Gravesend
DA12 4SY

Drawing Title
Proposed Elevations

Scale 1:50 @ A1	Dec 24		
Job No. 51-1000-989	Dwg No. S05	Rev P2	