




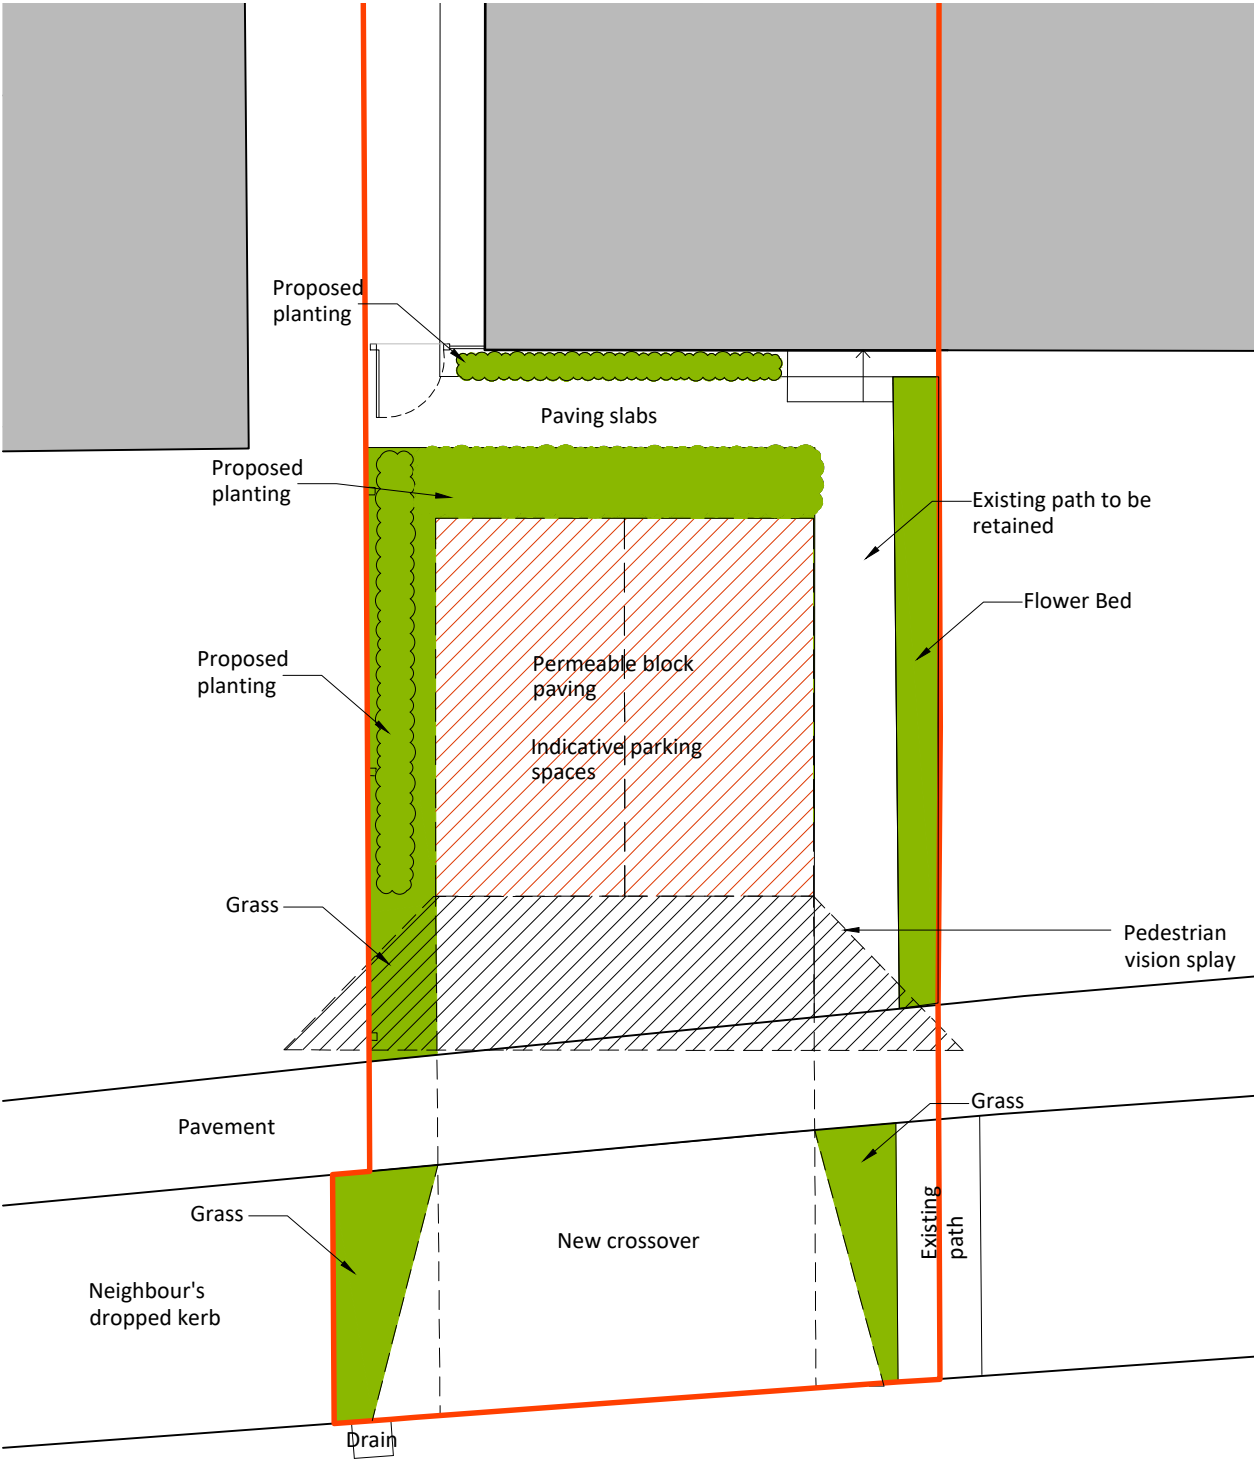


Proposed Plan
1:100

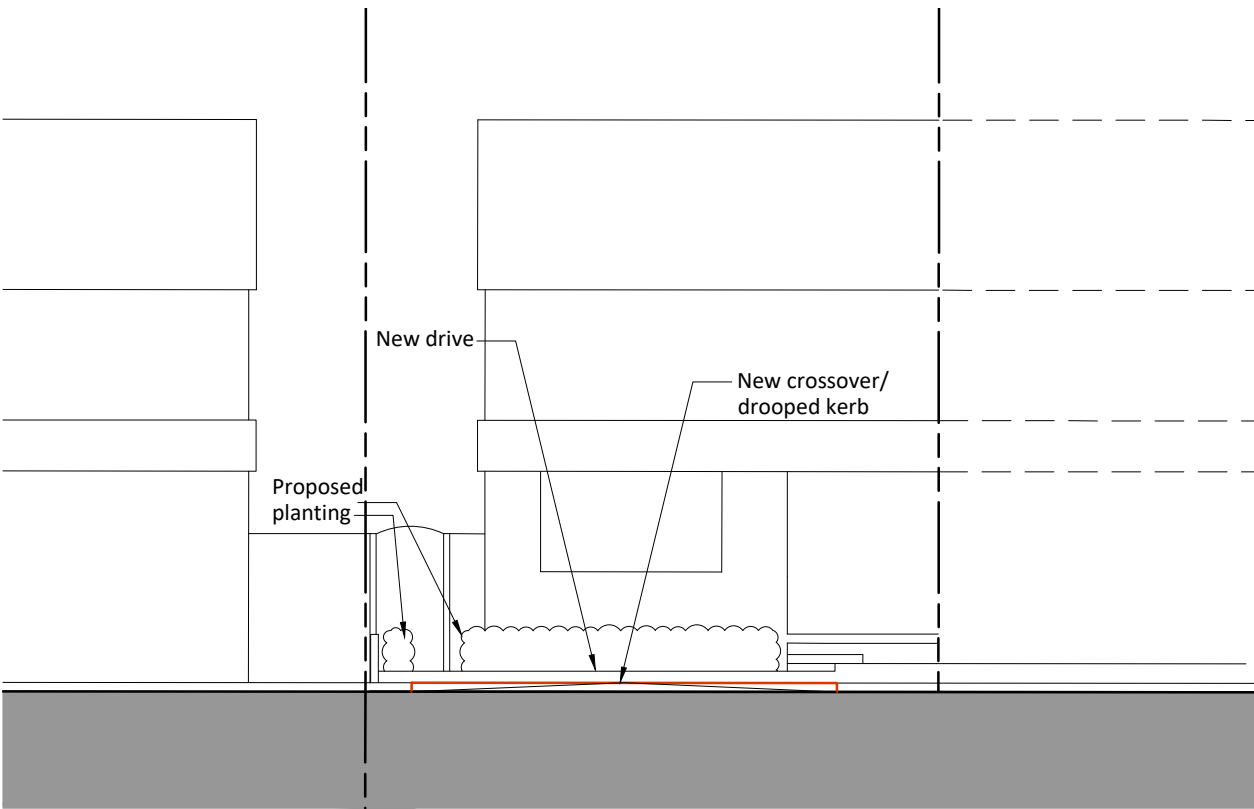

Proposed Front (North) Elevation
1:100

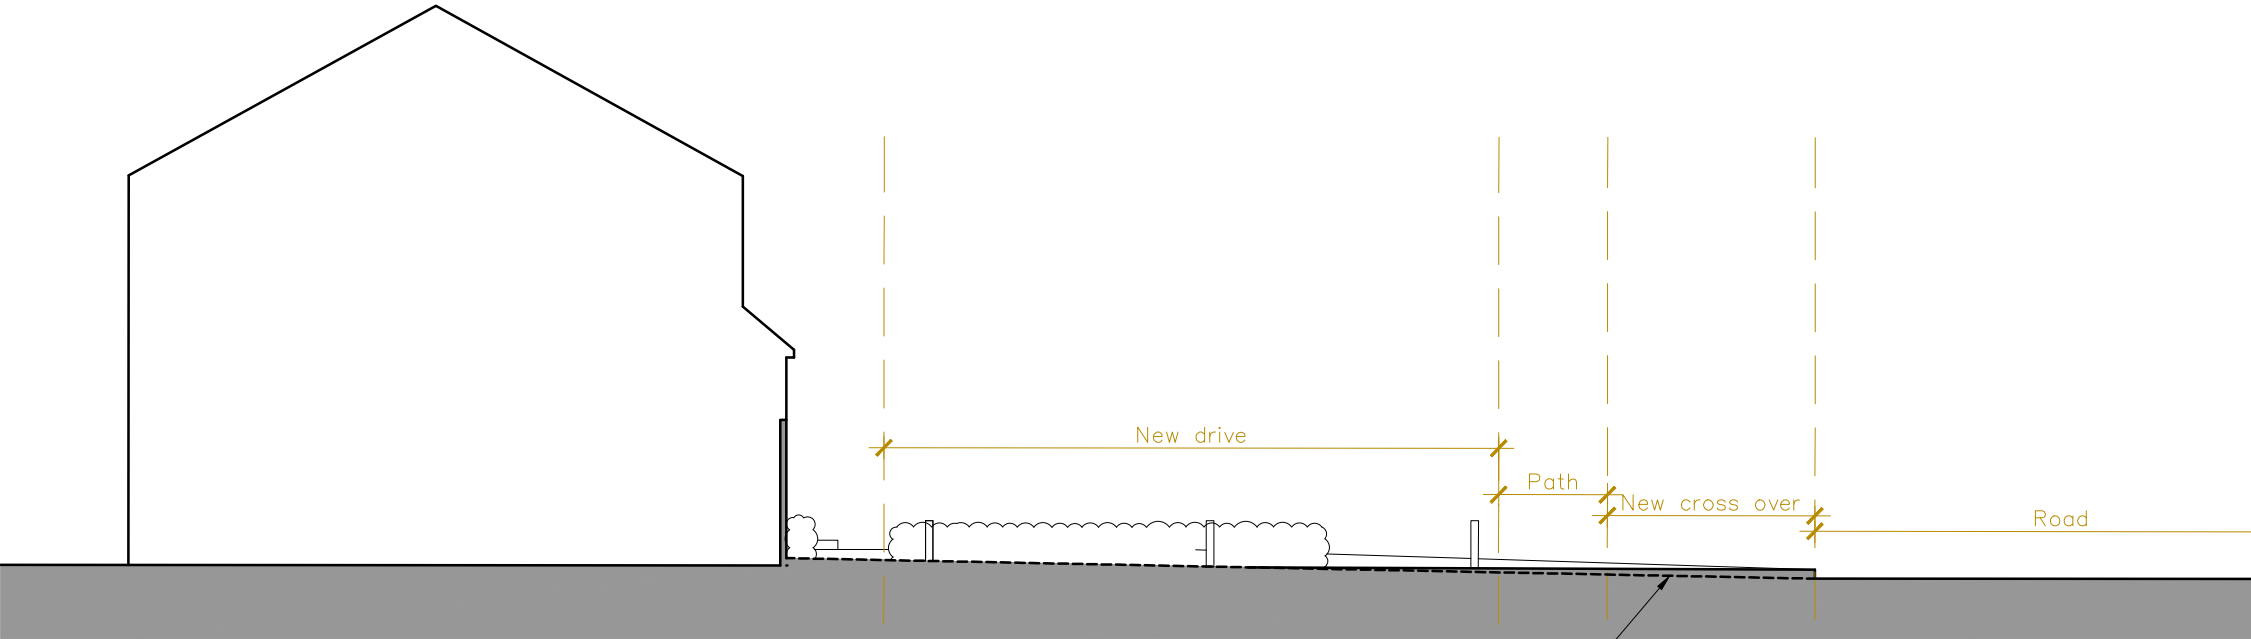

Proposed Side (East) Elevation
1:100

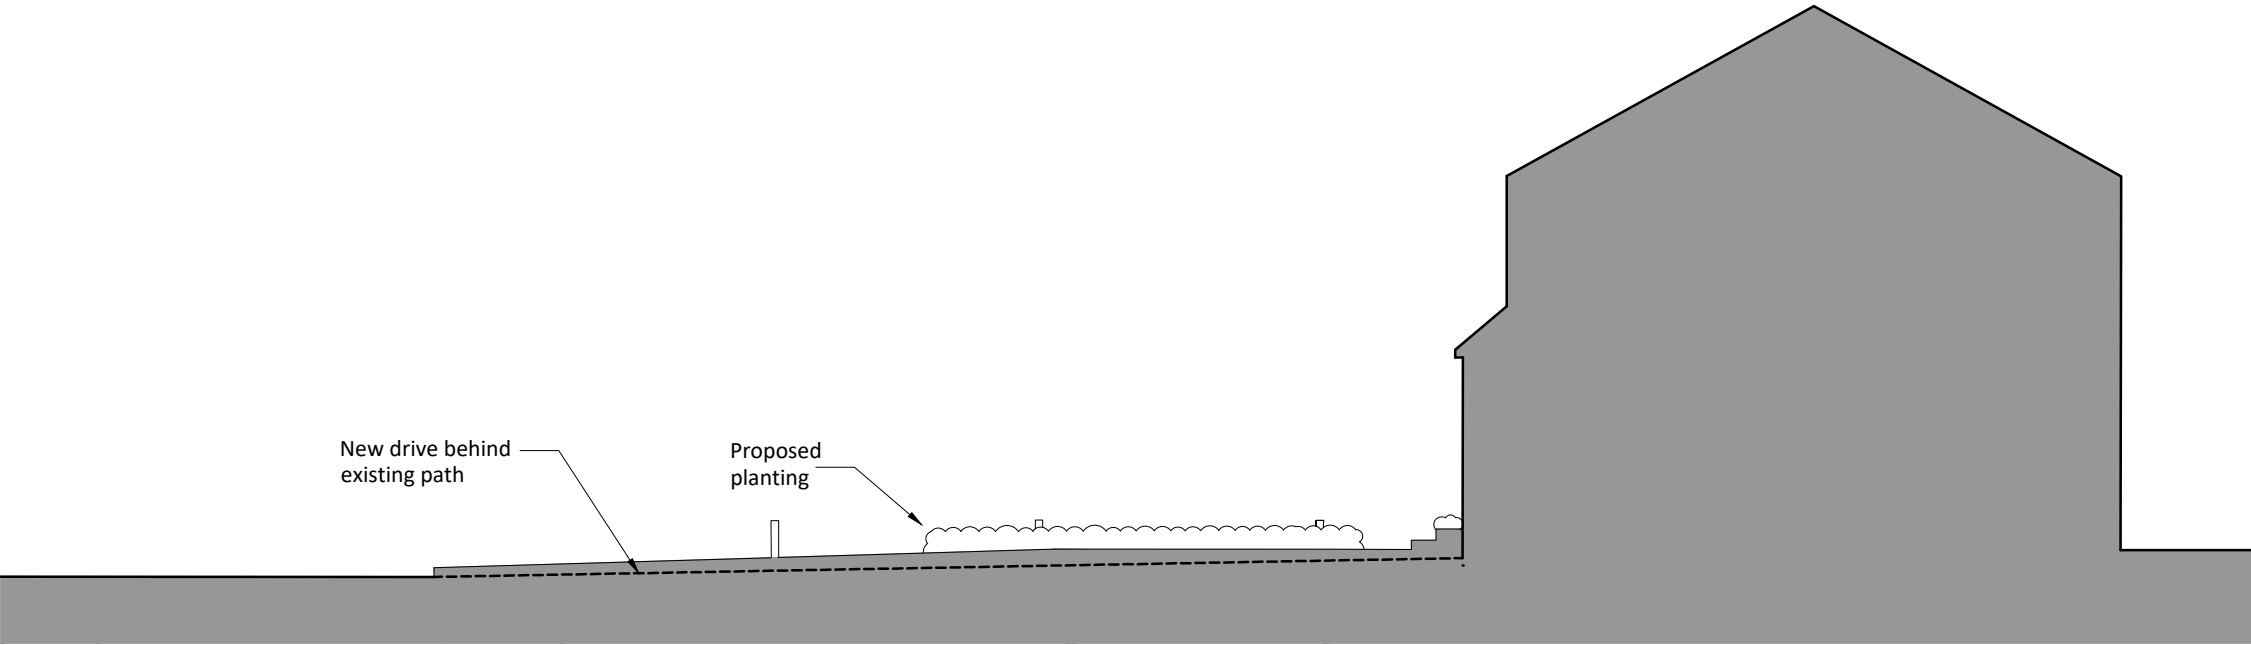

Proposed Side (West) Elevation
1:100

Project Title 278 Lower Higham Road, Gravesend, DA12 2NR		Job No 4388
Drawing Title Proposed Plan and Elevations	Drawing No 03	Revision B 18.06.2025
Date 16.04.2025	Drawn by MW	Checked by ON
Scale 1:100 @ A3	Note Rev B enhanced landscaping	

Scale bar: 0 to 6 metres