




ELEVATIONS INDICATING WINDOW / EXTERNAL DOOR TYPE, NUMBER & LOCATION ON BUILDING (SCALE 1:500)

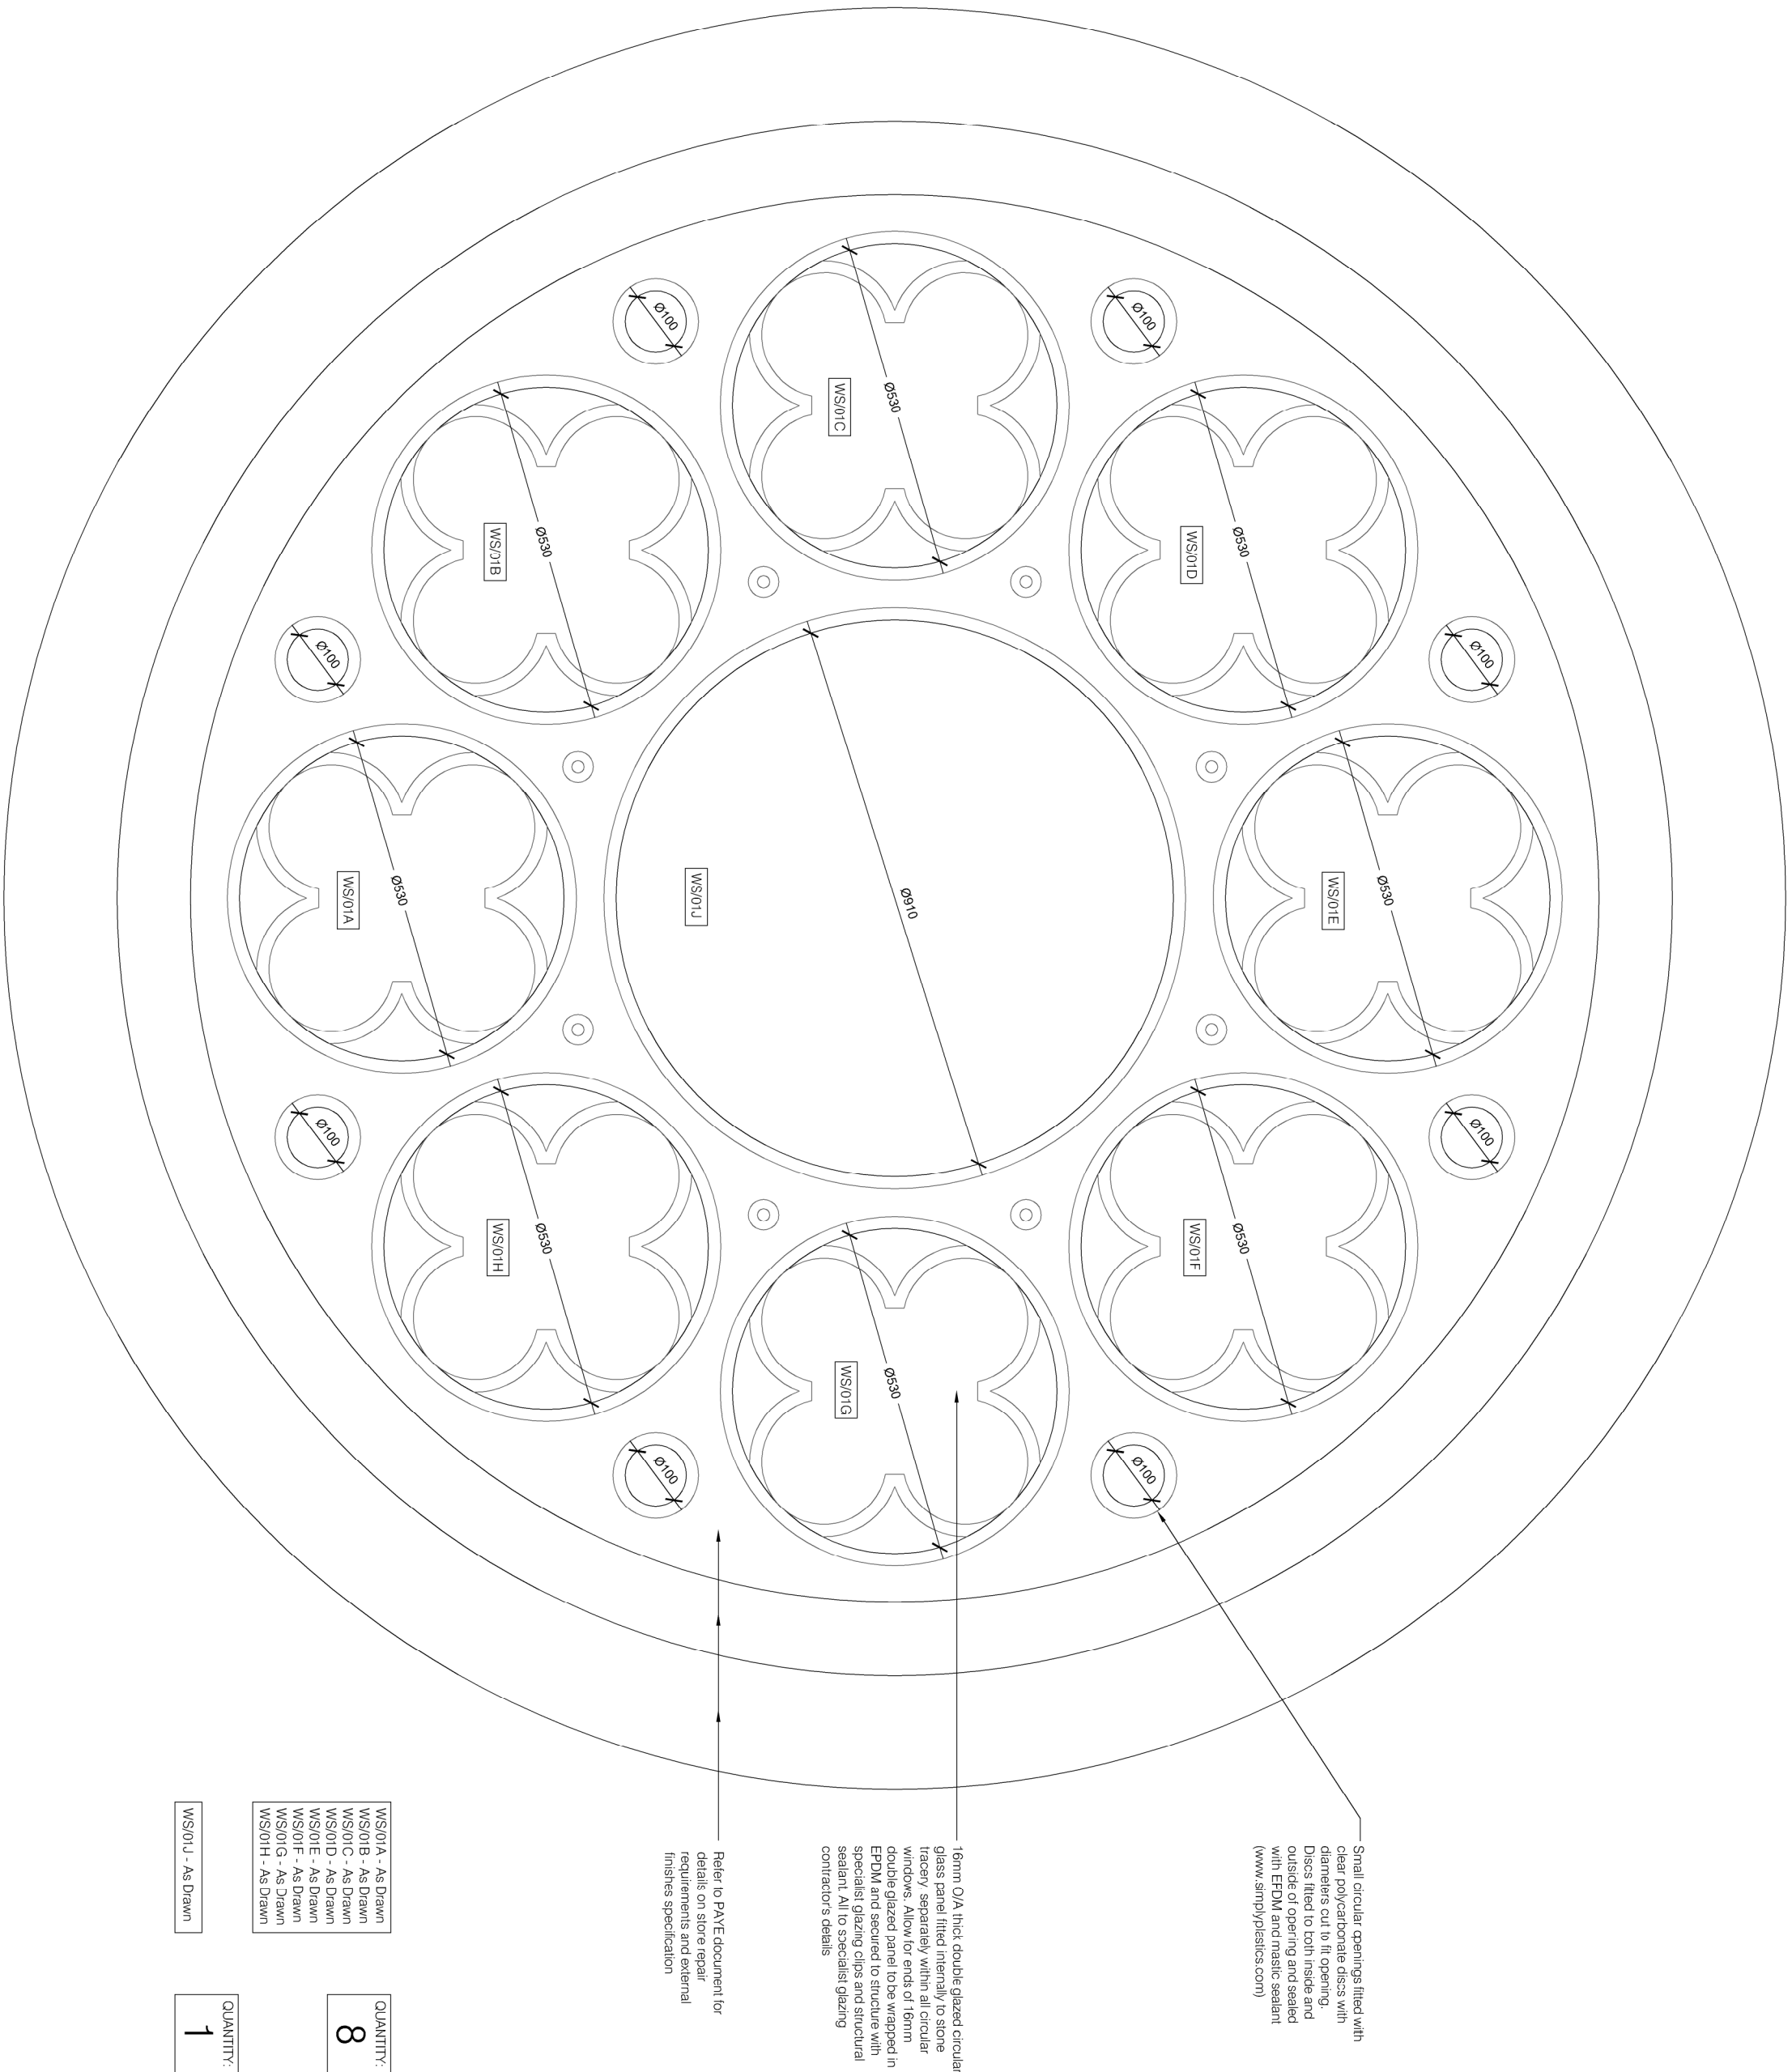

ELEVATION OF WINDOW - TYPE 19

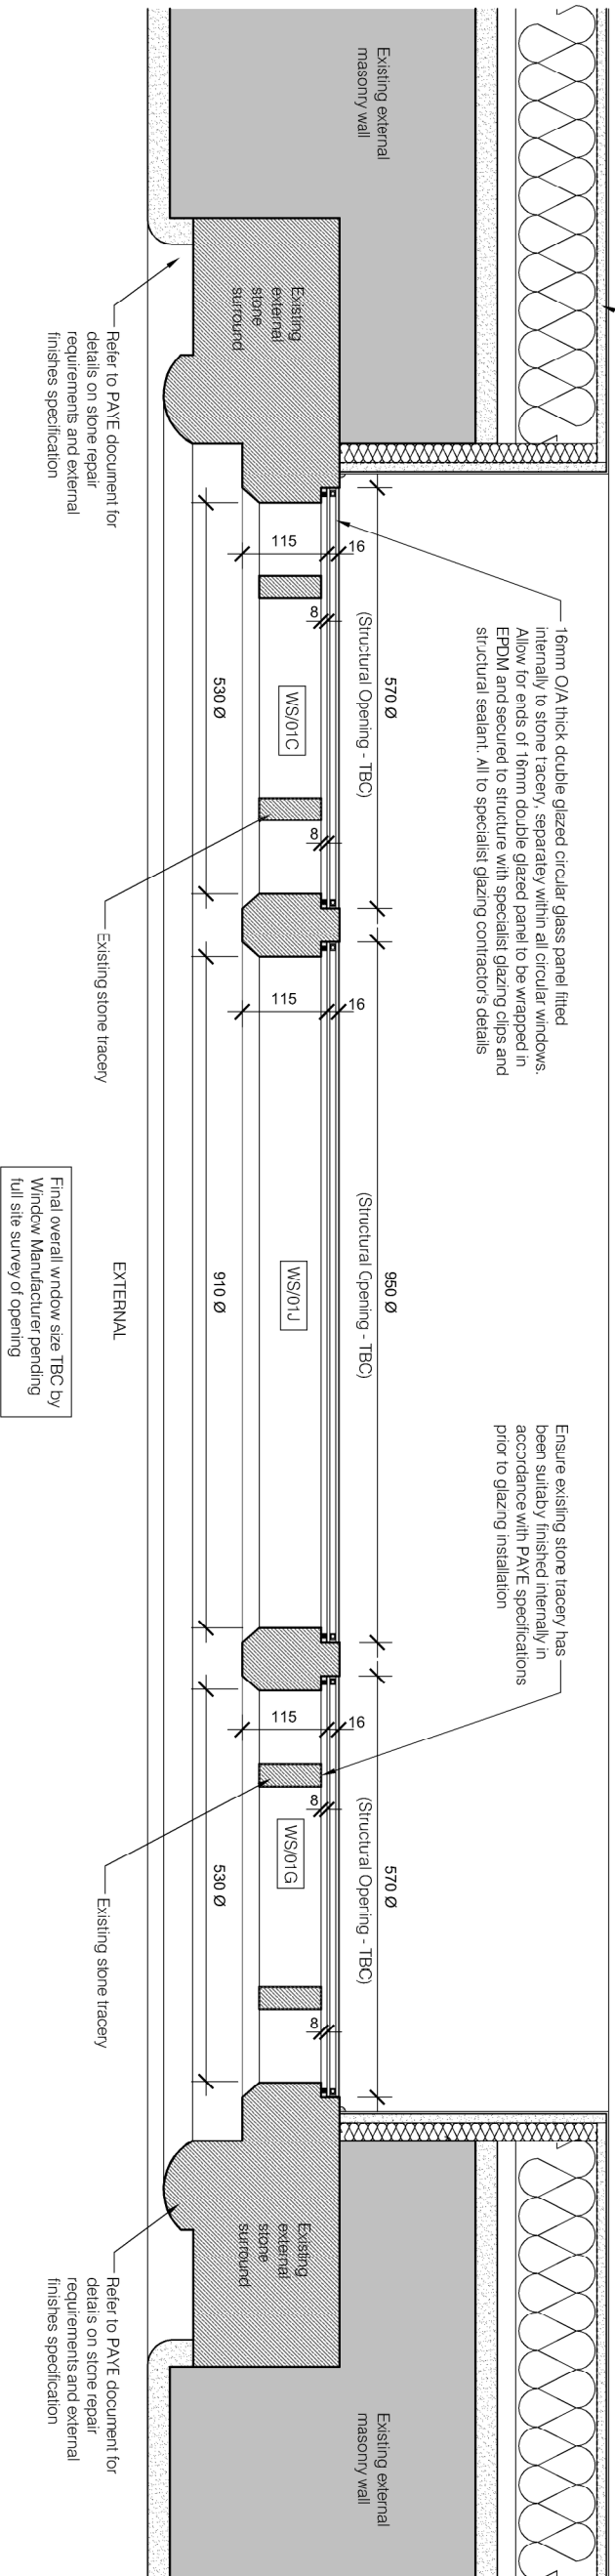

PLAN OF WINDOW - TYPE 19

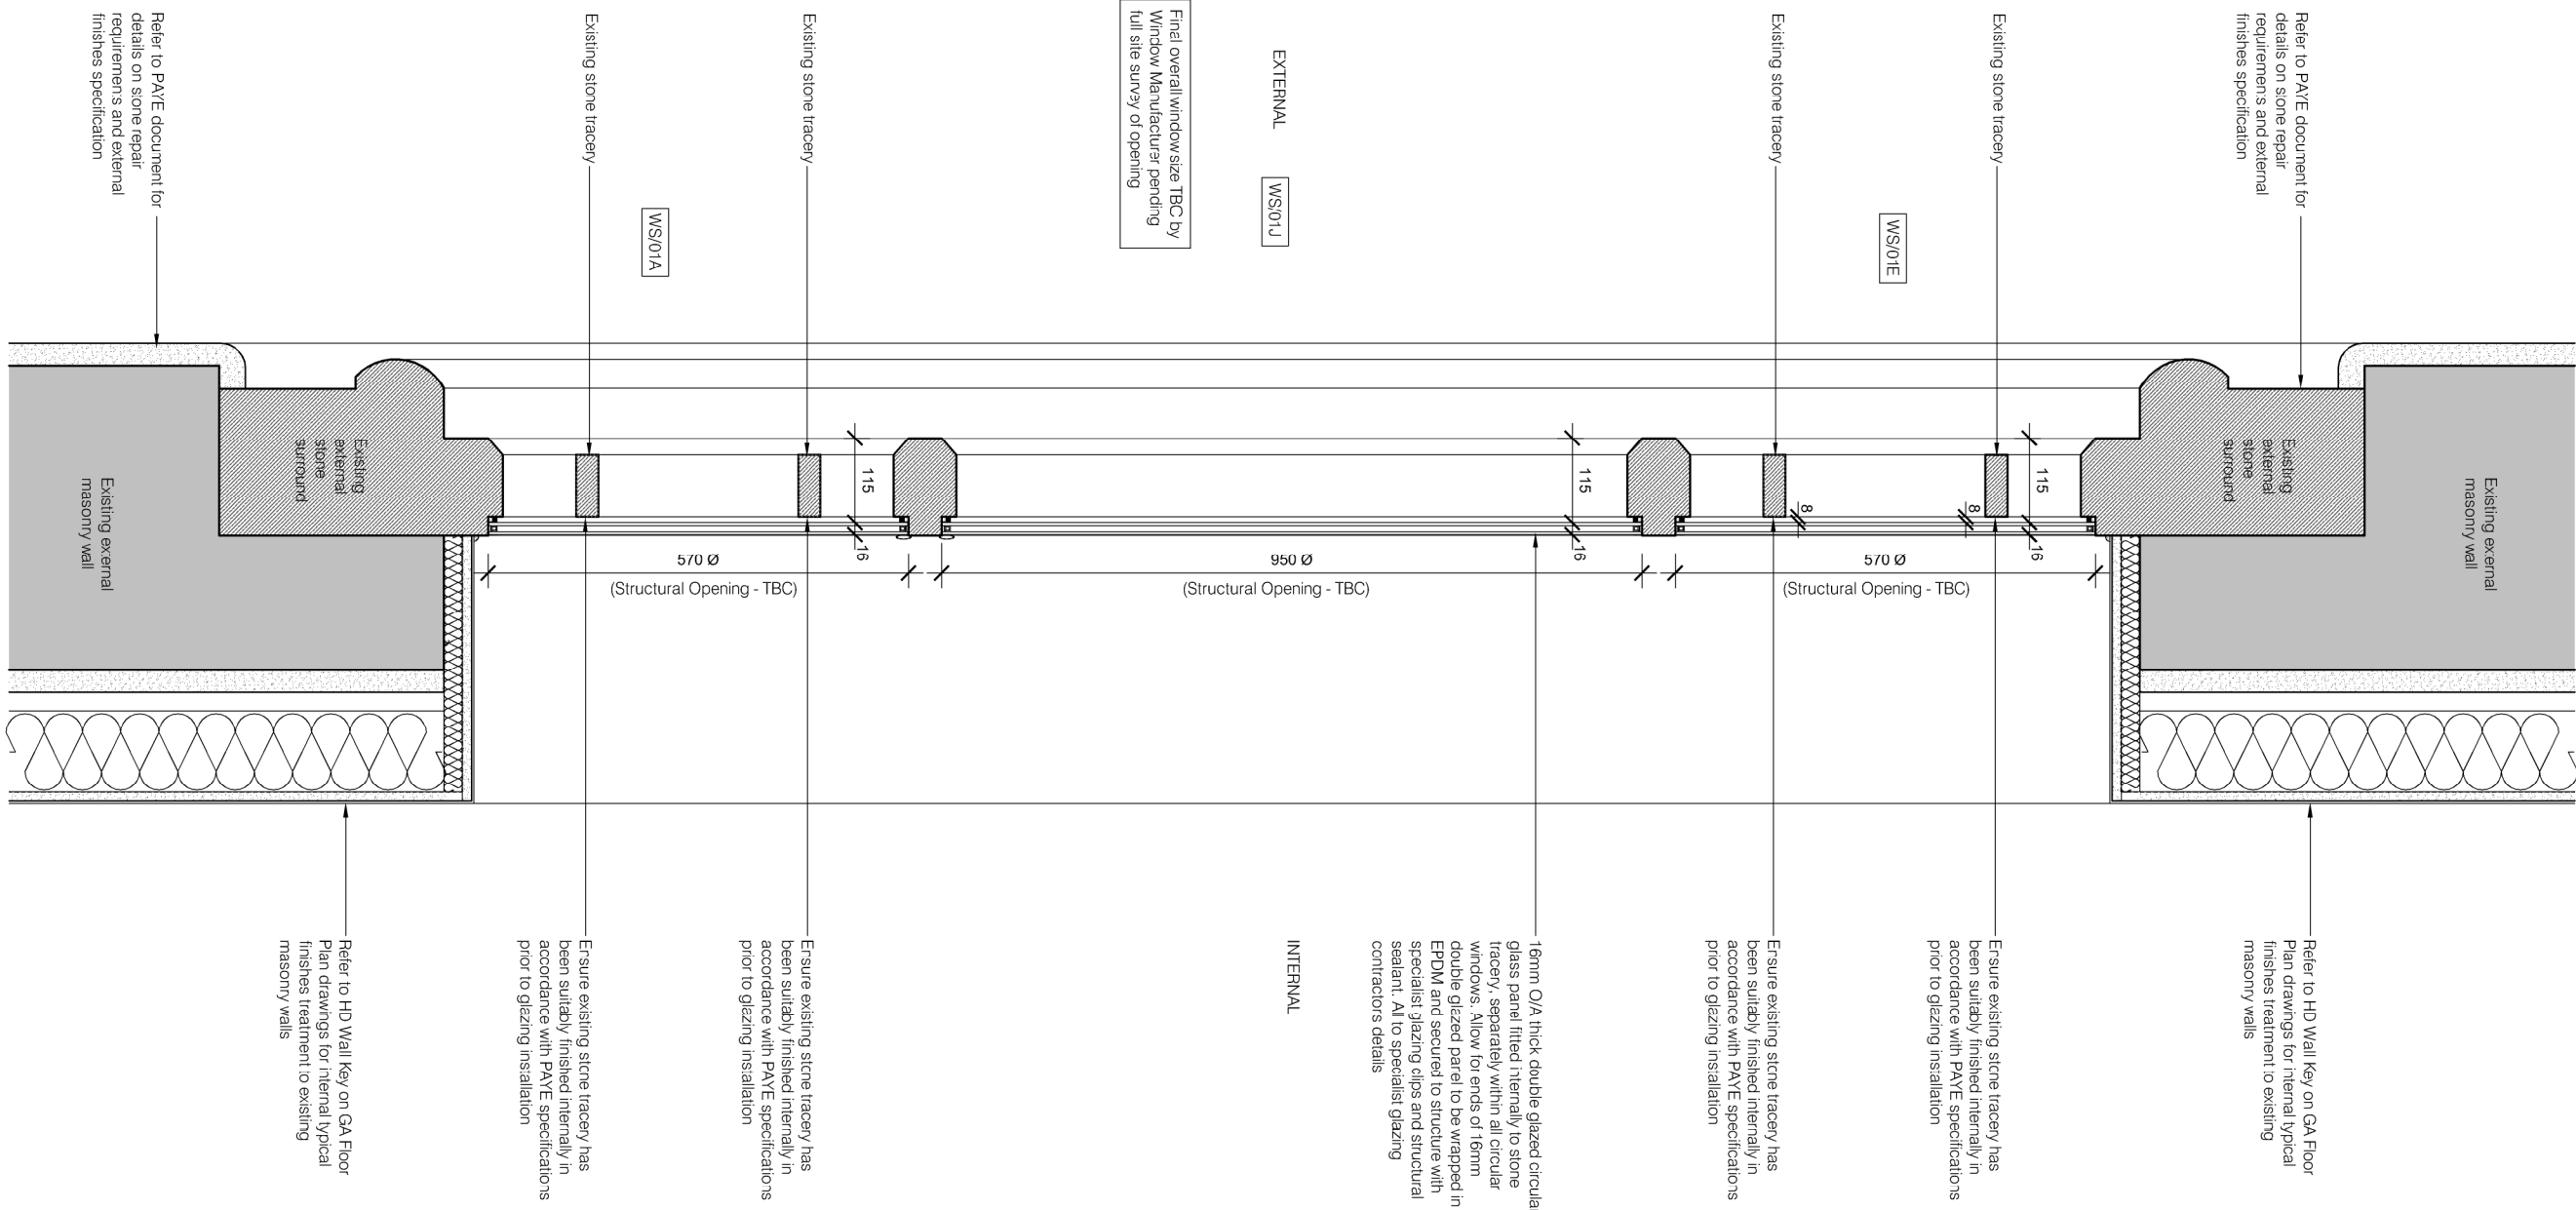

SECTION OF WINDOW - TYPE 19

PLANNING

Project			
Proposed Development Site			
Sikh Temple Site			
Grange Place			
Gravesend			
DA12 1LD			
Title			
Planning Condition 07: Phase 2			
Joinery Details			
Window / External Door Type 19			
Project No.		Date	
181		June 2025	
Drawing No.		Revision	
181-PD-619		A	
Scale		Drawn	
1:10 & 1:500 @ A1		STC	
		Check	
		HD	