






ELEVATIONS INDICATING WINDOW / EXTERNAL DOOR TYPE, NUMBER & LOCATION ON BUILDING (SCALE 1:500)

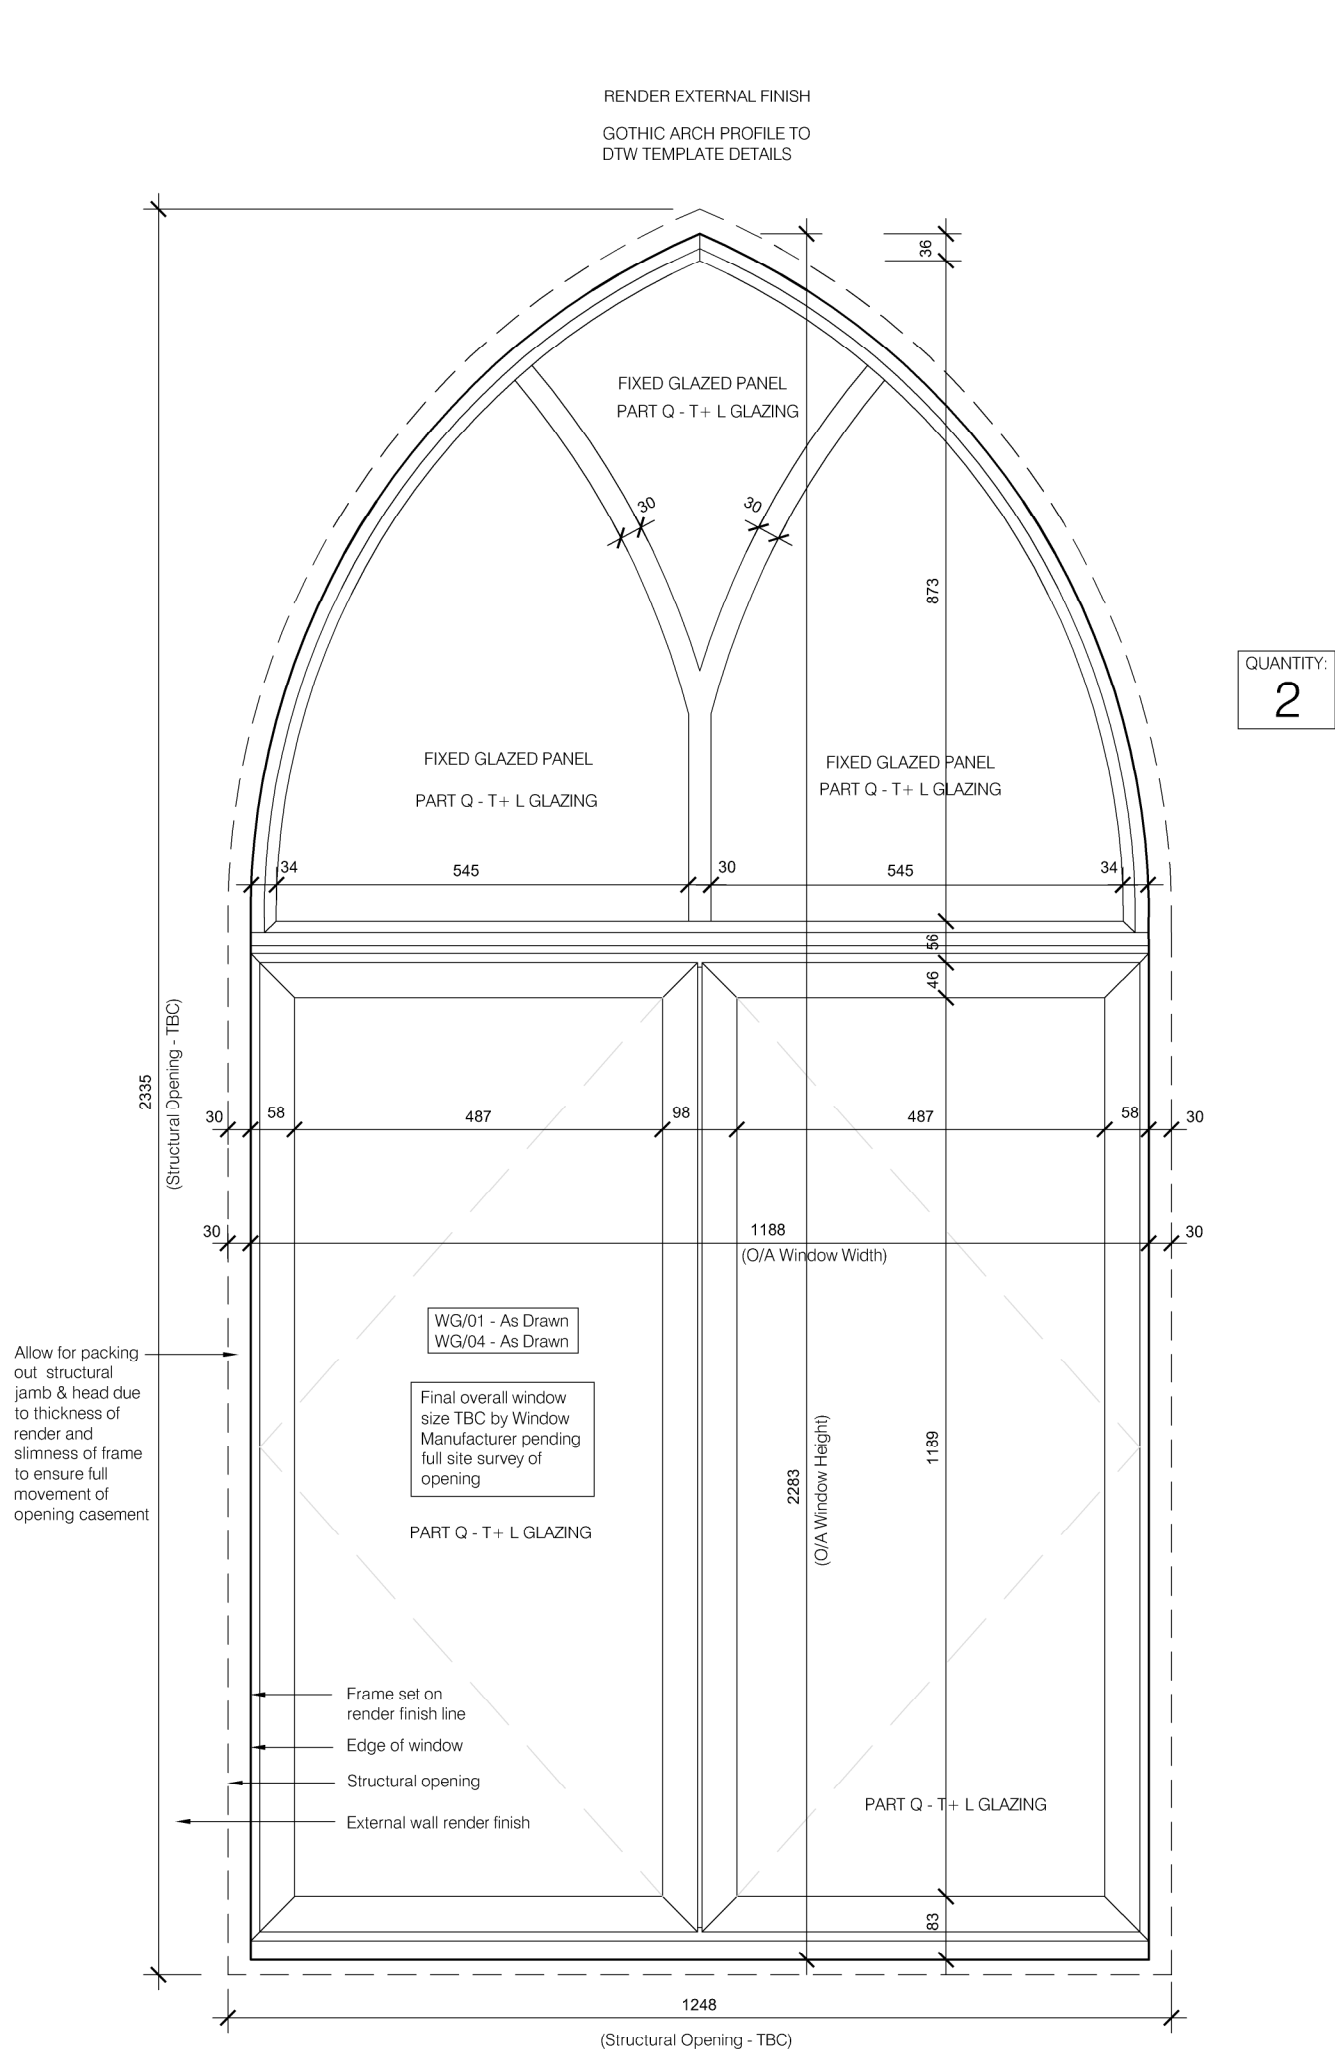

ELEVATION OF WINDOW - TYPE 14

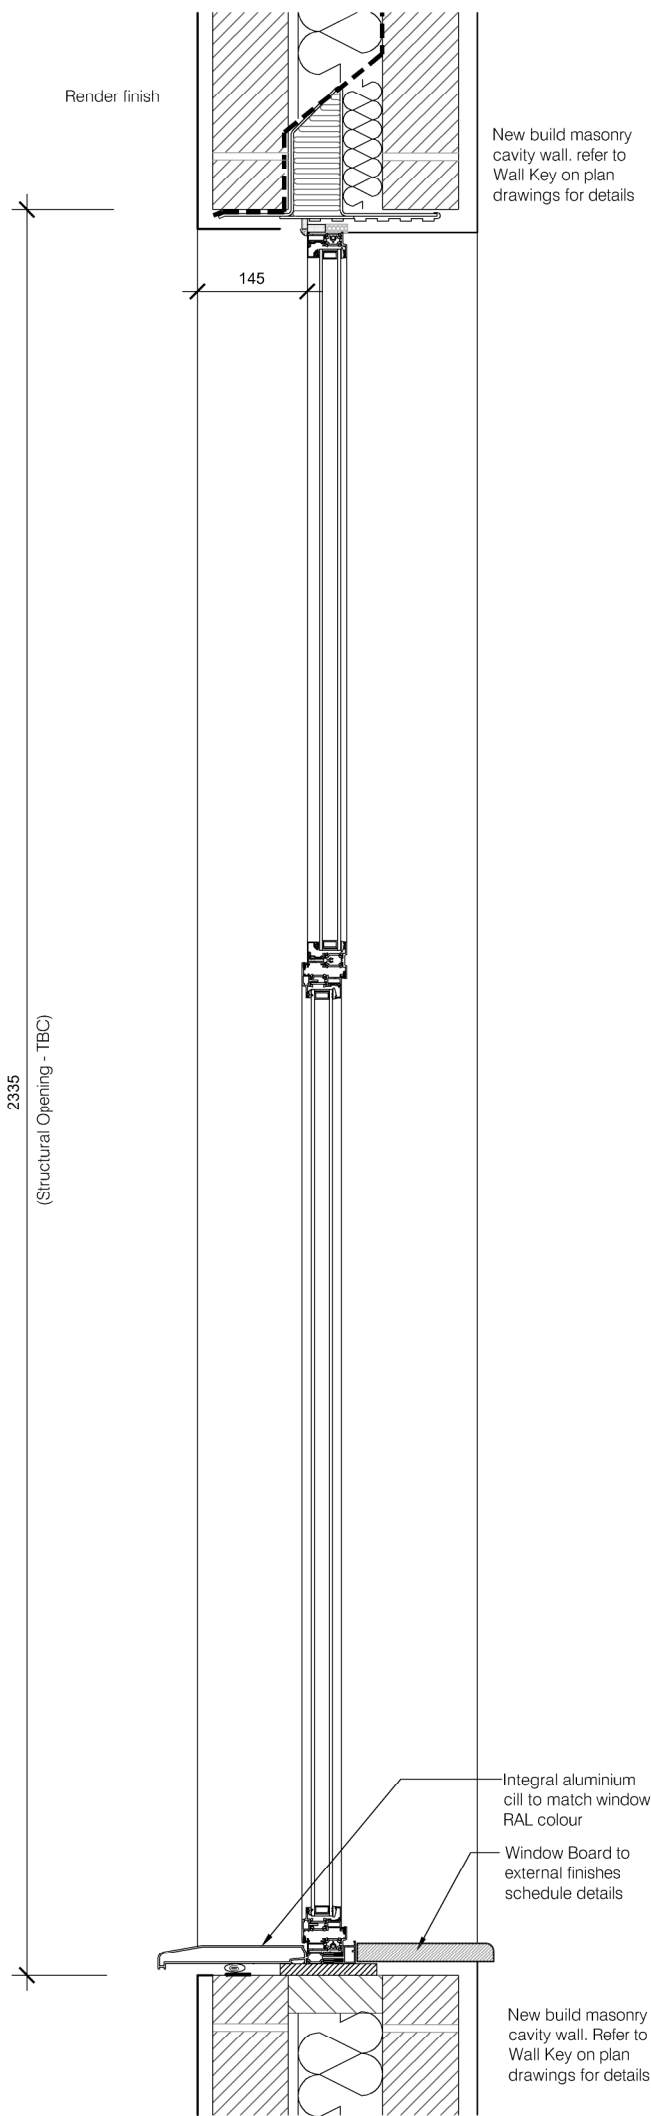

SECTION OF WINDOW - TYPE 14

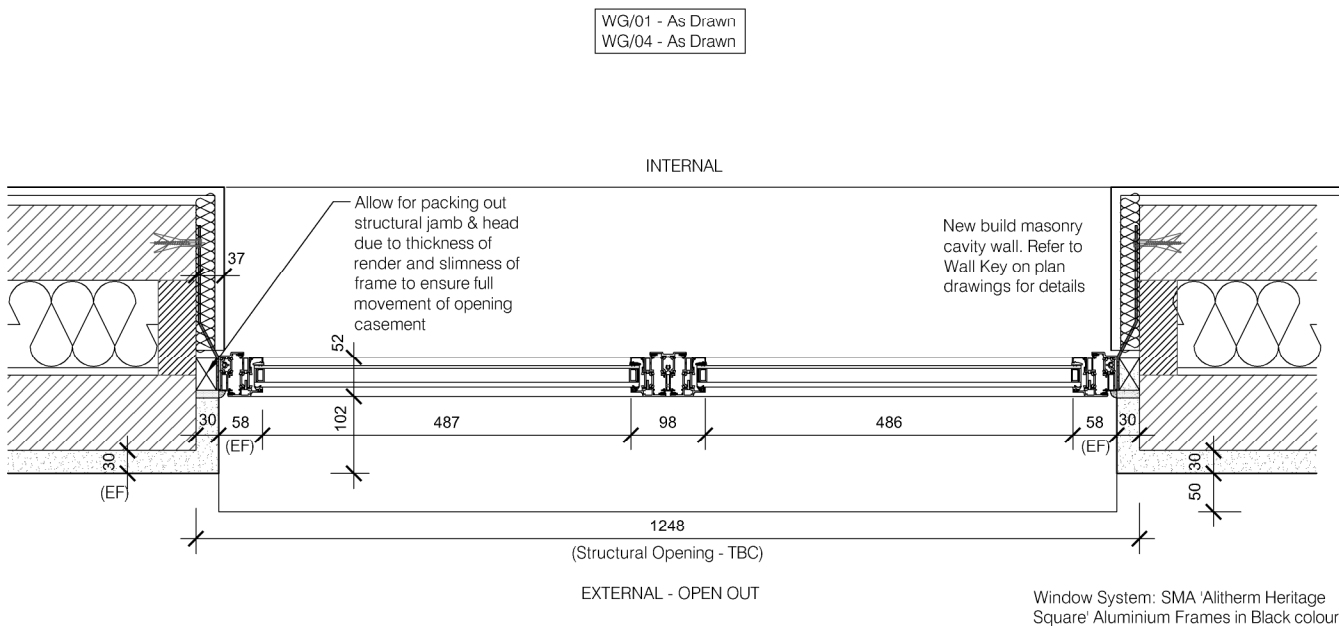

PLAN OF WINDOW - TYPE 14

A	17.06.25	Phase 2 - Planning Condition Discharge Issue
Rev	Date	Comments
Client		
Guru Nanak Darbar Gurdwara Gravesend		

Project	
Proposed Development Site Sikh Temple Site Clarence Place Gravesend DA12 1LD	
Title	
Planning Condition 07: Phase 2 Joinery Details Window / External Door Type 14	

Project No.	Date
181	June 2025
Drawing No.	Revision
181-PD-614	A
Scale	Drawn
1:10 & 1:500 @ A2	STC
	Check
	HD

Type 14