



ELEVATIONS INDICATING WINDOW / EXTERNAL DOOR TYPE, NUMBER & LOCATION ON BUILDING (SCALE 1:500)

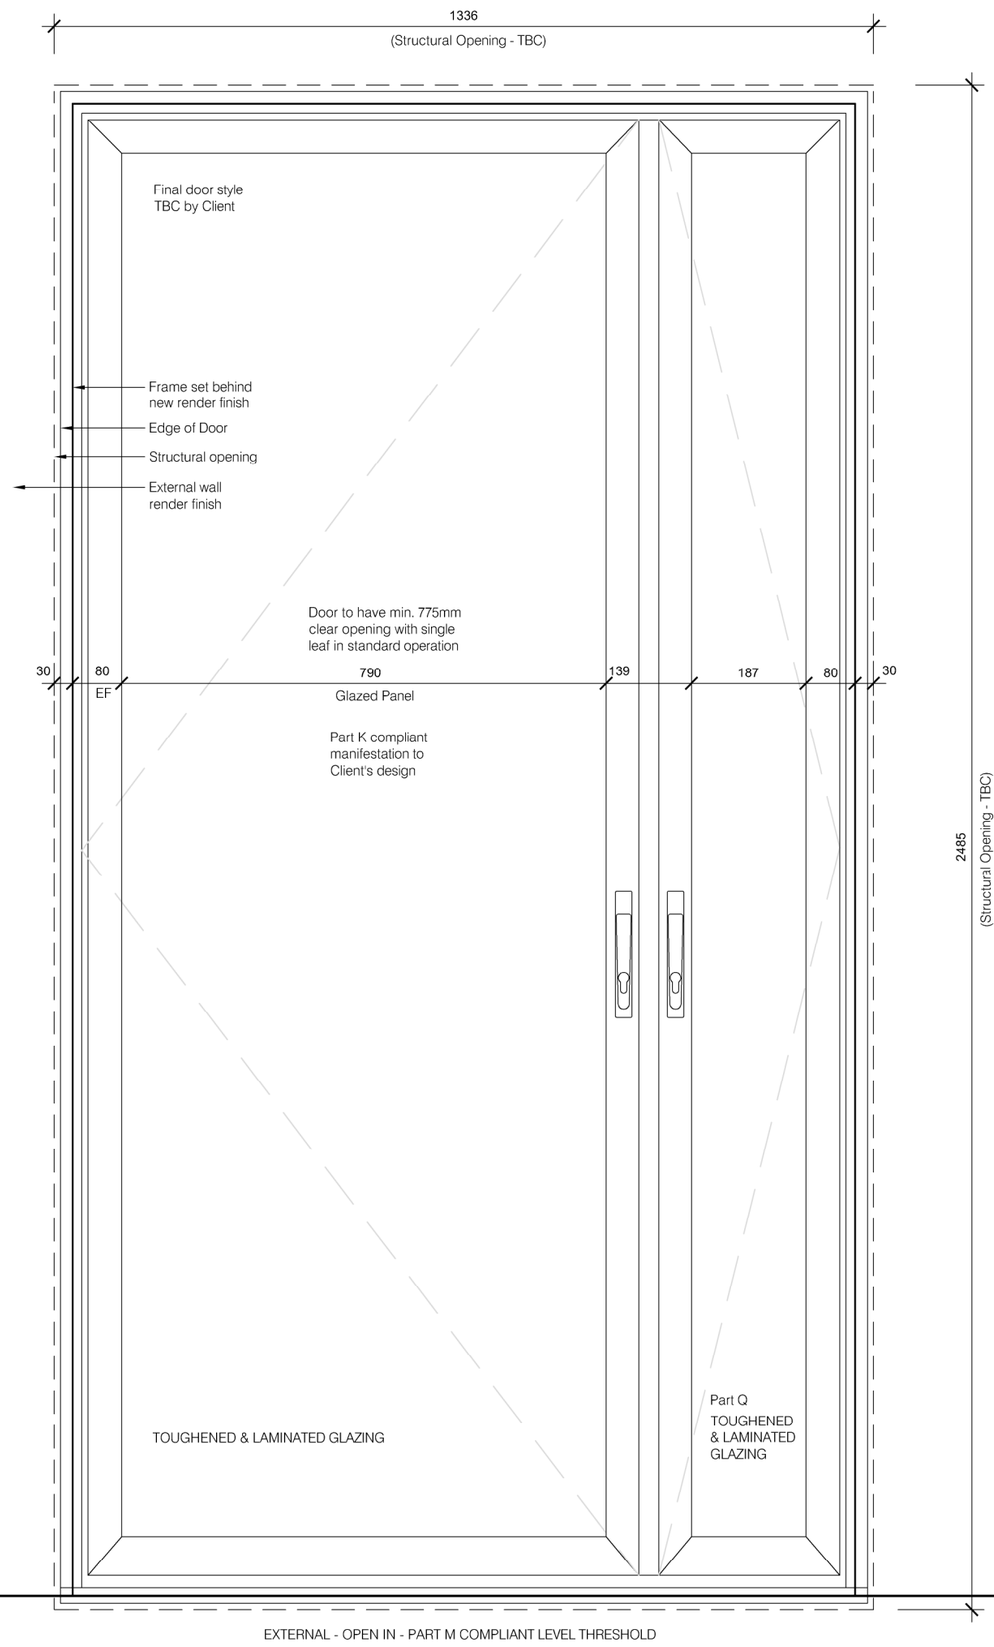


ELEVATION OF EXTERNAL MAIN ENTRANCE DOOR - TYPE 20 DG/01

QUANTITY: 1

DG/01 - As Drawn

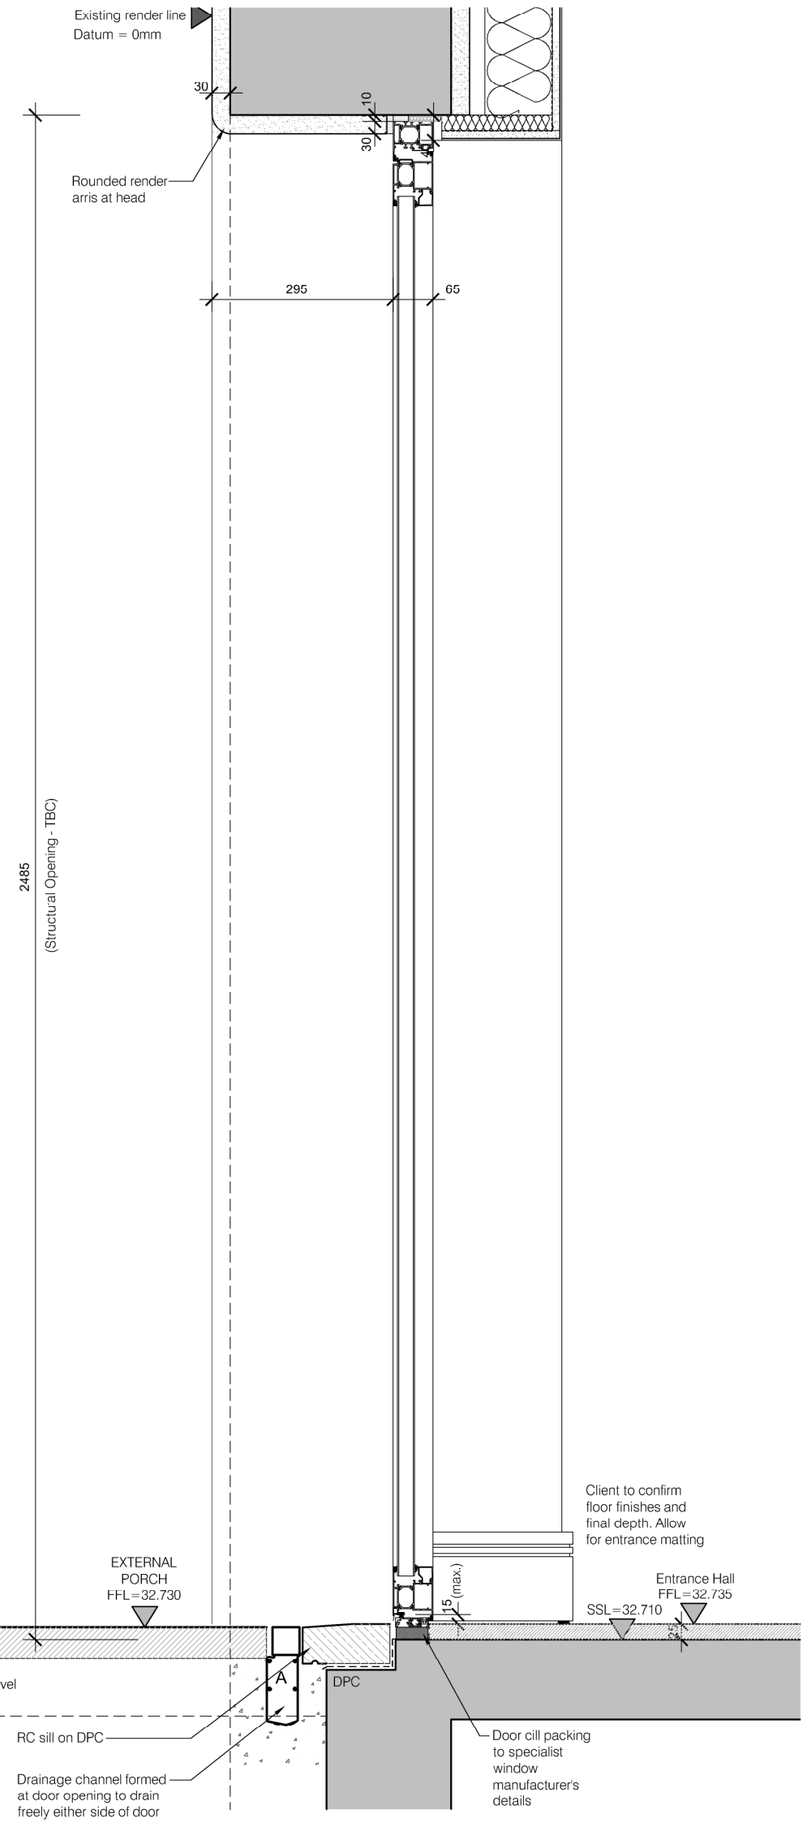

SECTION OF EXTERNAL DOOR - TYPE 20- DG/01

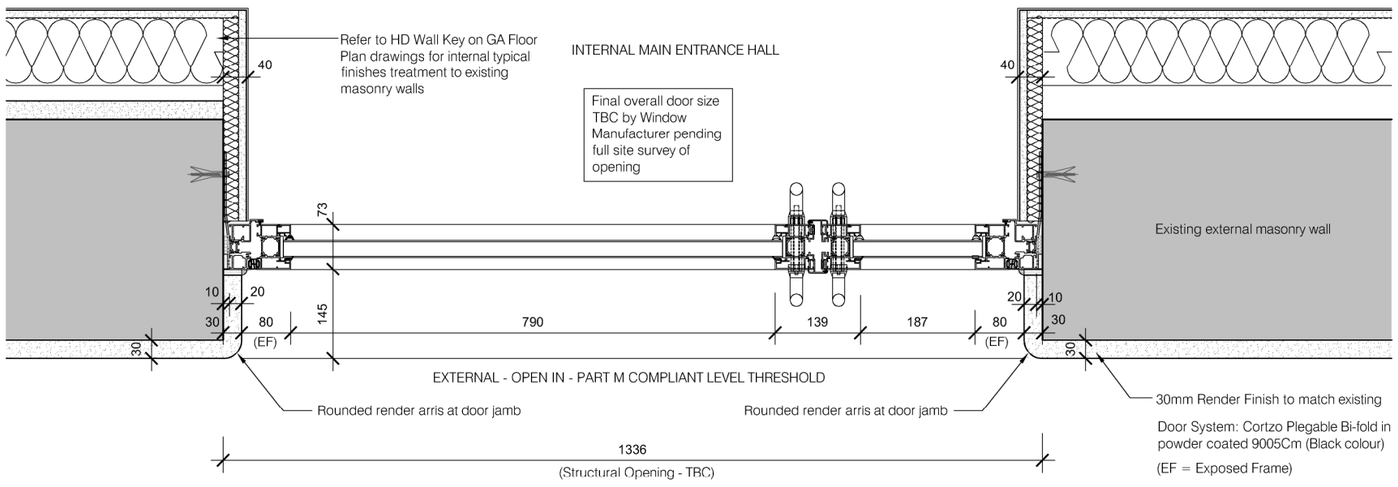

PLAN OF EXTERNAL MAIN ENTRANCE DOOR - TYPE 20 DG/01

Type 20

Rev	Date	Comments
A	17.06.25	Phase 2 - Planning Condition Discharge Issue

PLANNING

Client: Guru Nanak Darbar Gurdwara Gravesend

Project: Proposed Development Site, Sikh Temple Site, Clarence Place, Gravesend, DA12 1LD

HASKINS DESIGNS LTD.
Mobile: 07802 182202
info@haskinsdesigns.co.uk Website: haskinsdesigns.co.uk

Title: Planning Condition 07: Phase 2 Joinery Details, Window / External Door Type 20

Project No.: 181

Scale: 1:10 & 1:500 @ A2

Drawn: STC

Check: HD

Drawing No.: 181-PD-620

Revision: A

Date: June 2025