






ELEVATIONS INDICATING WINDOW / EXTERNAL DOOR TYPE, NUMBER & LOCATION ON BUILDING (SCALE 1:500)

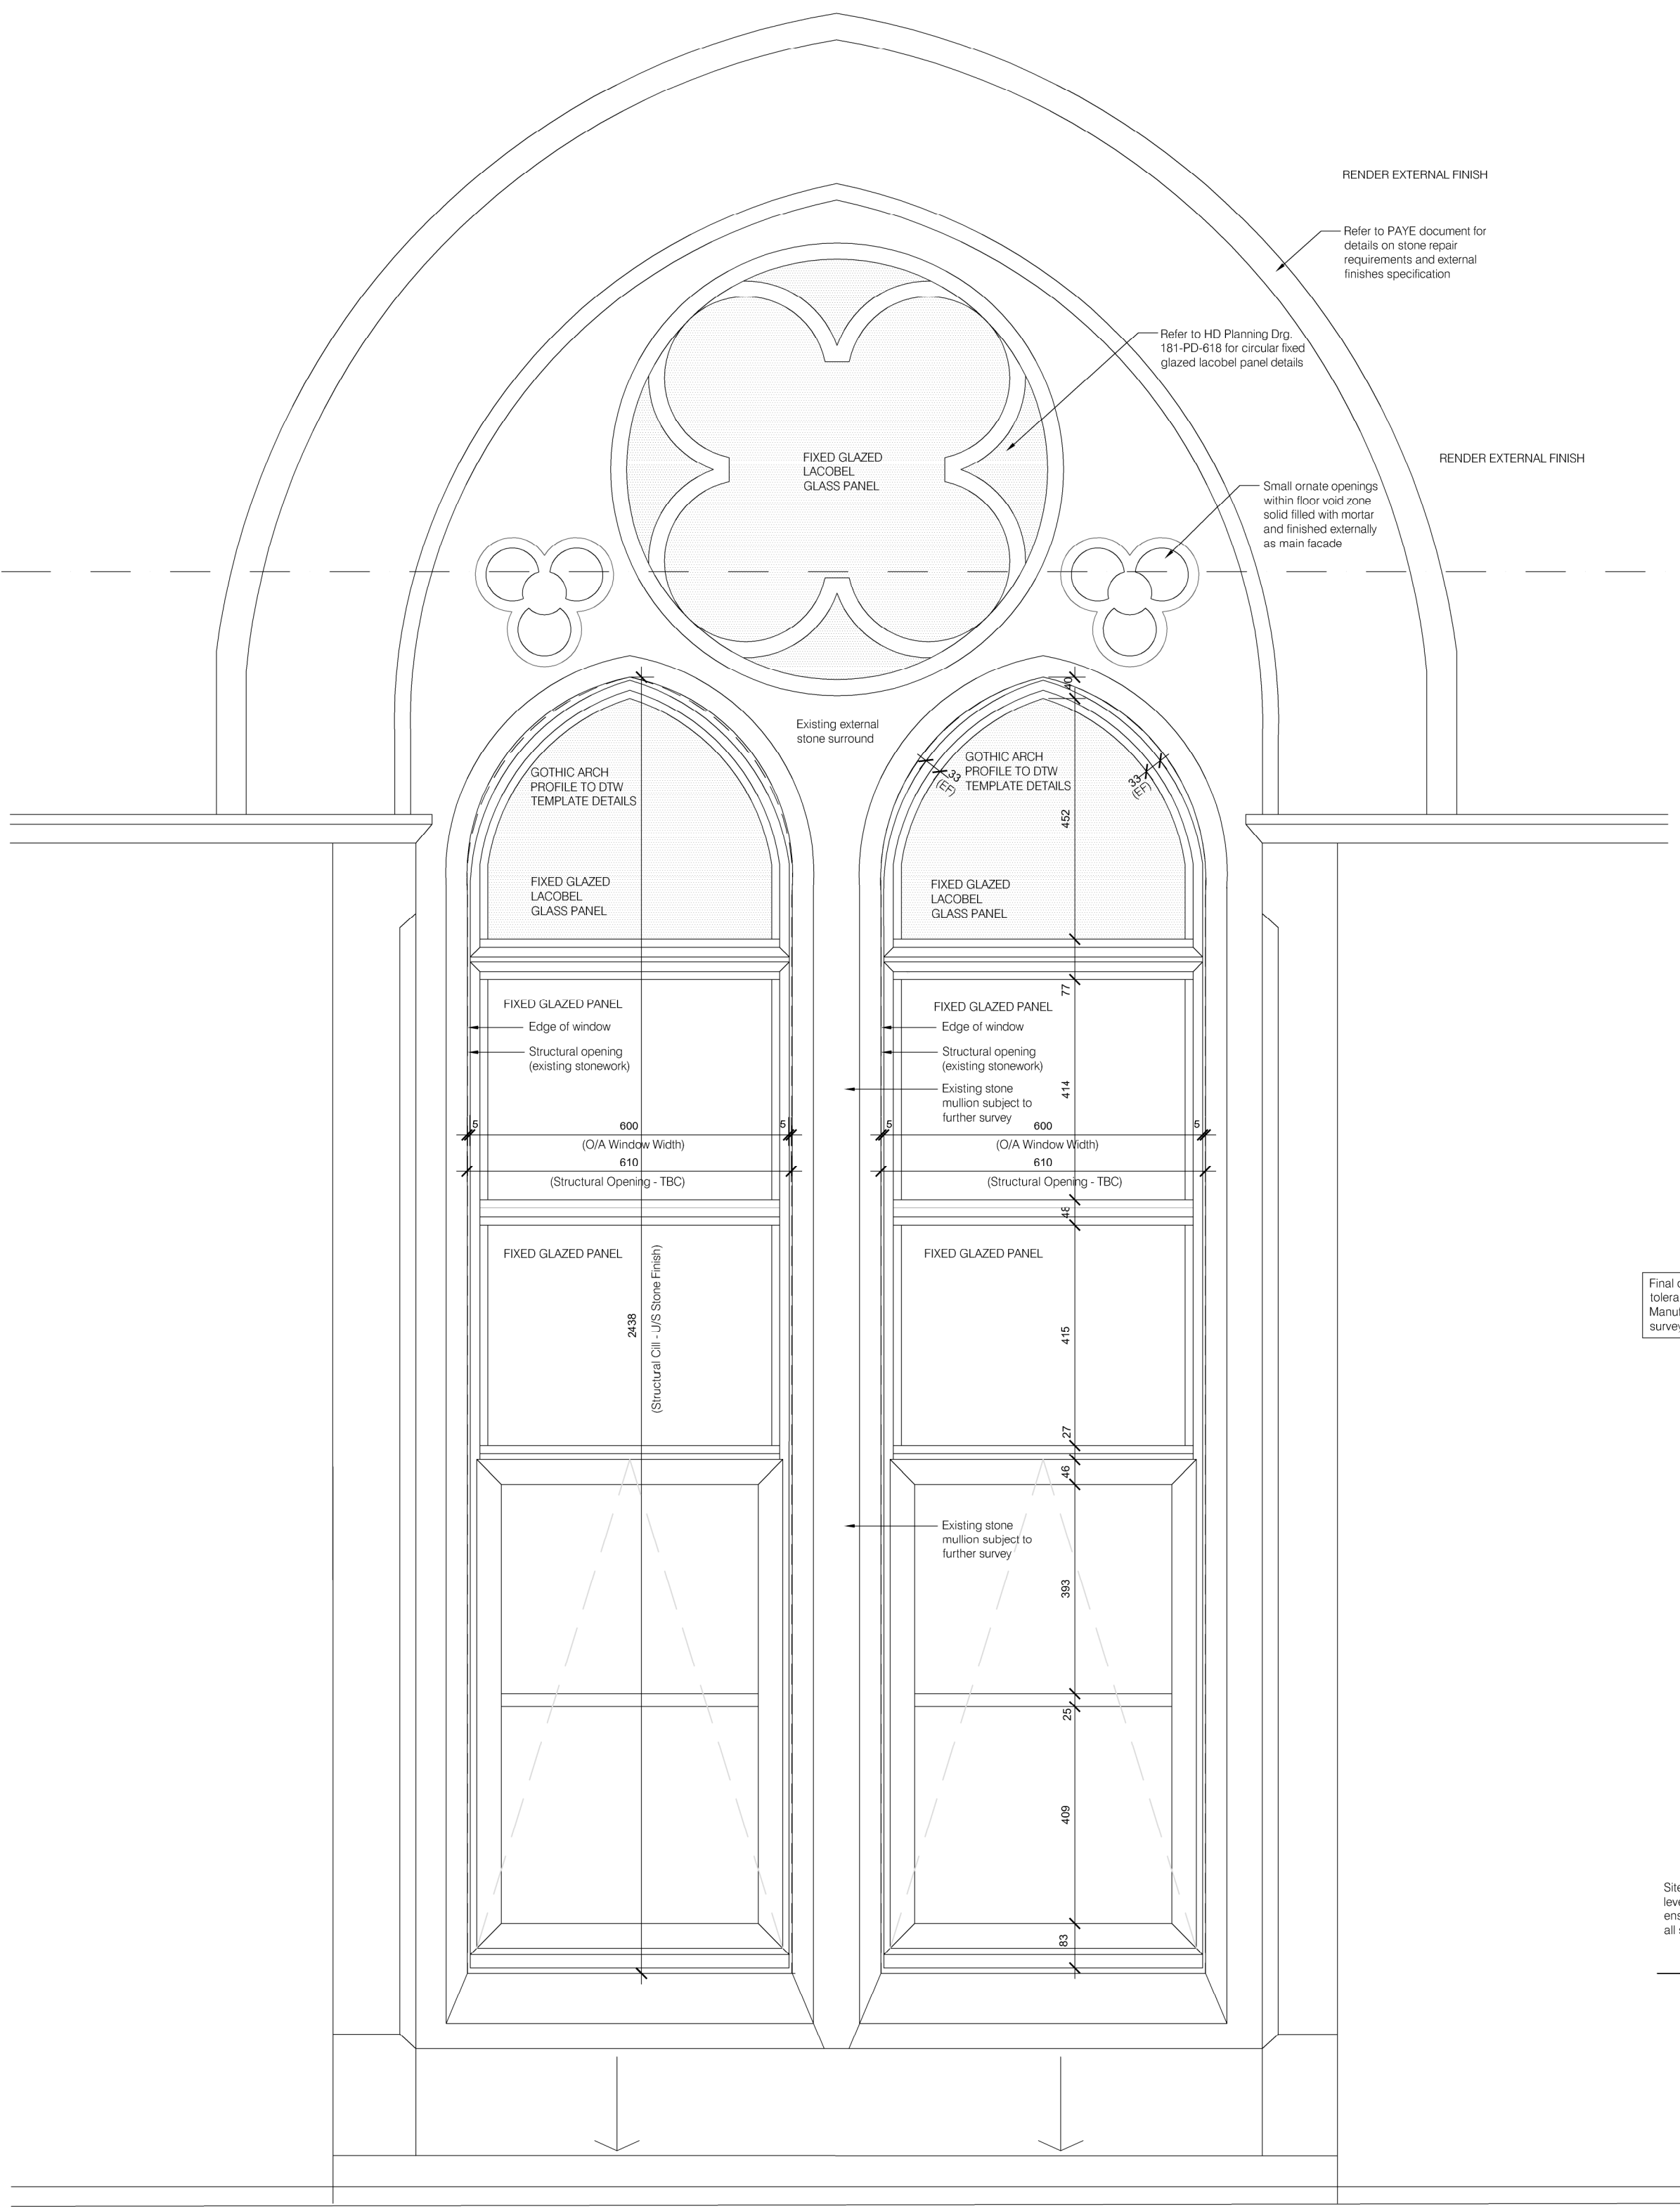

ELEVATION OF WINDOW - TYPE 17

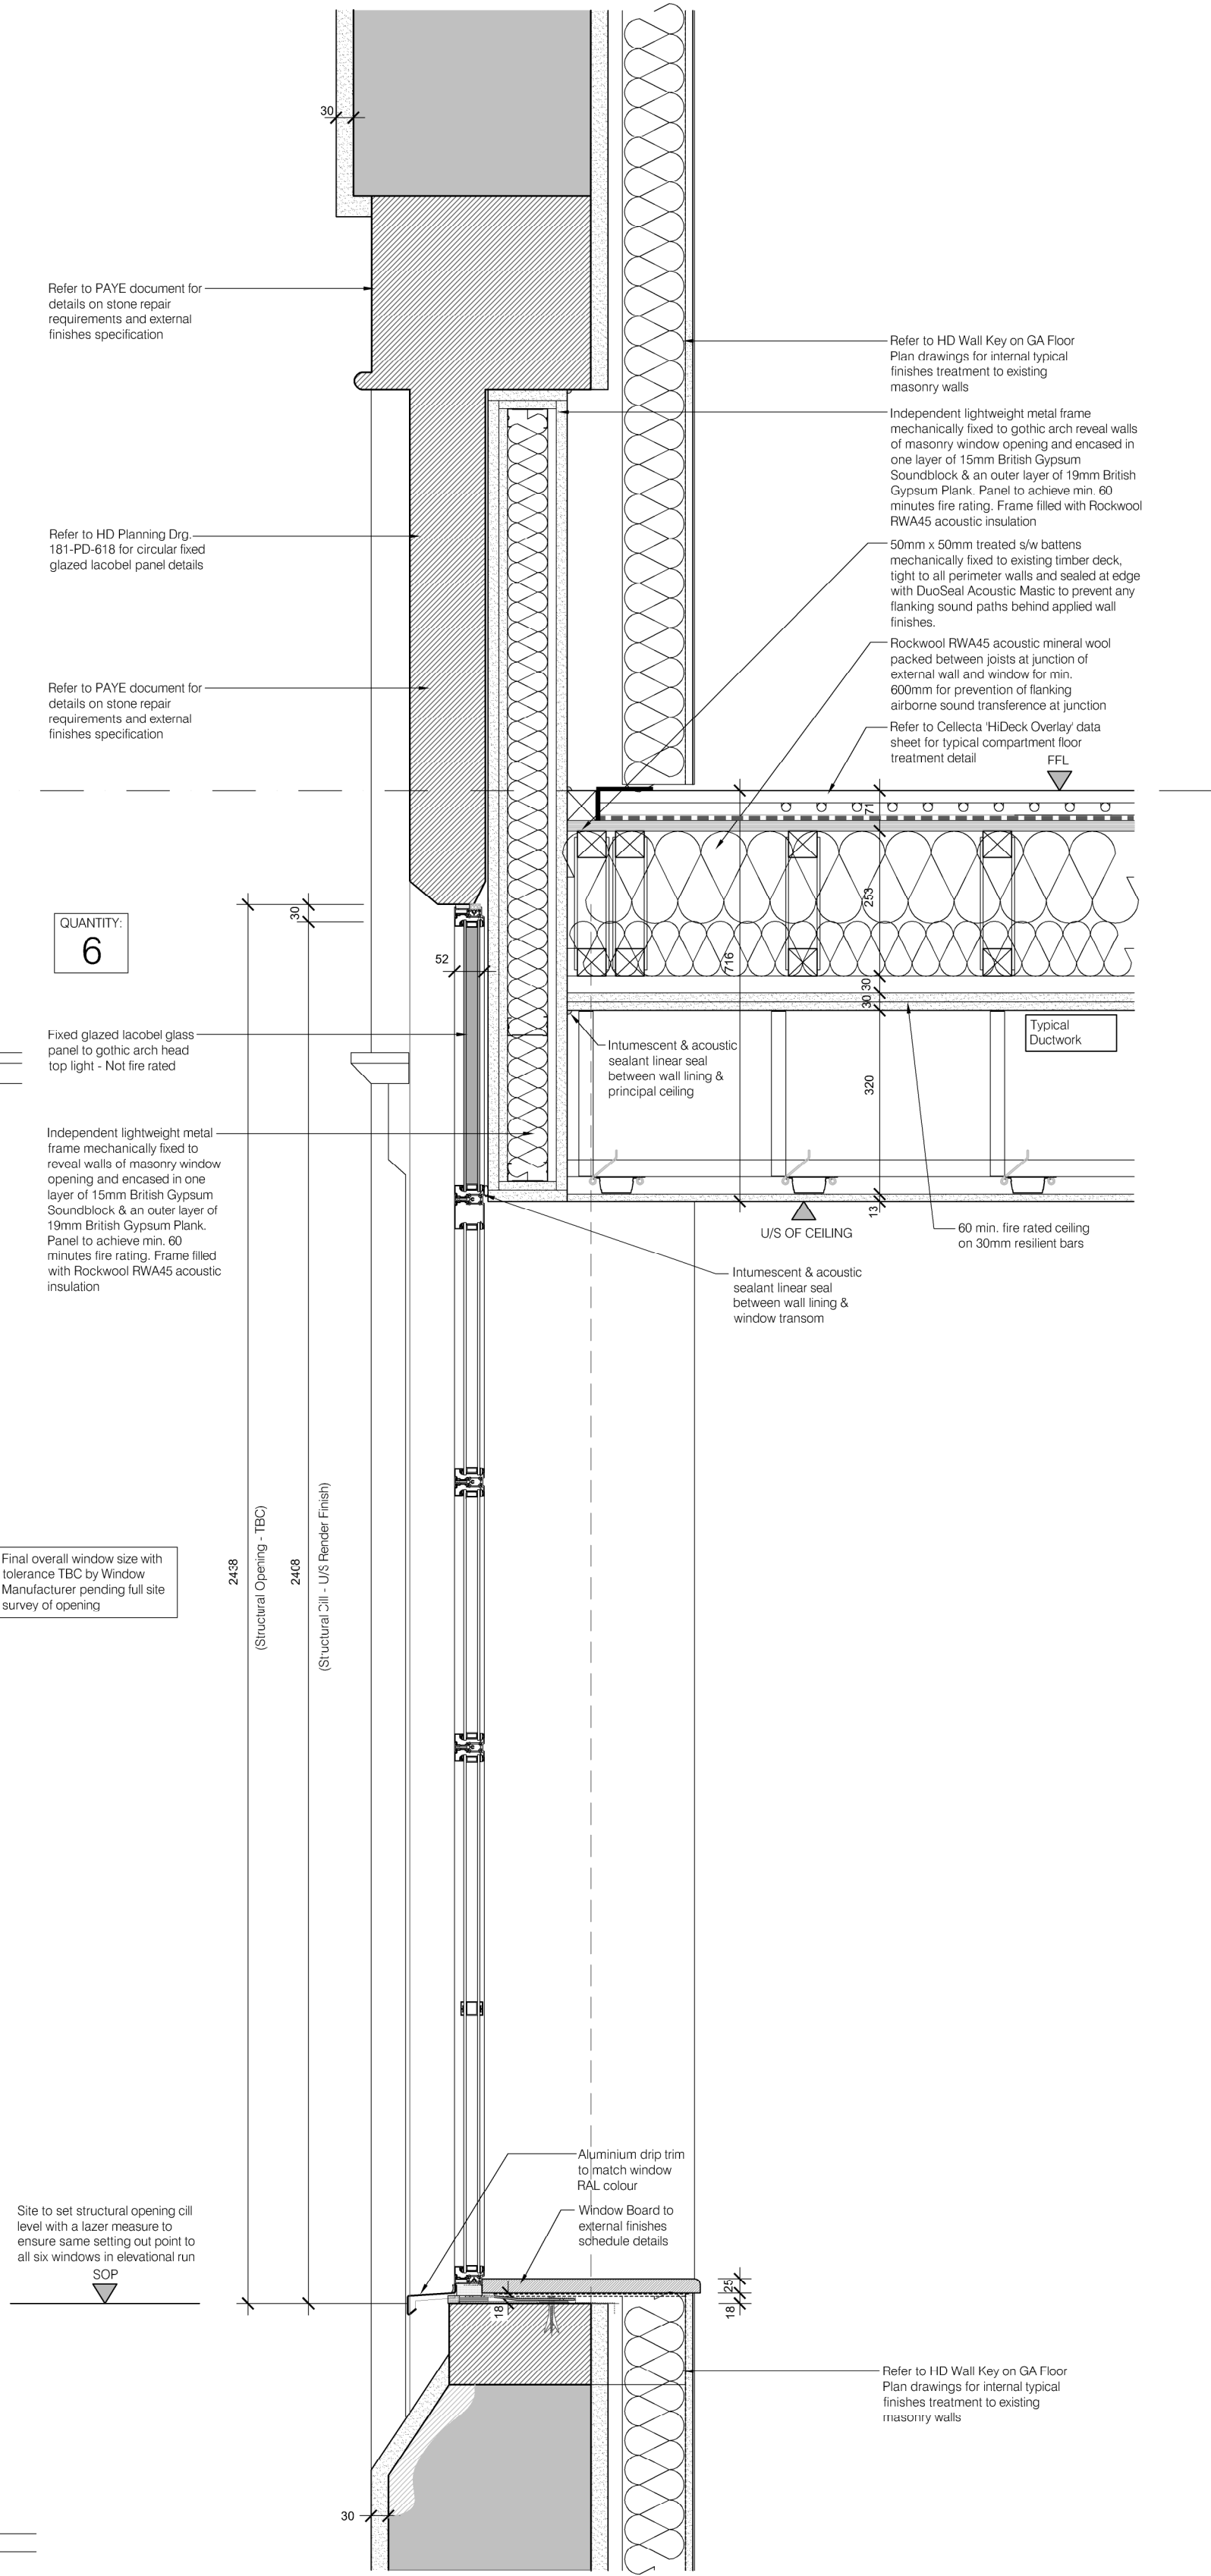

SECTION OF WINDOW - TYPE 17

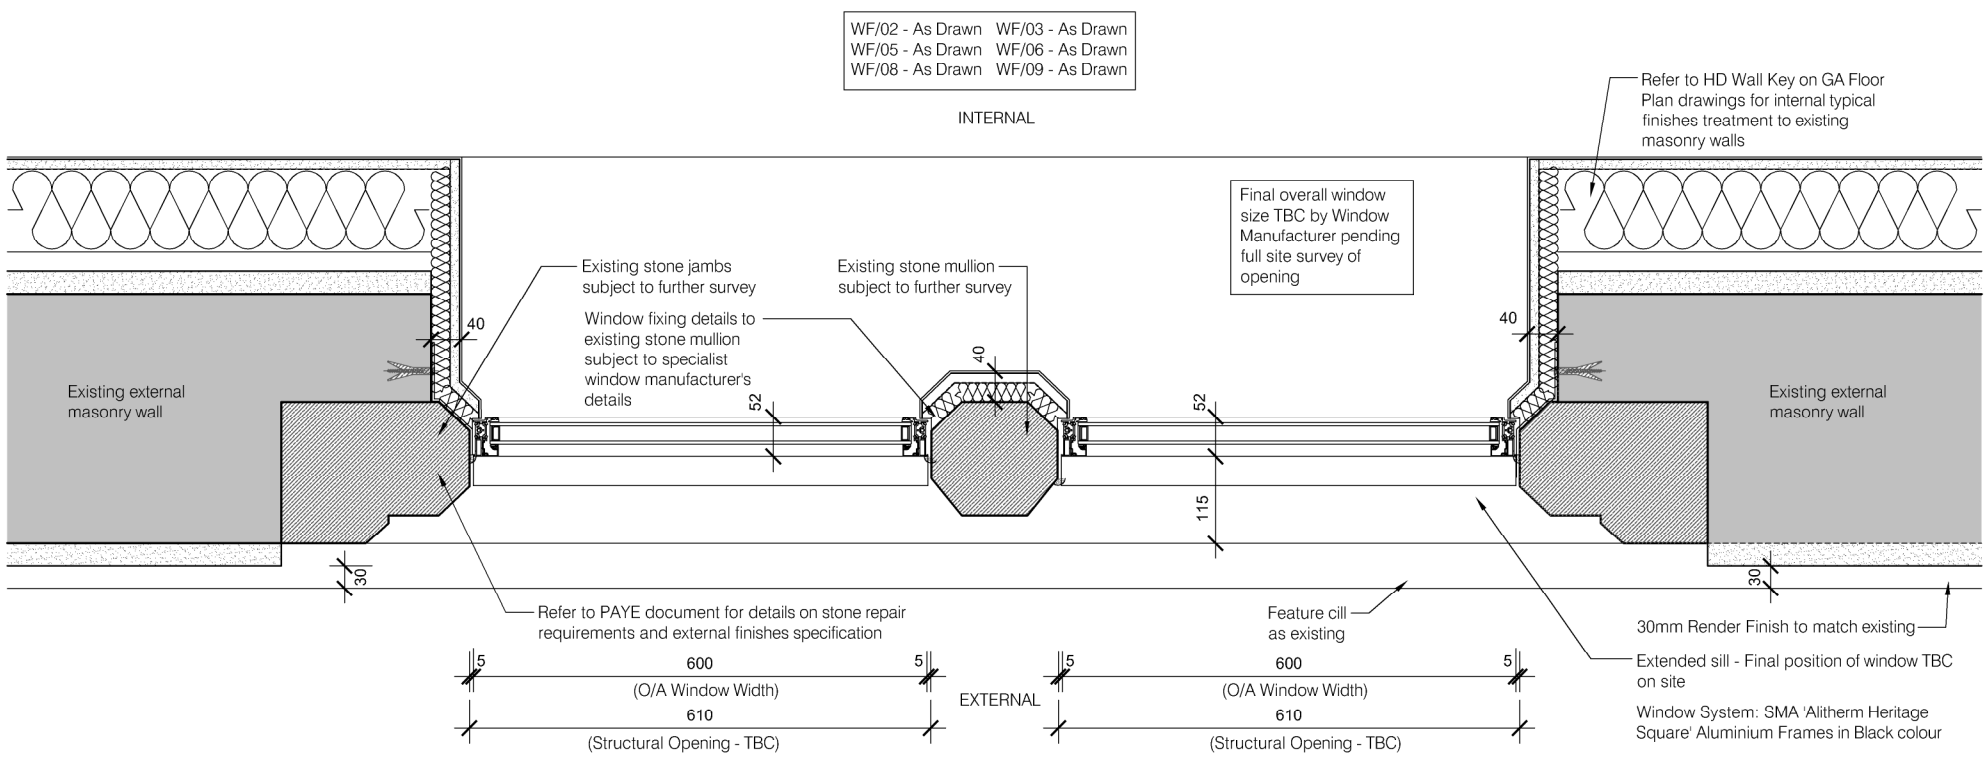

PLAN OF WINDOW - TYPE 17

Type 17

PLANNING			
	A	17.06.25	Phase 2 - Planning Condition Discharge Issue
	Rev	Date	Comments
	Client		
	Guru Nanak Darbar Gurdwara Gravesend		
	Project		
	Proposed Development Site Sikh Temple Site Clarence Place Gravesend DA12 1LD		
	Title		
	Planning Condition 07: Phase 2 Joinery Details Window / External Door Type 17		
Project No.		Date	
181		June 2025	
Drawing No.		Revision	
181-PD-617		A	
Scale		Drawn	
1:10 & 1:500 @ A1		STC	
		Check	
		HD	