




ELEVATIONS INDICATING WINDOW / EXTERNAL DOOR TYPE, NUMBER & LOCATION ON BUILDING (SCALE 1:500)

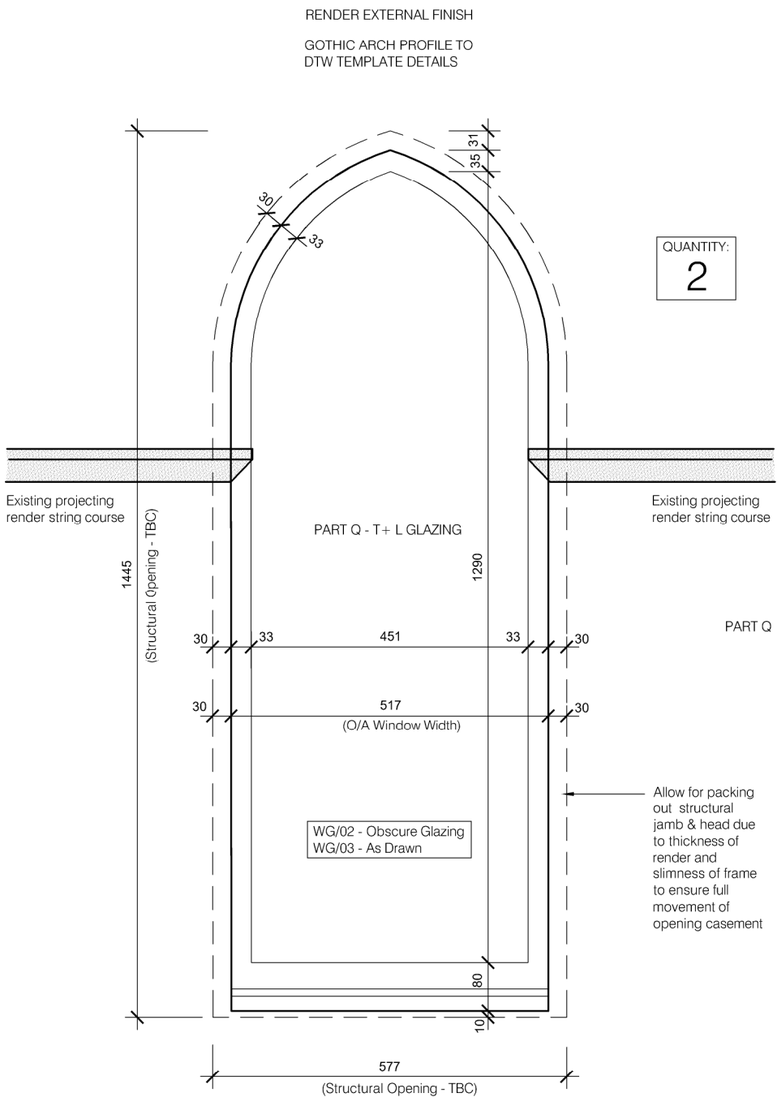

ELEVATION OF WINDOW - TYPE 16

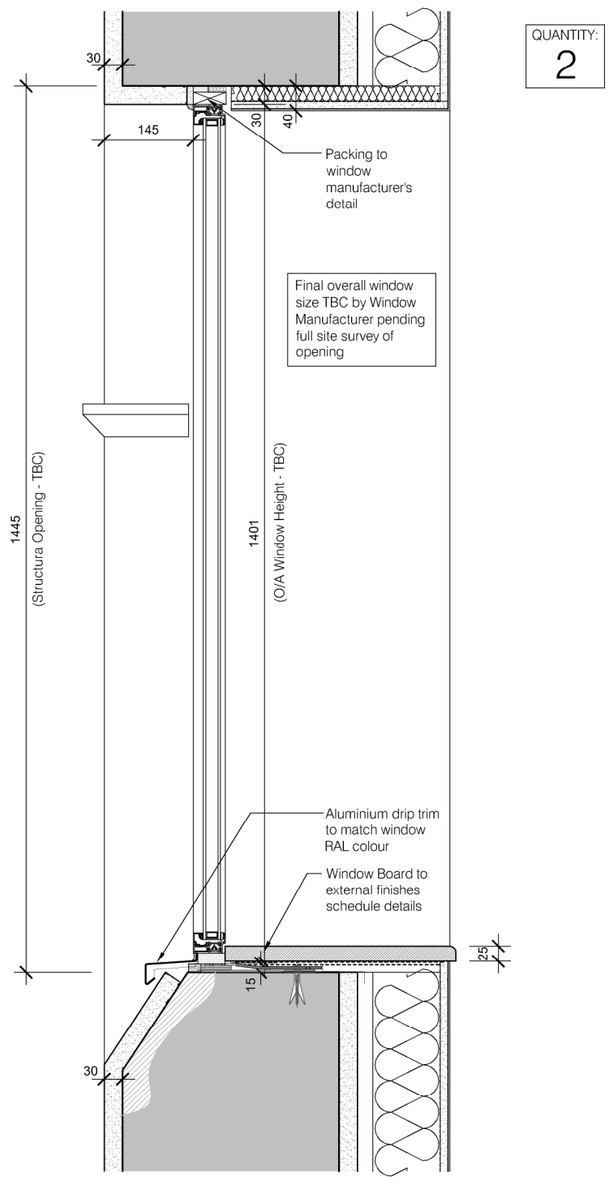

SECTION OF WINDOW - TYPE 16

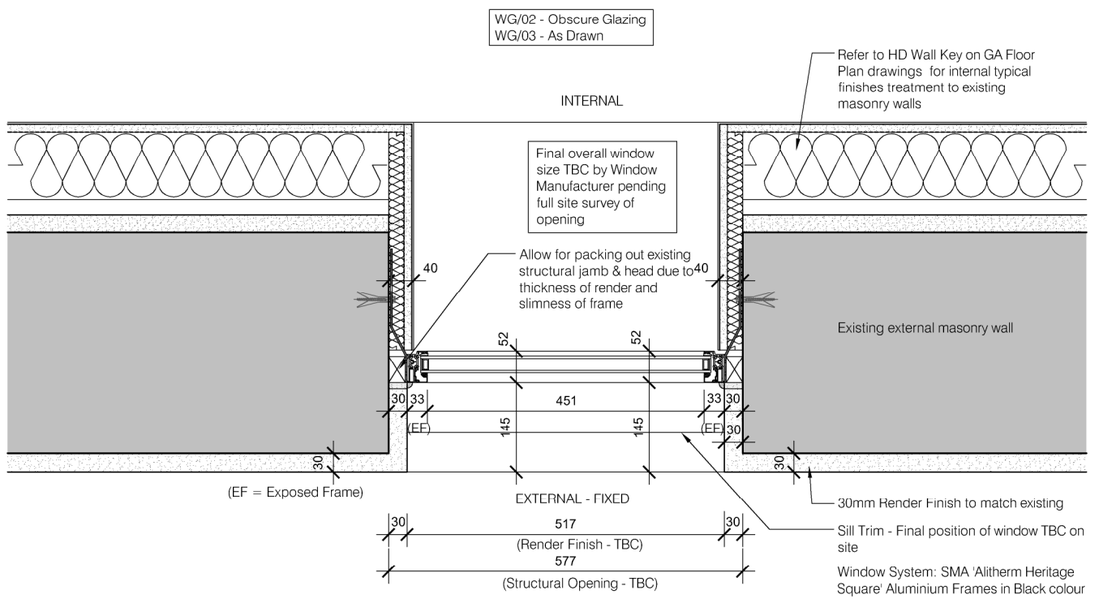

PLAN OF WINDOW - TYPE 16

Type 16

Rev	Date	Comments
A	17.06.25	Phase 2 - Planning Condition Discharge Issue

PLANNING

Client
Guru Nanak Darbar Gurdwara Gravesend

Project
Proposed Development Site
Sikh Temple Site
Clarence Place
Gravesend
DA12 1LD

Title
Planning Condition 07: Phase 2
Joinery Details
Window / External Door Type 16

Project No.	Date
181	June 2025
Drawing No.	Revision
181-PD-616	A
Scale: 1:10 & 1:500 @ A2	Drawn: STC
	Check: HD

HASKINS DESIGNS LTD.
The Civic Centre, St Mary's Road, Swanley, Kent, BR8 7BU.
Phone: 01322 479561 Mobile:07802 182202
info@haskinsdesigns.co.uk Website: haskinsdesigns.co.uk