
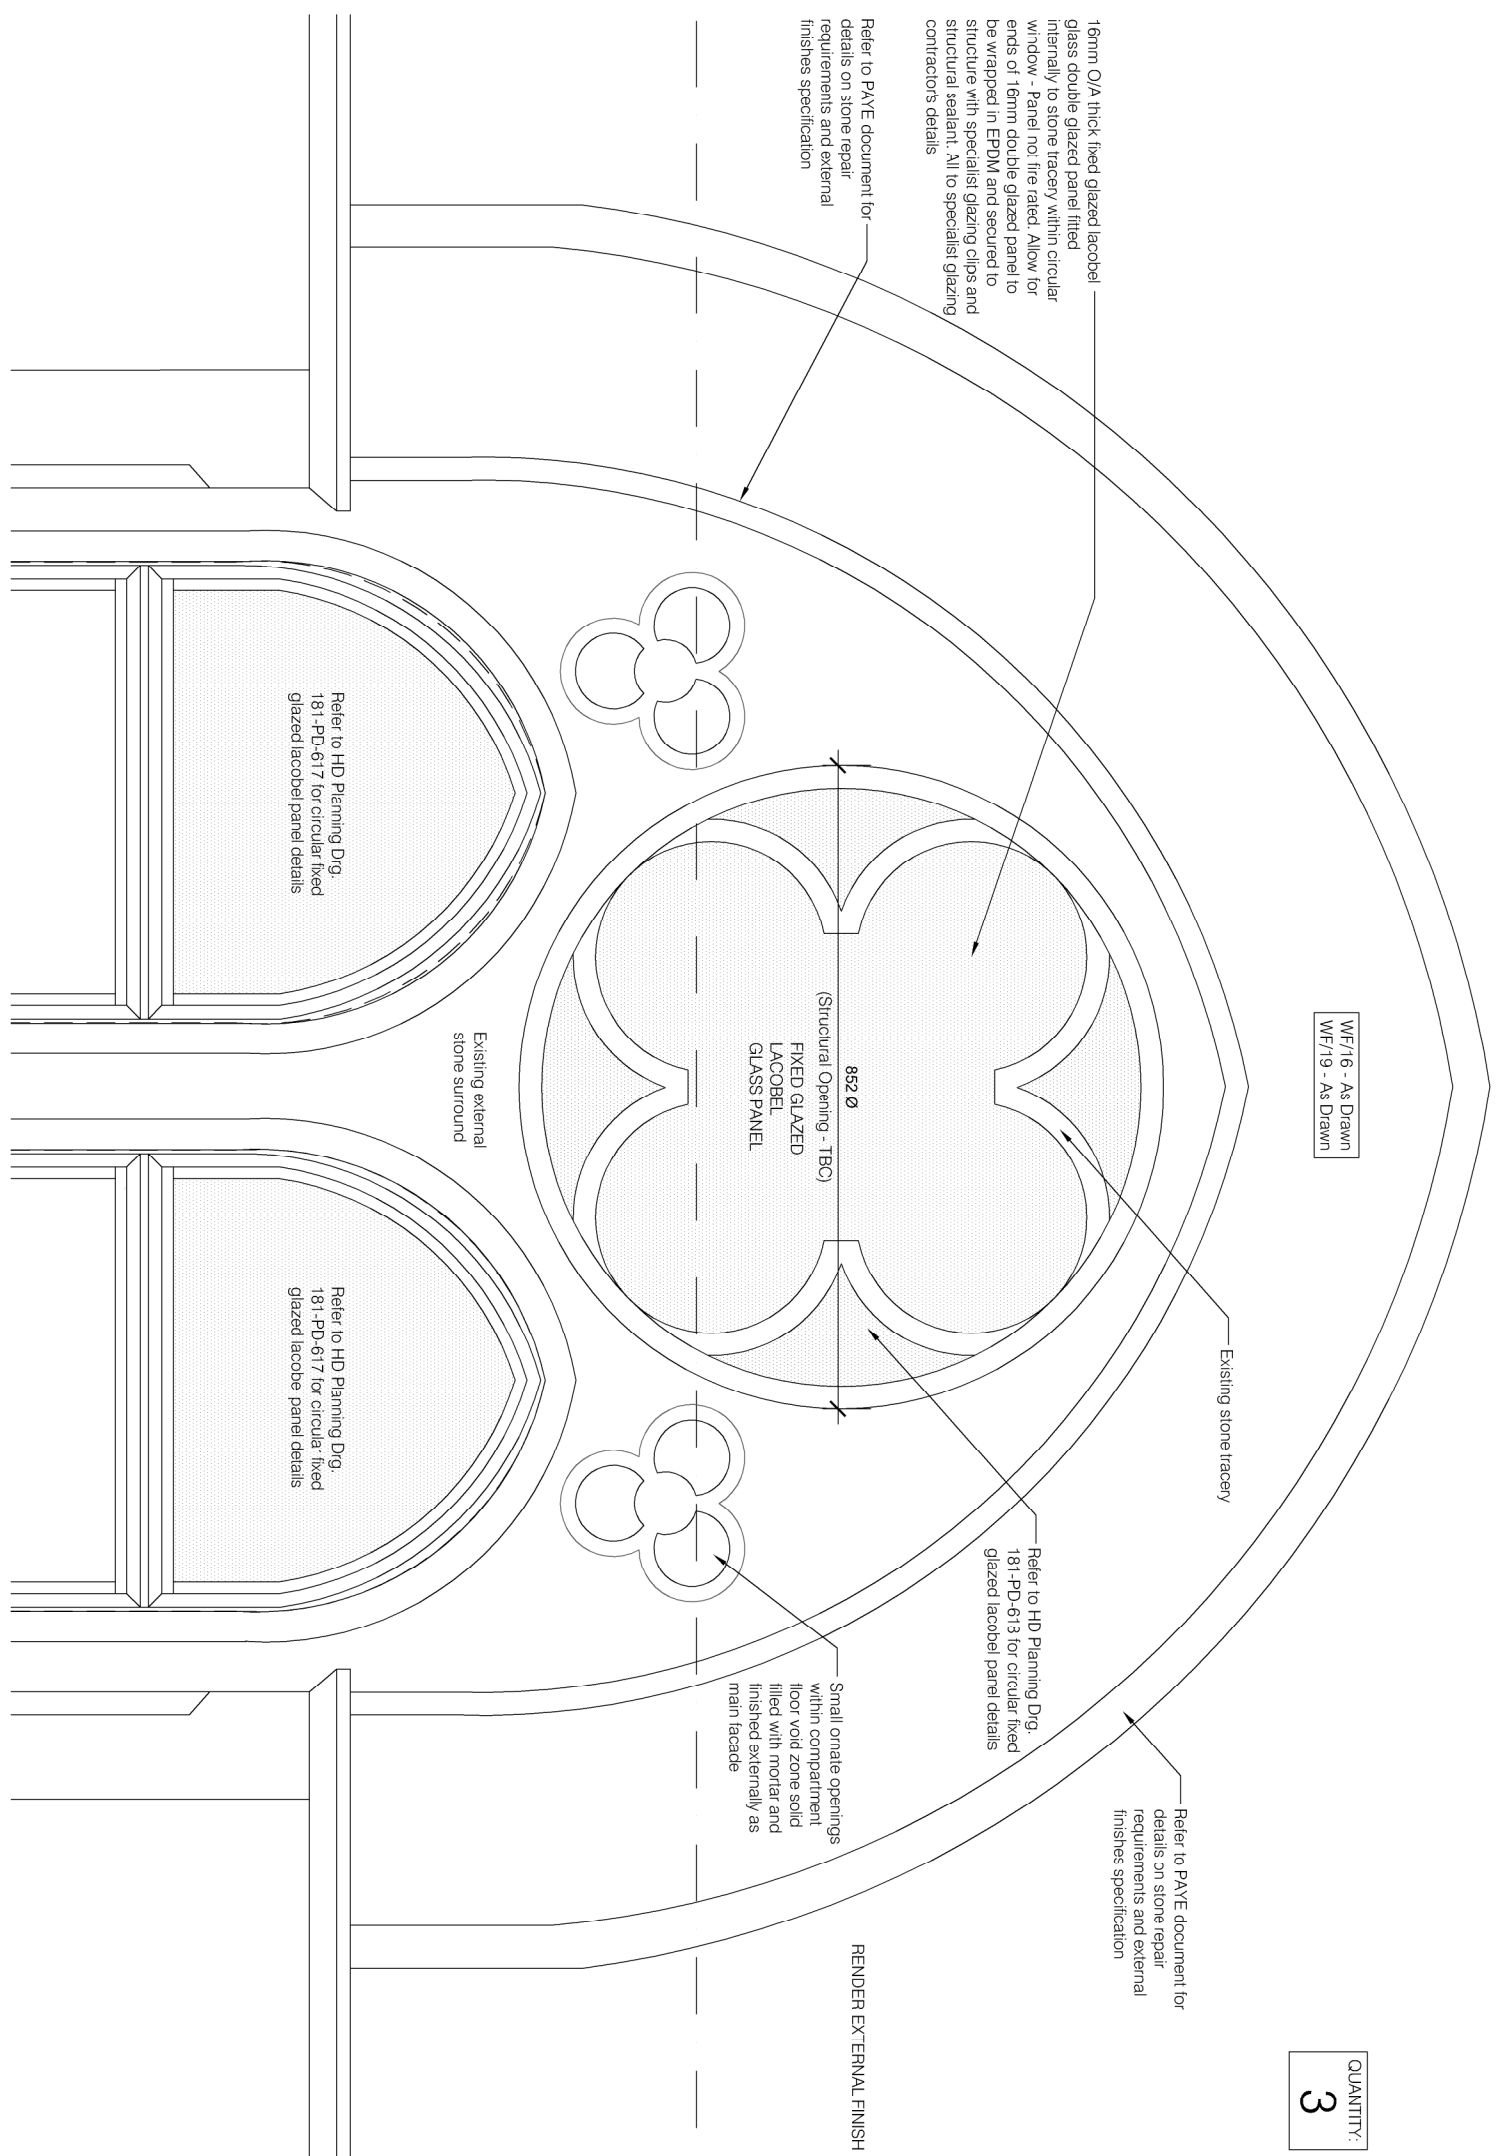



ELEVATIONS INDICATING WINDOW / EXTERNAL DOOR TYPE, NUMBER & LOCATION ON BUILDING (SCALE 1:500)

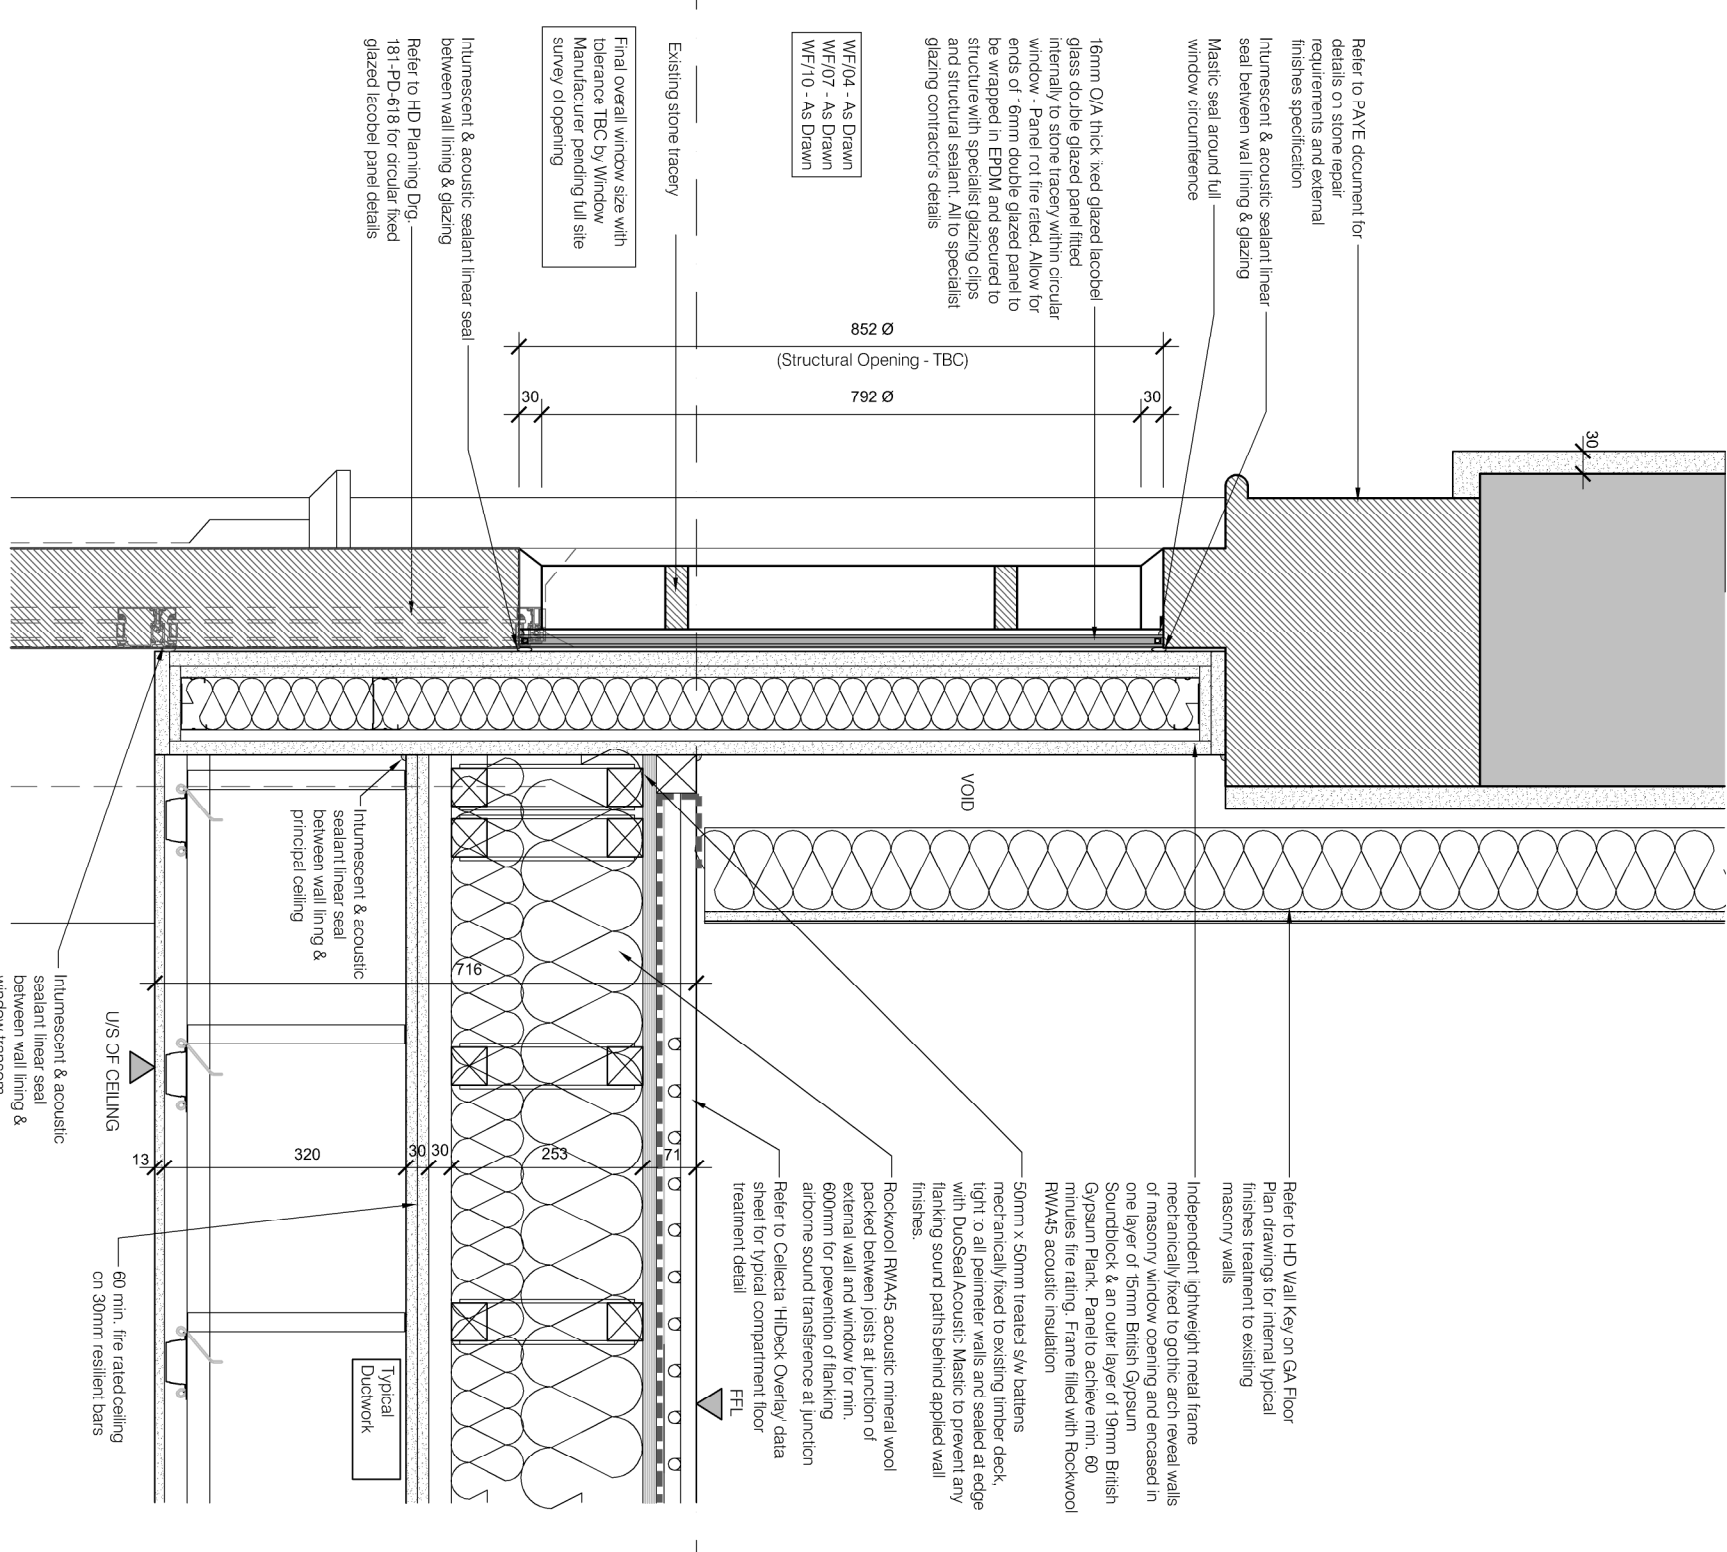

ELEVATION OF WINDOW - TYPE 18

SECTION OF WINDOW -  
TYPE 18

# Type 18

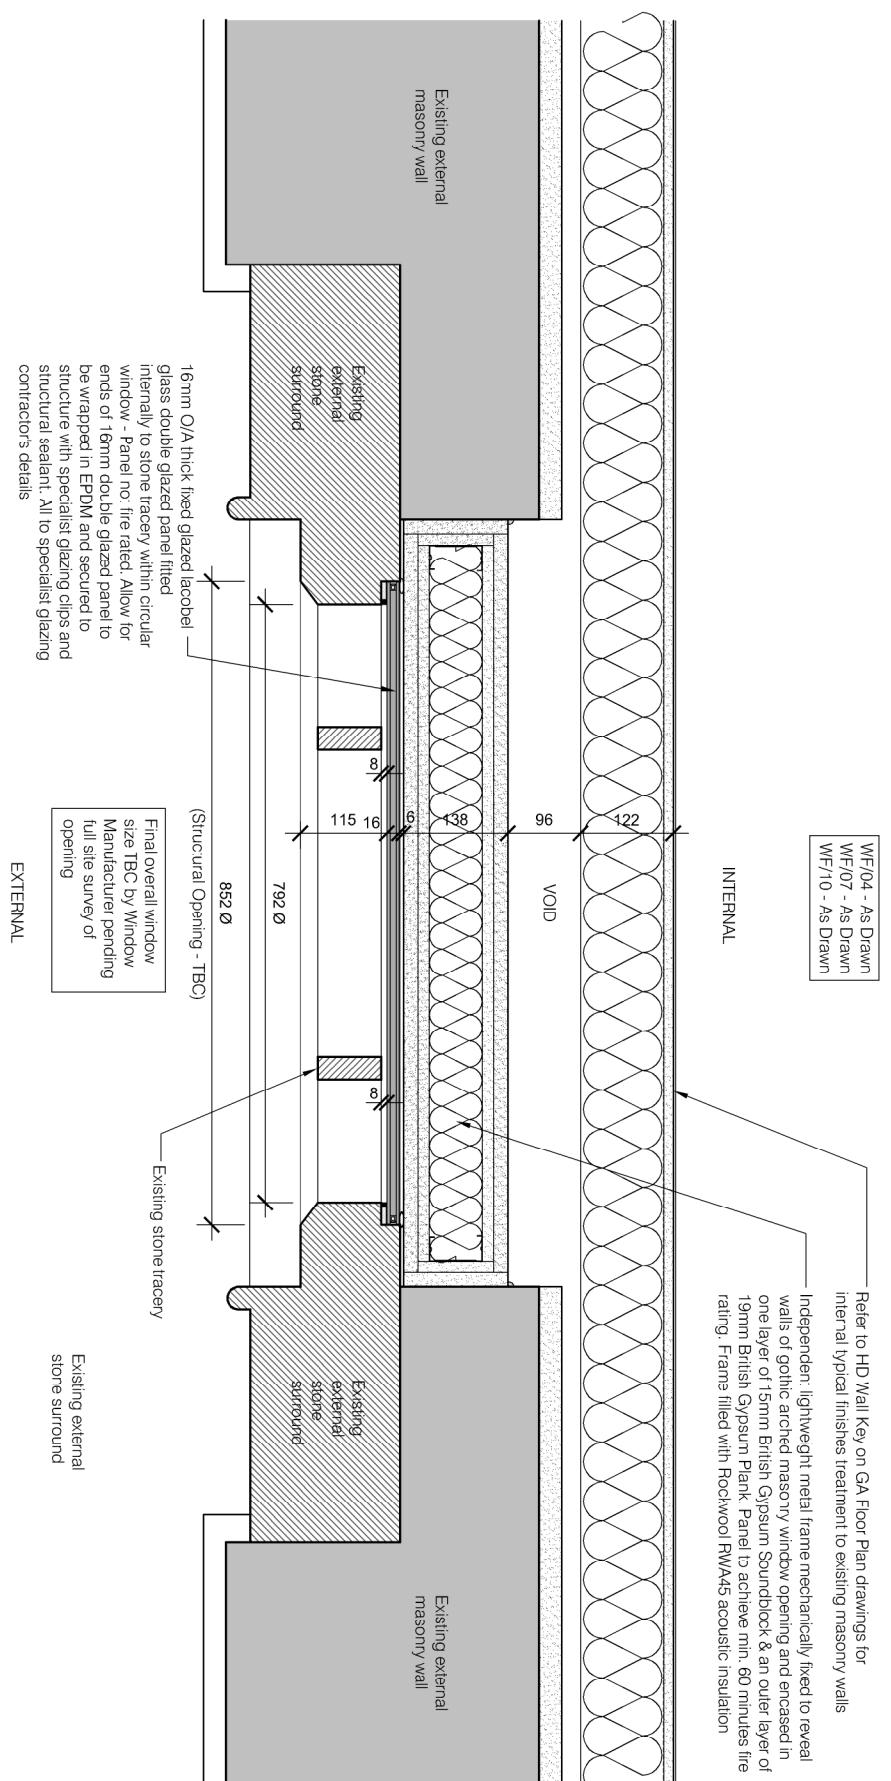

### PLAN OF WINDOW - TYPE 18

# PLANNING

| Rev | Date     | Comments                                     |
|-----|----------|----------------------------------------------|
| A   | 17.06.25 | Phase 2 - Planning Condition Discharge Issue |

|         |                                                                                          |
|---------|------------------------------------------------------------------------------------------|
| Project | Proposed Development Site<br>Sikh Temple Site<br>Clarence Place<br>Gravesend<br>DA12 1LD |
|---------|------------------------------------------------------------------------------------------|

| Title                                                                               |
|-------------------------------------------------------------------------------------|
| Planning Condition 07: Phase 2<br>Joinery Details<br>Window / External Door Type 18 |

|                  |           |
|------------------|-----------|
| Project No.      | Date      |
| 181              | June 2025 |
| Drawing No.      | Revision  |
| 181-PD-618       | A         |
| Scale            | Drawn     |
| 1:10 & 1:50 @ A1 | STC       |
|                  | Check     |
|                  | HD        |