

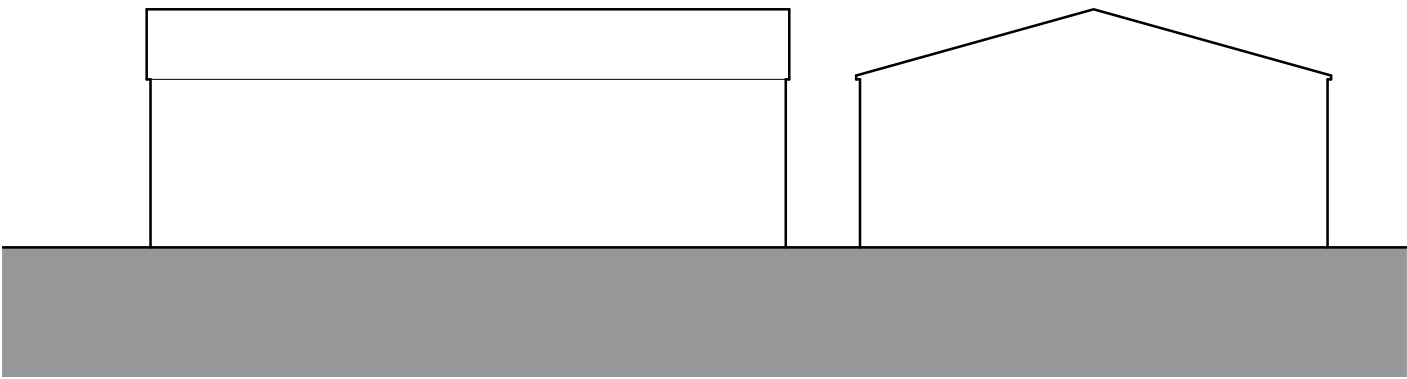
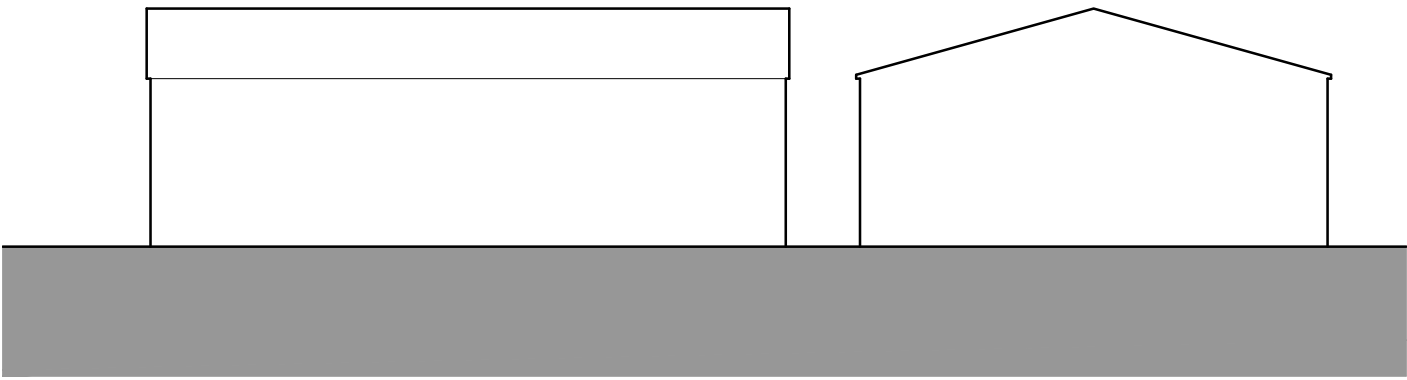


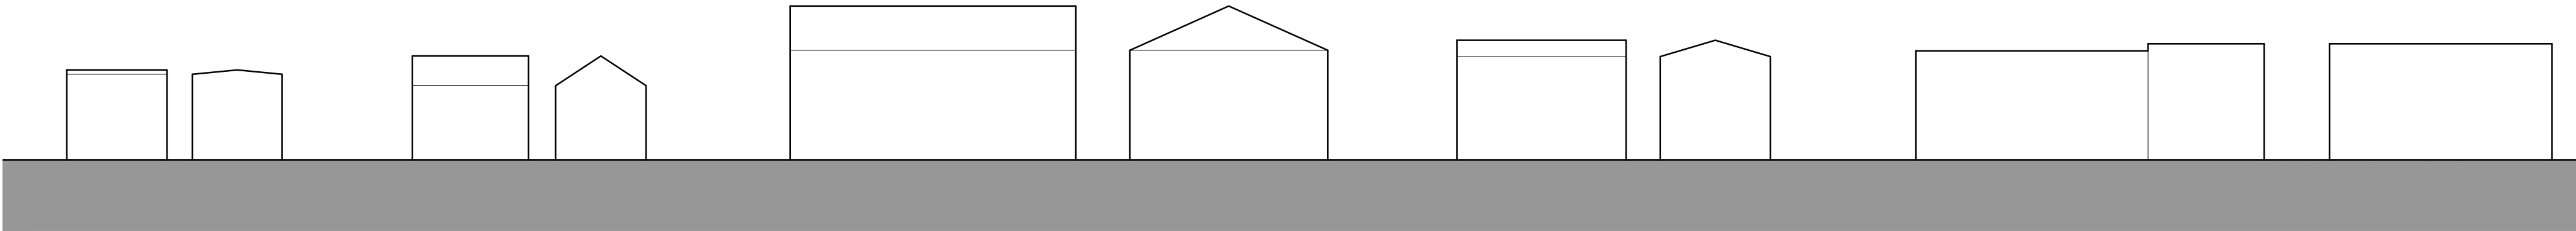

01 - Garage
Footprint 52 m²
GIA - 49 m²
Volume 141 m³

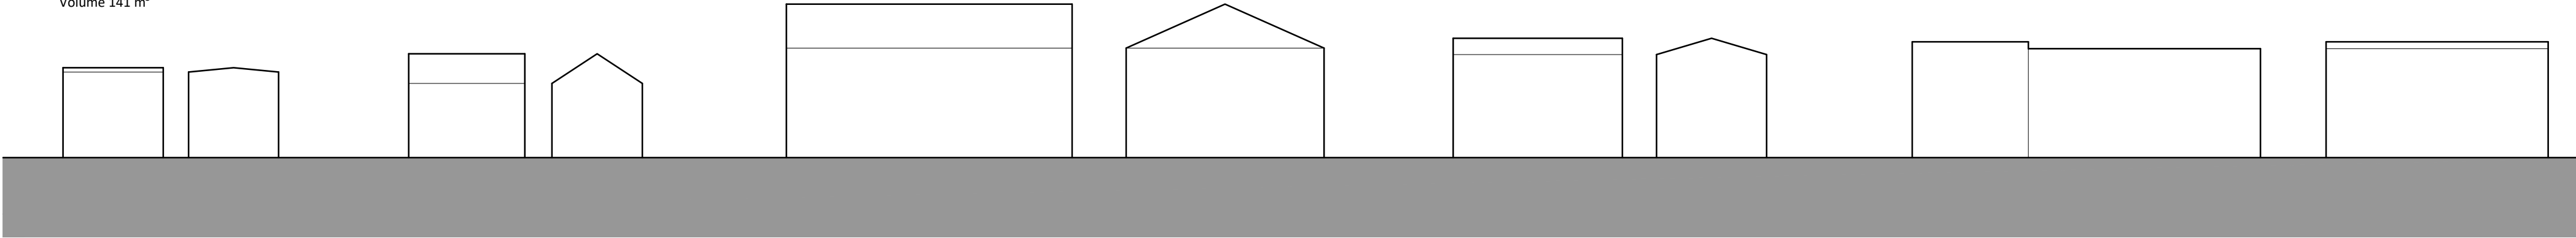


02 - Shed
Footprint 4.2 m²
GIA - 3.4 m²
Volume 8 m³

03 - Greenhouse
Footprint 4.8 m²
GIA - 4 m²
Volume 9 m³

04 - Outbuilding
Footprint 26.2 m²
GIA - 24.2 m²
Volume 73 m³

05 - Outbuilding
Footprint 8.6 m²
GIA - 7.5 m²
Volume 21m³

06 - Outbuilding
Footprint 35.9 m²
GIA - 33.5 m²
Volume 86 m³

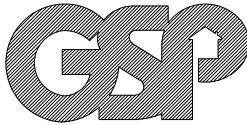

Graham Simpkin Planning

2 The Parade, Ash Road, Hartley
Longfield, Kent DA3 8BG

Tel: 01474 703705
www.grahamsimpkinplanning.co.uk
Email: webmail@grahamsimpkinplanning.co.uk

Project Title Owlswood Cottage, Priestwood Road, Harvel, Meopham, DA13 0DA		Job No 3919
Drawing Title Existing Outbuildings Elevations	Drawing No 05	Revision -
Date 31.07.2023	Drawn by MS	Checked by PN
Scale 1:100 @ A2	Note	

