


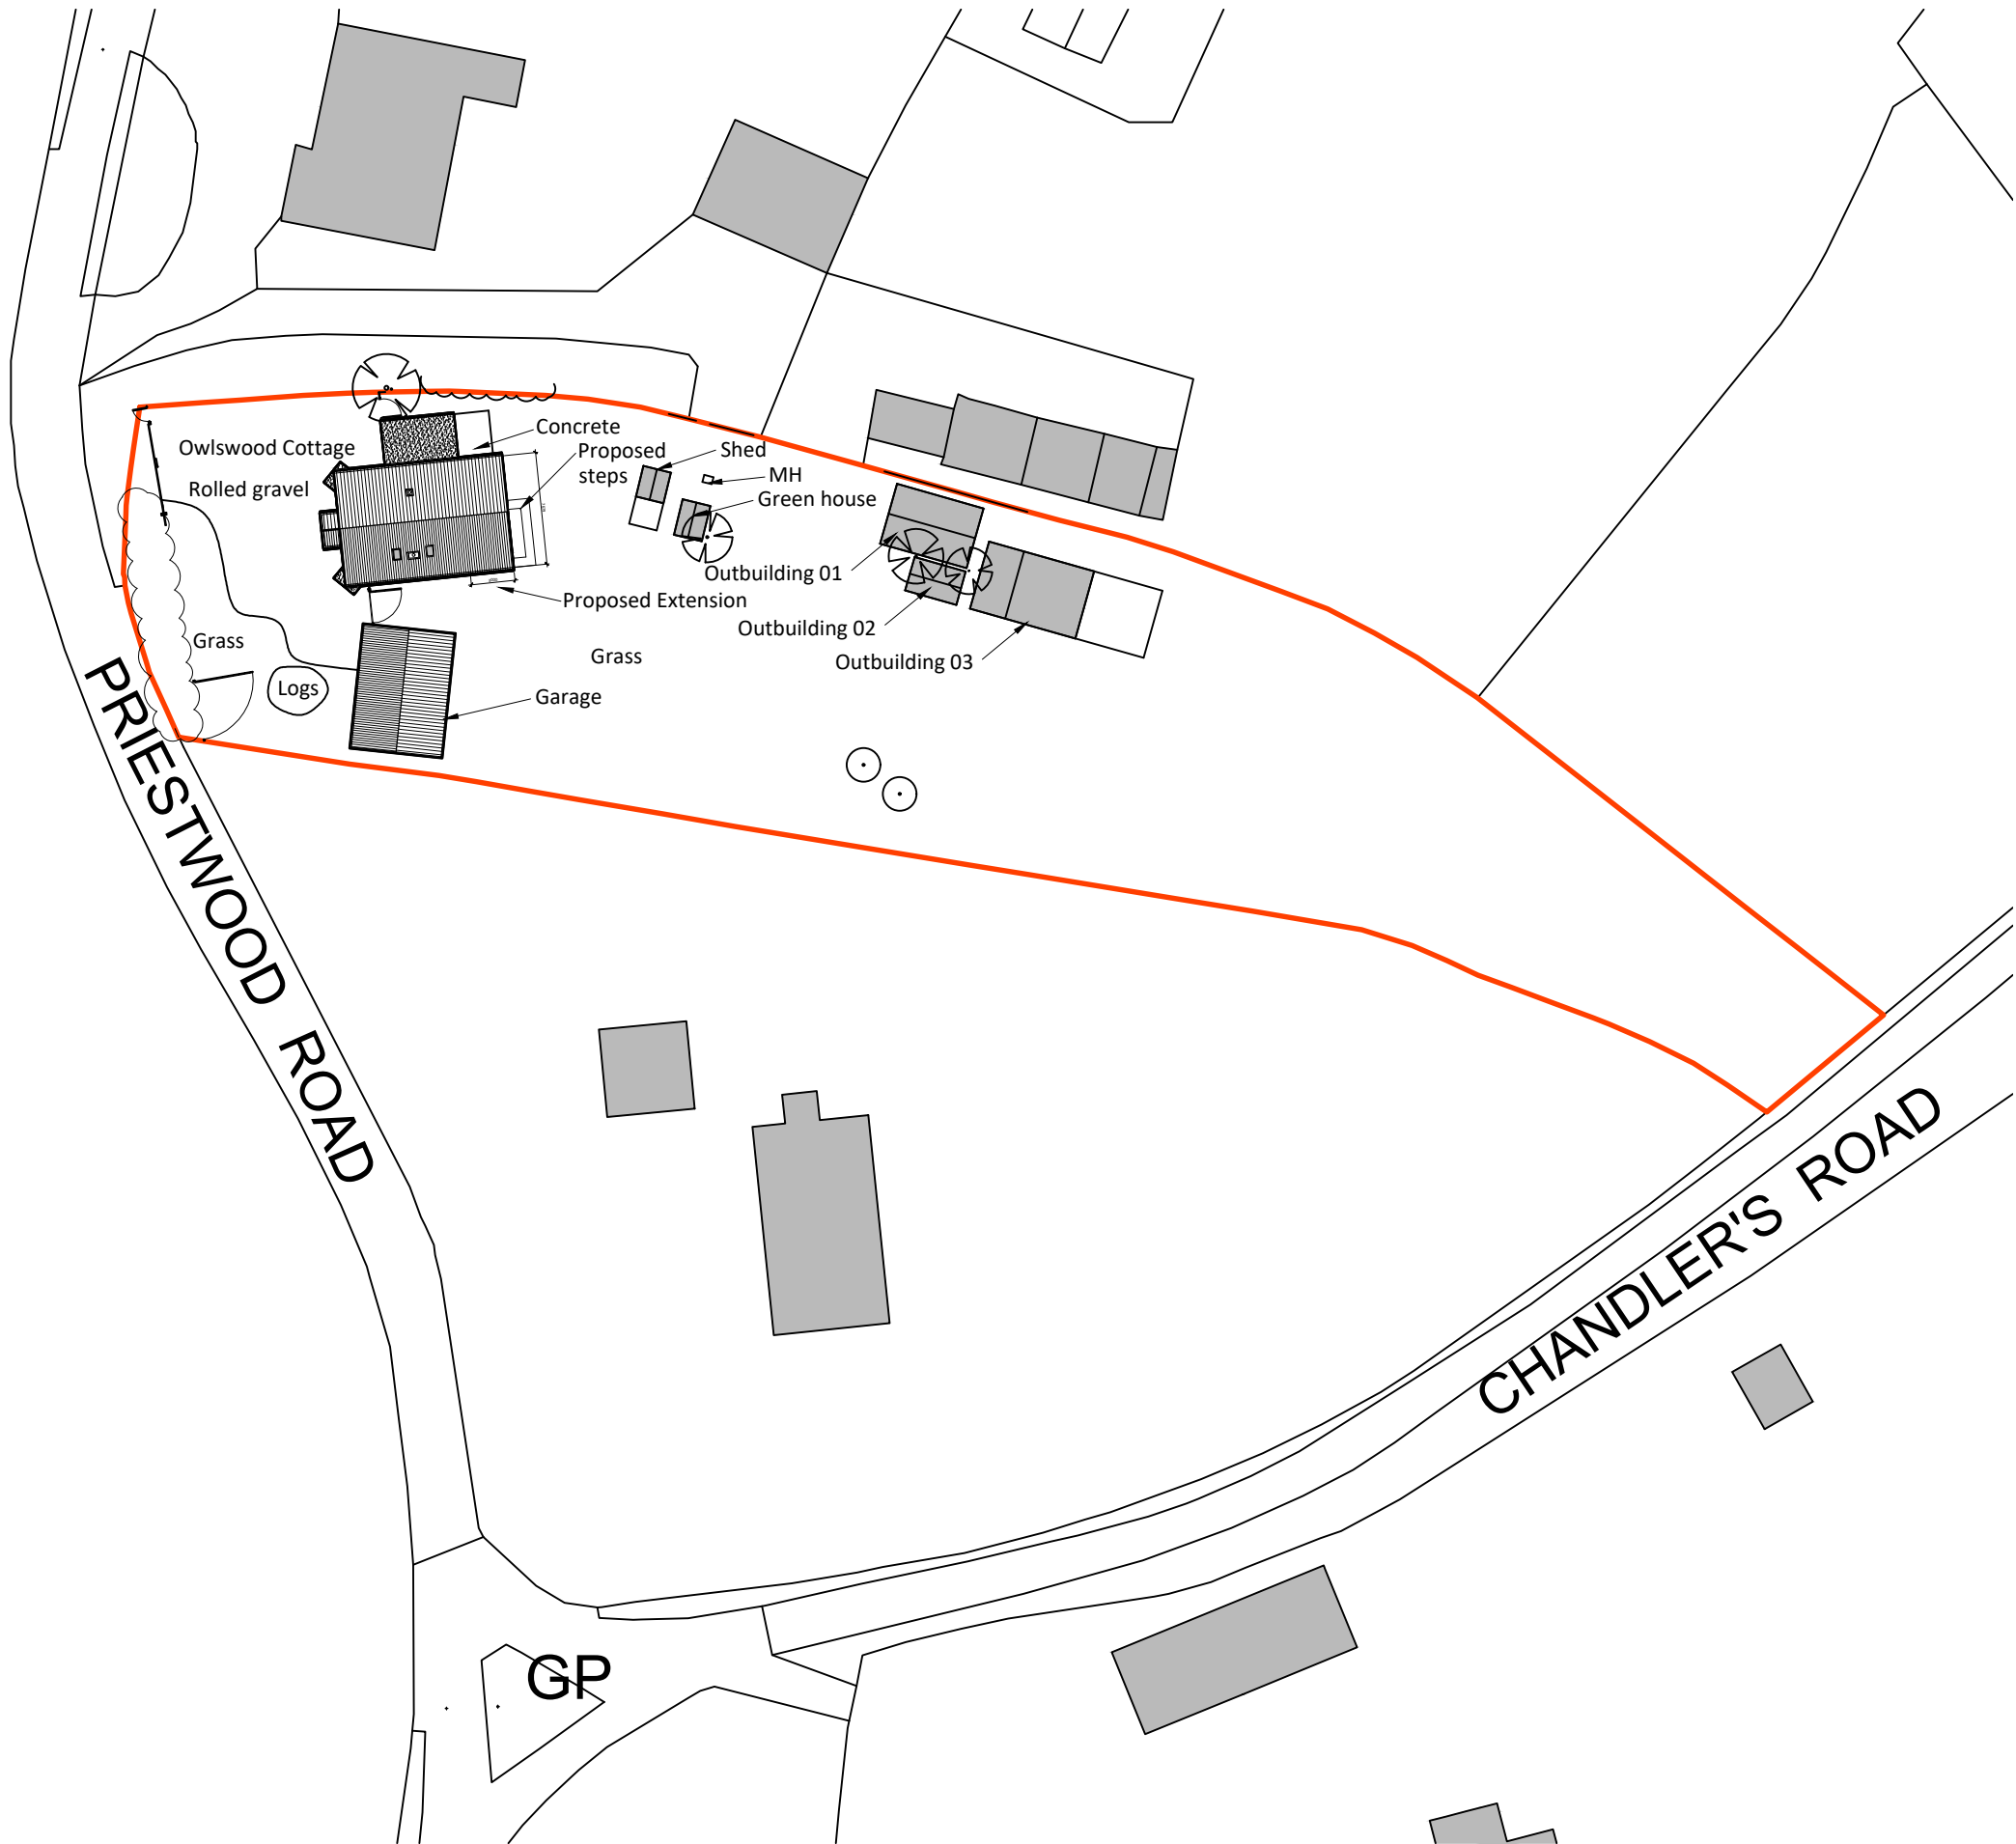

Proposed Block Plan
1:500

GSP
Graham Simpkin Planning

2 The Parade, Ash Road, Hartley
Longfield, Kent DA3 8BG
Tel: 01474 703705
www.grahamsimpkinplanning.co.uk
Email: webmail@grahamsimpkinplanning.co.uk

Project Title Owlswood Cottage, Priestwood Road, Harvel, Meopham, DA13 0DA		Job No 3920
Drawing Title Proposed Block Plan	Drawing No 06	Revision -
Date 04.08.2023	Drawn by MS	Checked by PN
Scale 1:500 @ A3	Note	

