


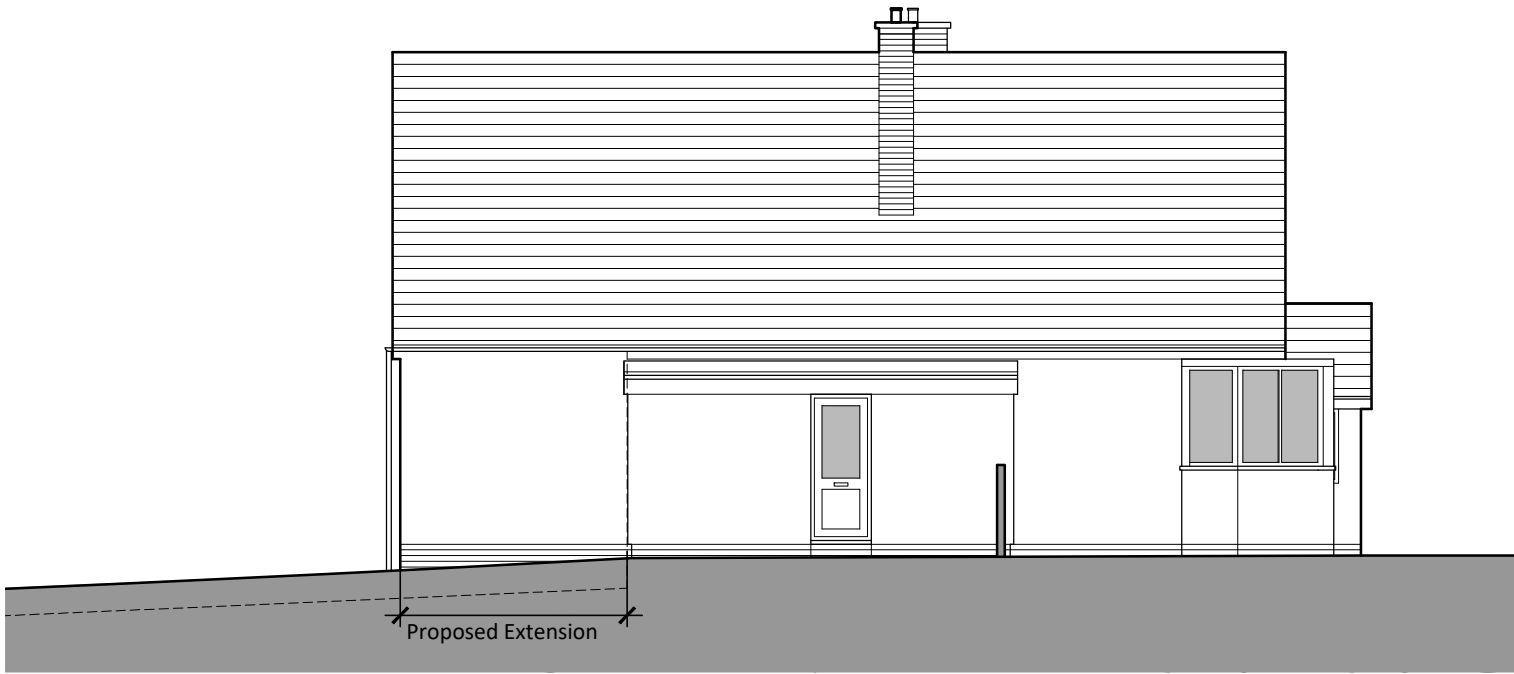


Proposed Front (West) Elevation (To remain as existing)  
1:100




Proposed Side (North) Elevation  
1:100



Proposed Rear (East) Elevation  
1:100

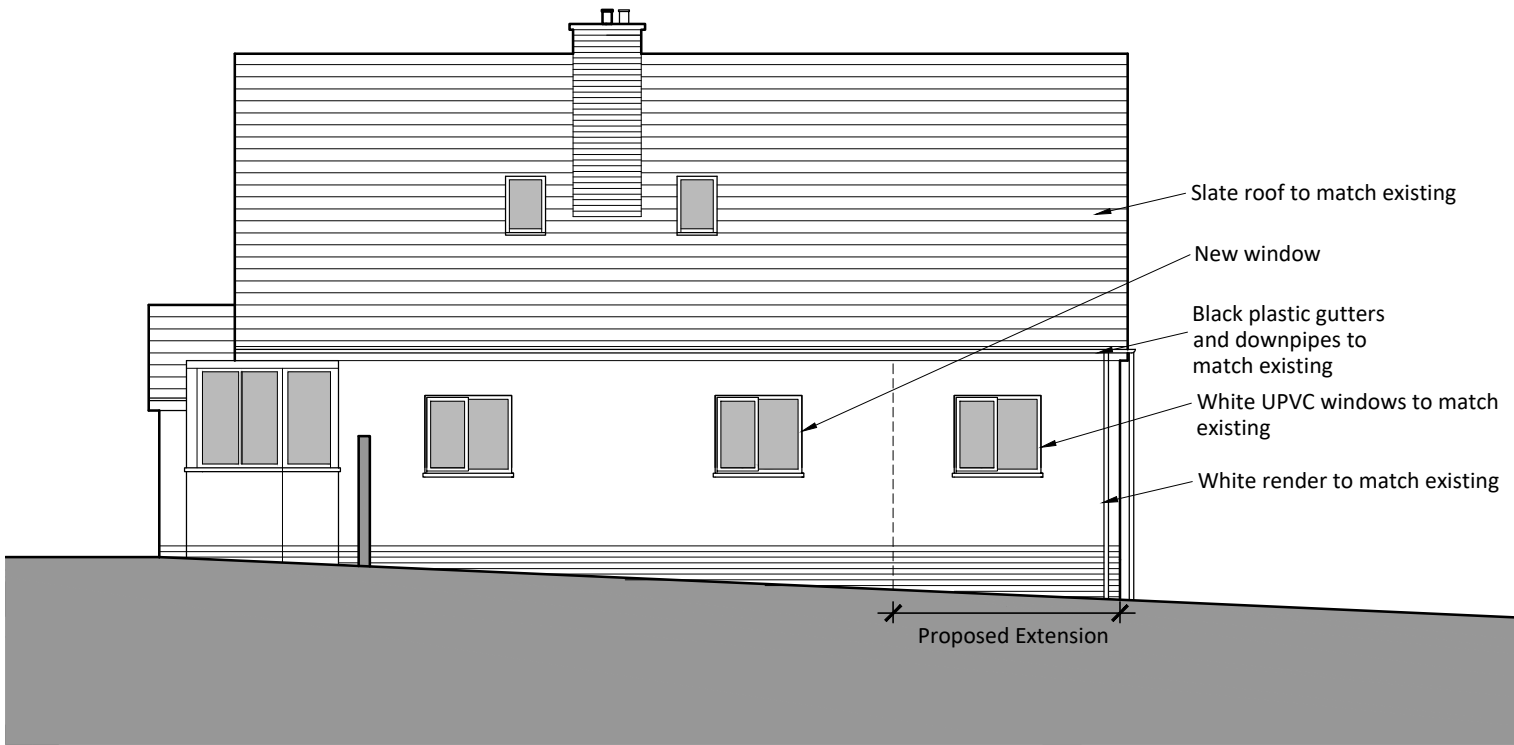

Proposed Side (South) Elevation  
1:100

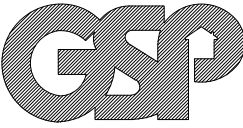

Graham Simpkin Planning

2 The Parade, Ash Road, Hartley  
Longfield, Kent DA3 8BG

Tel: 01474 703705  
www.grahamsimpkinplanning.co.uk  
Email: webmail@grahamsimpkinplanning.co.uk

|                                                                                  |                  |                  |
|----------------------------------------------------------------------------------|------------------|------------------|
| Project Title<br>Owlswood Cottage, Priestwood Road, Harvel,<br>Meopham, DA13 0DA |                  | Job No<br>3920   |
| Drawing Title<br>Proposed Elevations                                             | Drawing No<br>08 | Revision<br>-    |
| Date<br>04.08.2023                                                               | Drawn by<br>MS   | Checked by<br>PN |
| Scale<br>1:100 @ A2                                                              | Note             |                  |

