



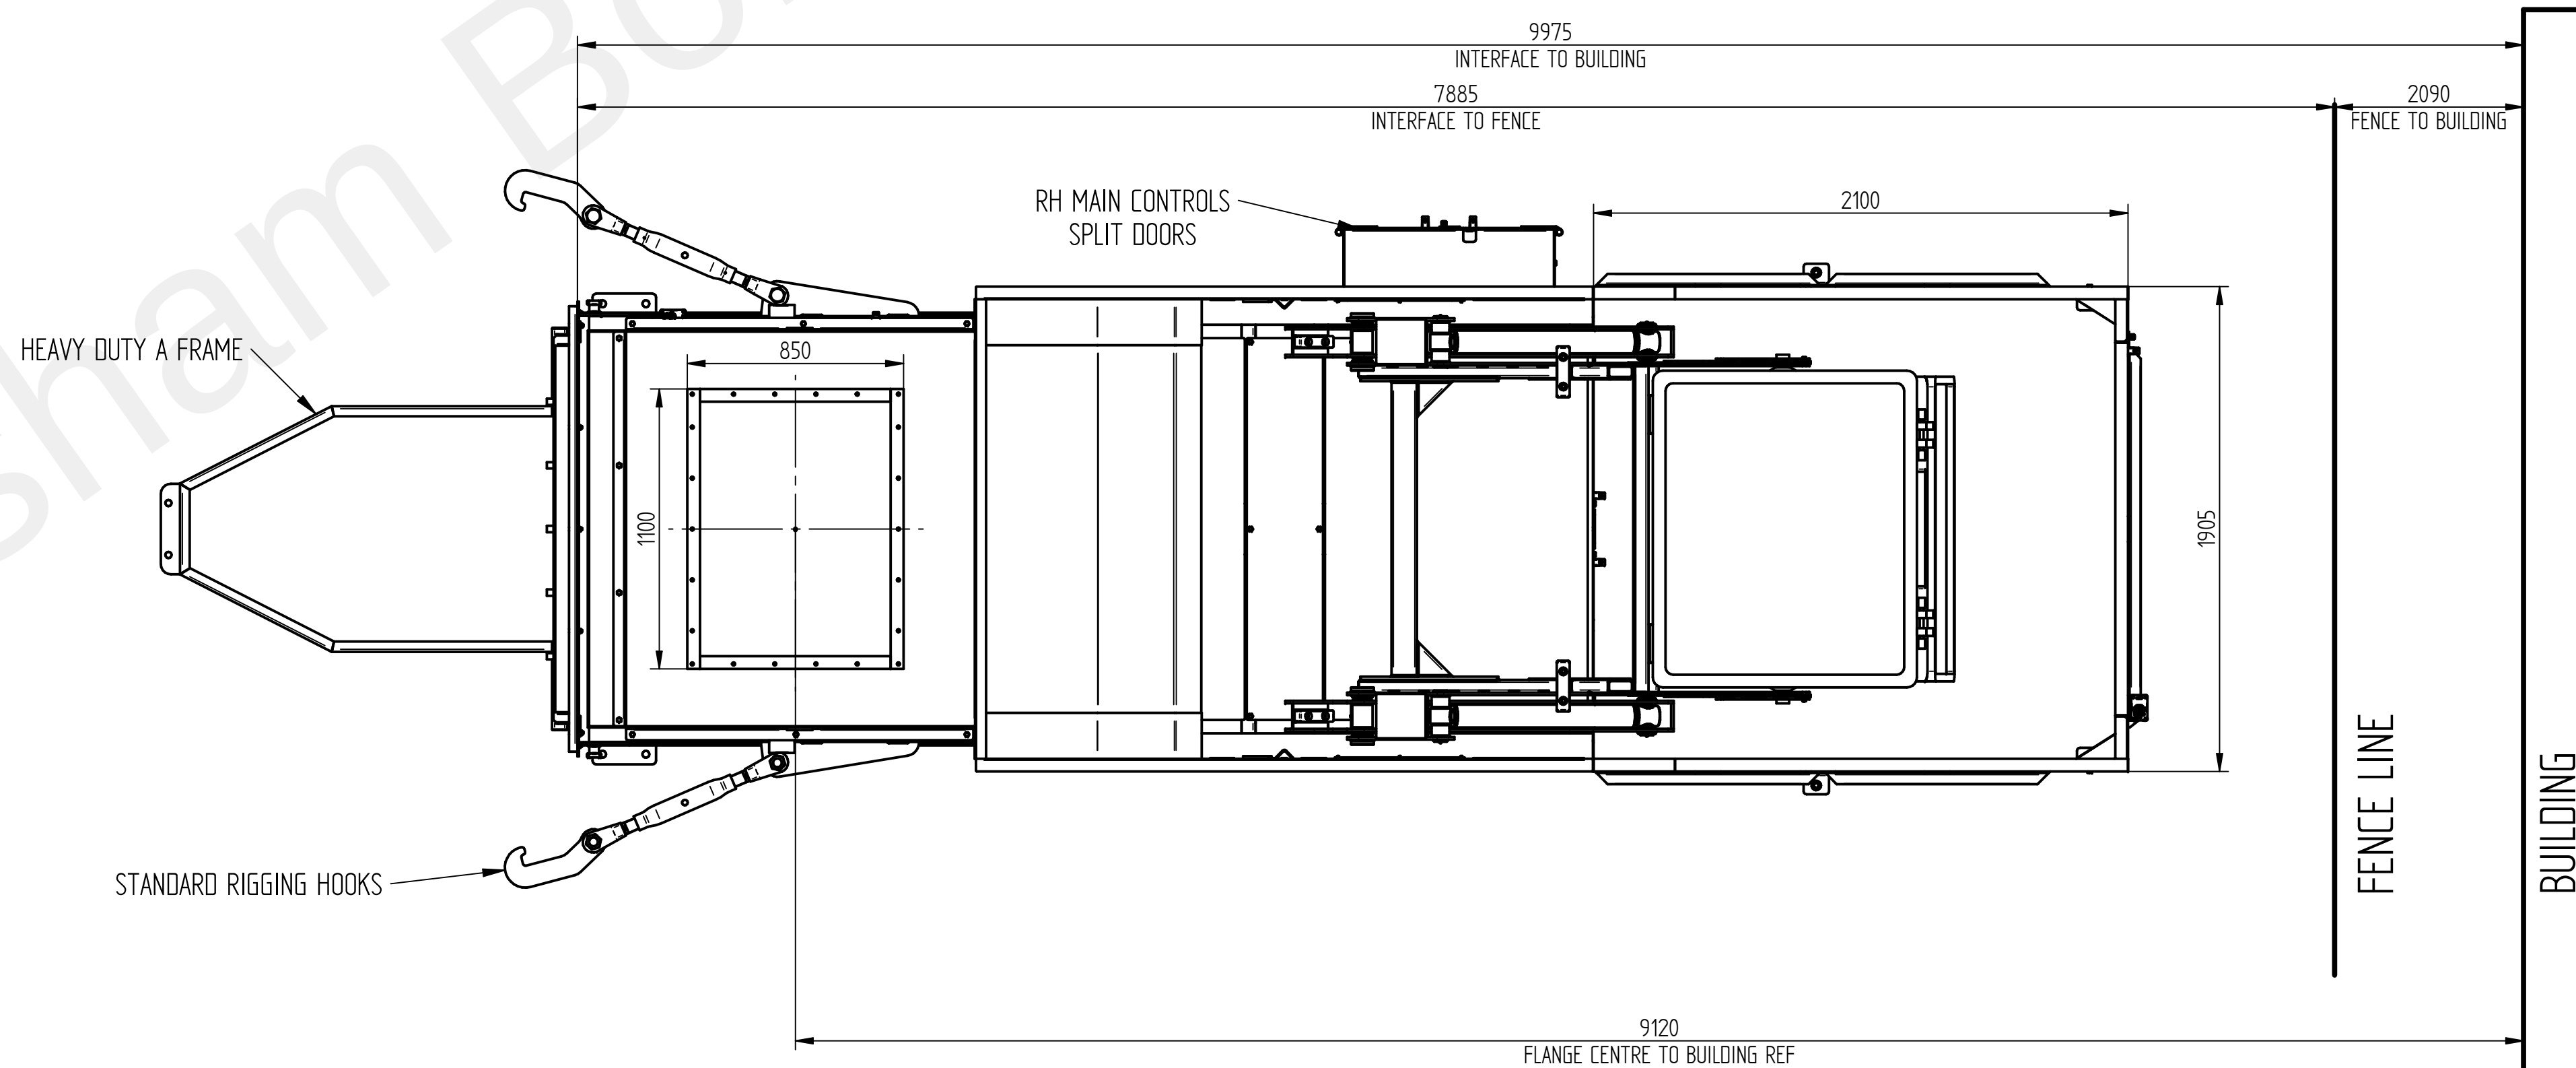

FENCE & BUILDING DIMENSIONS
ARE NOT TO SCALE

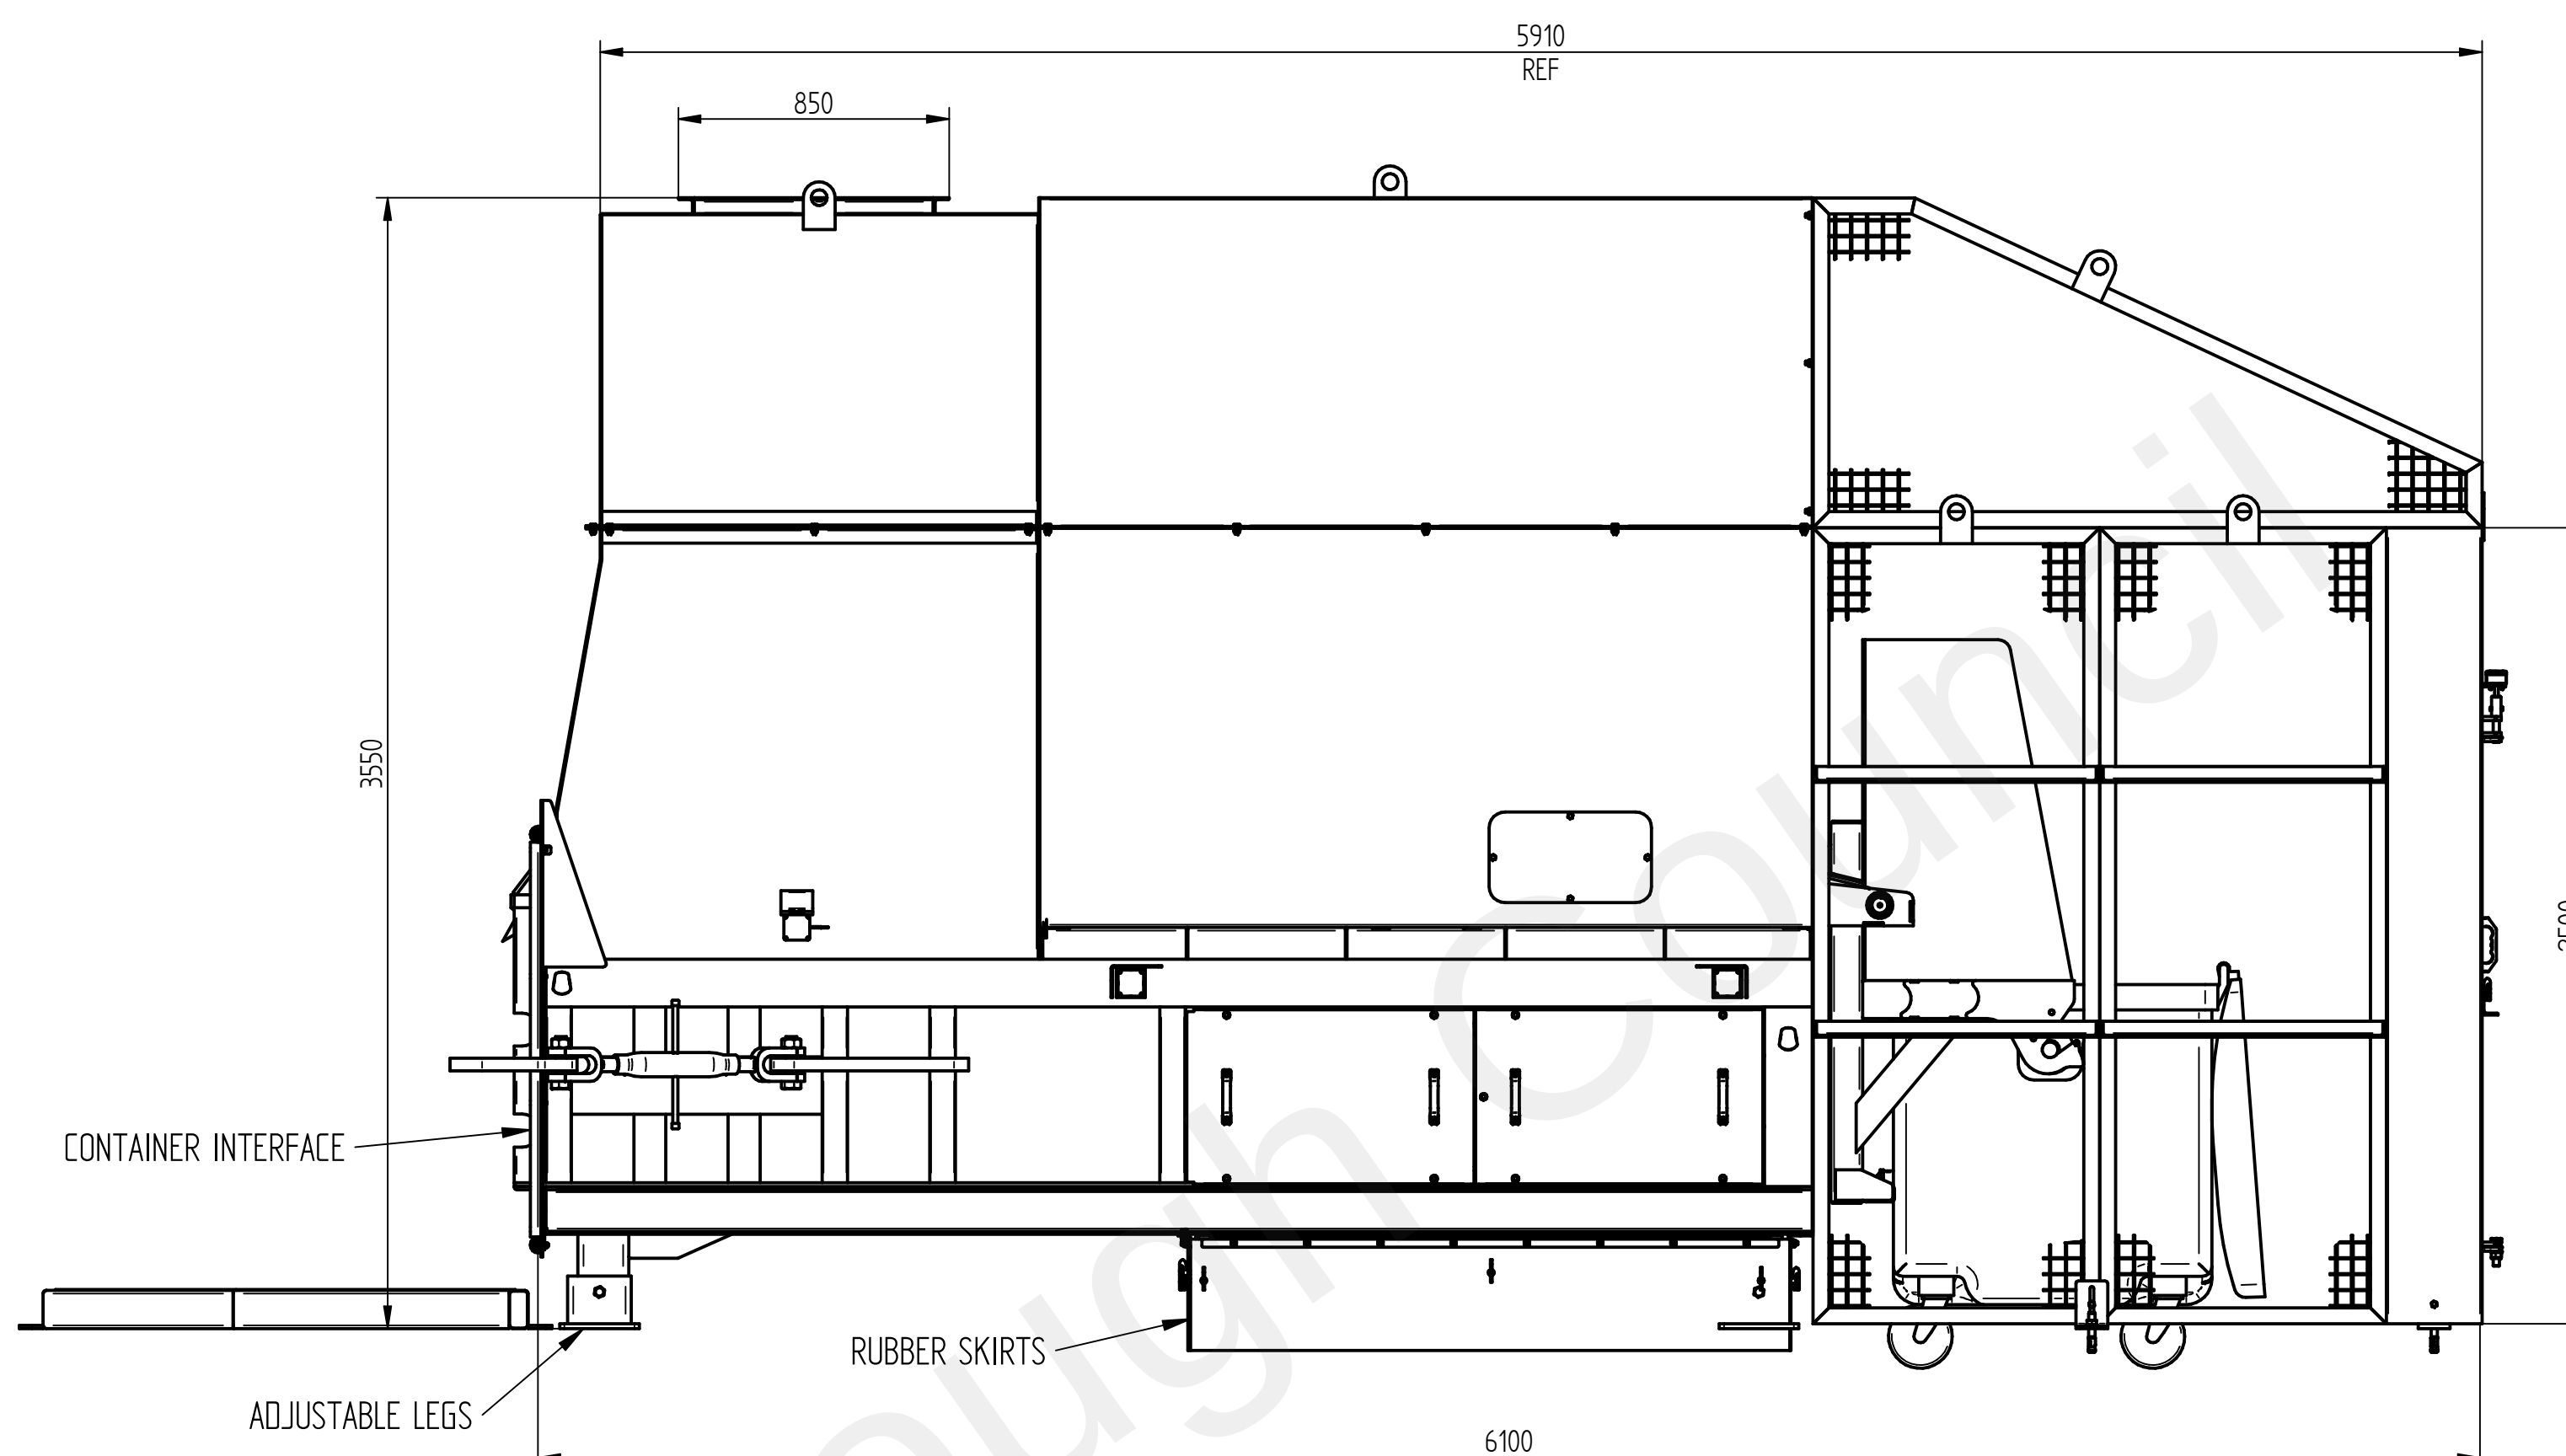