



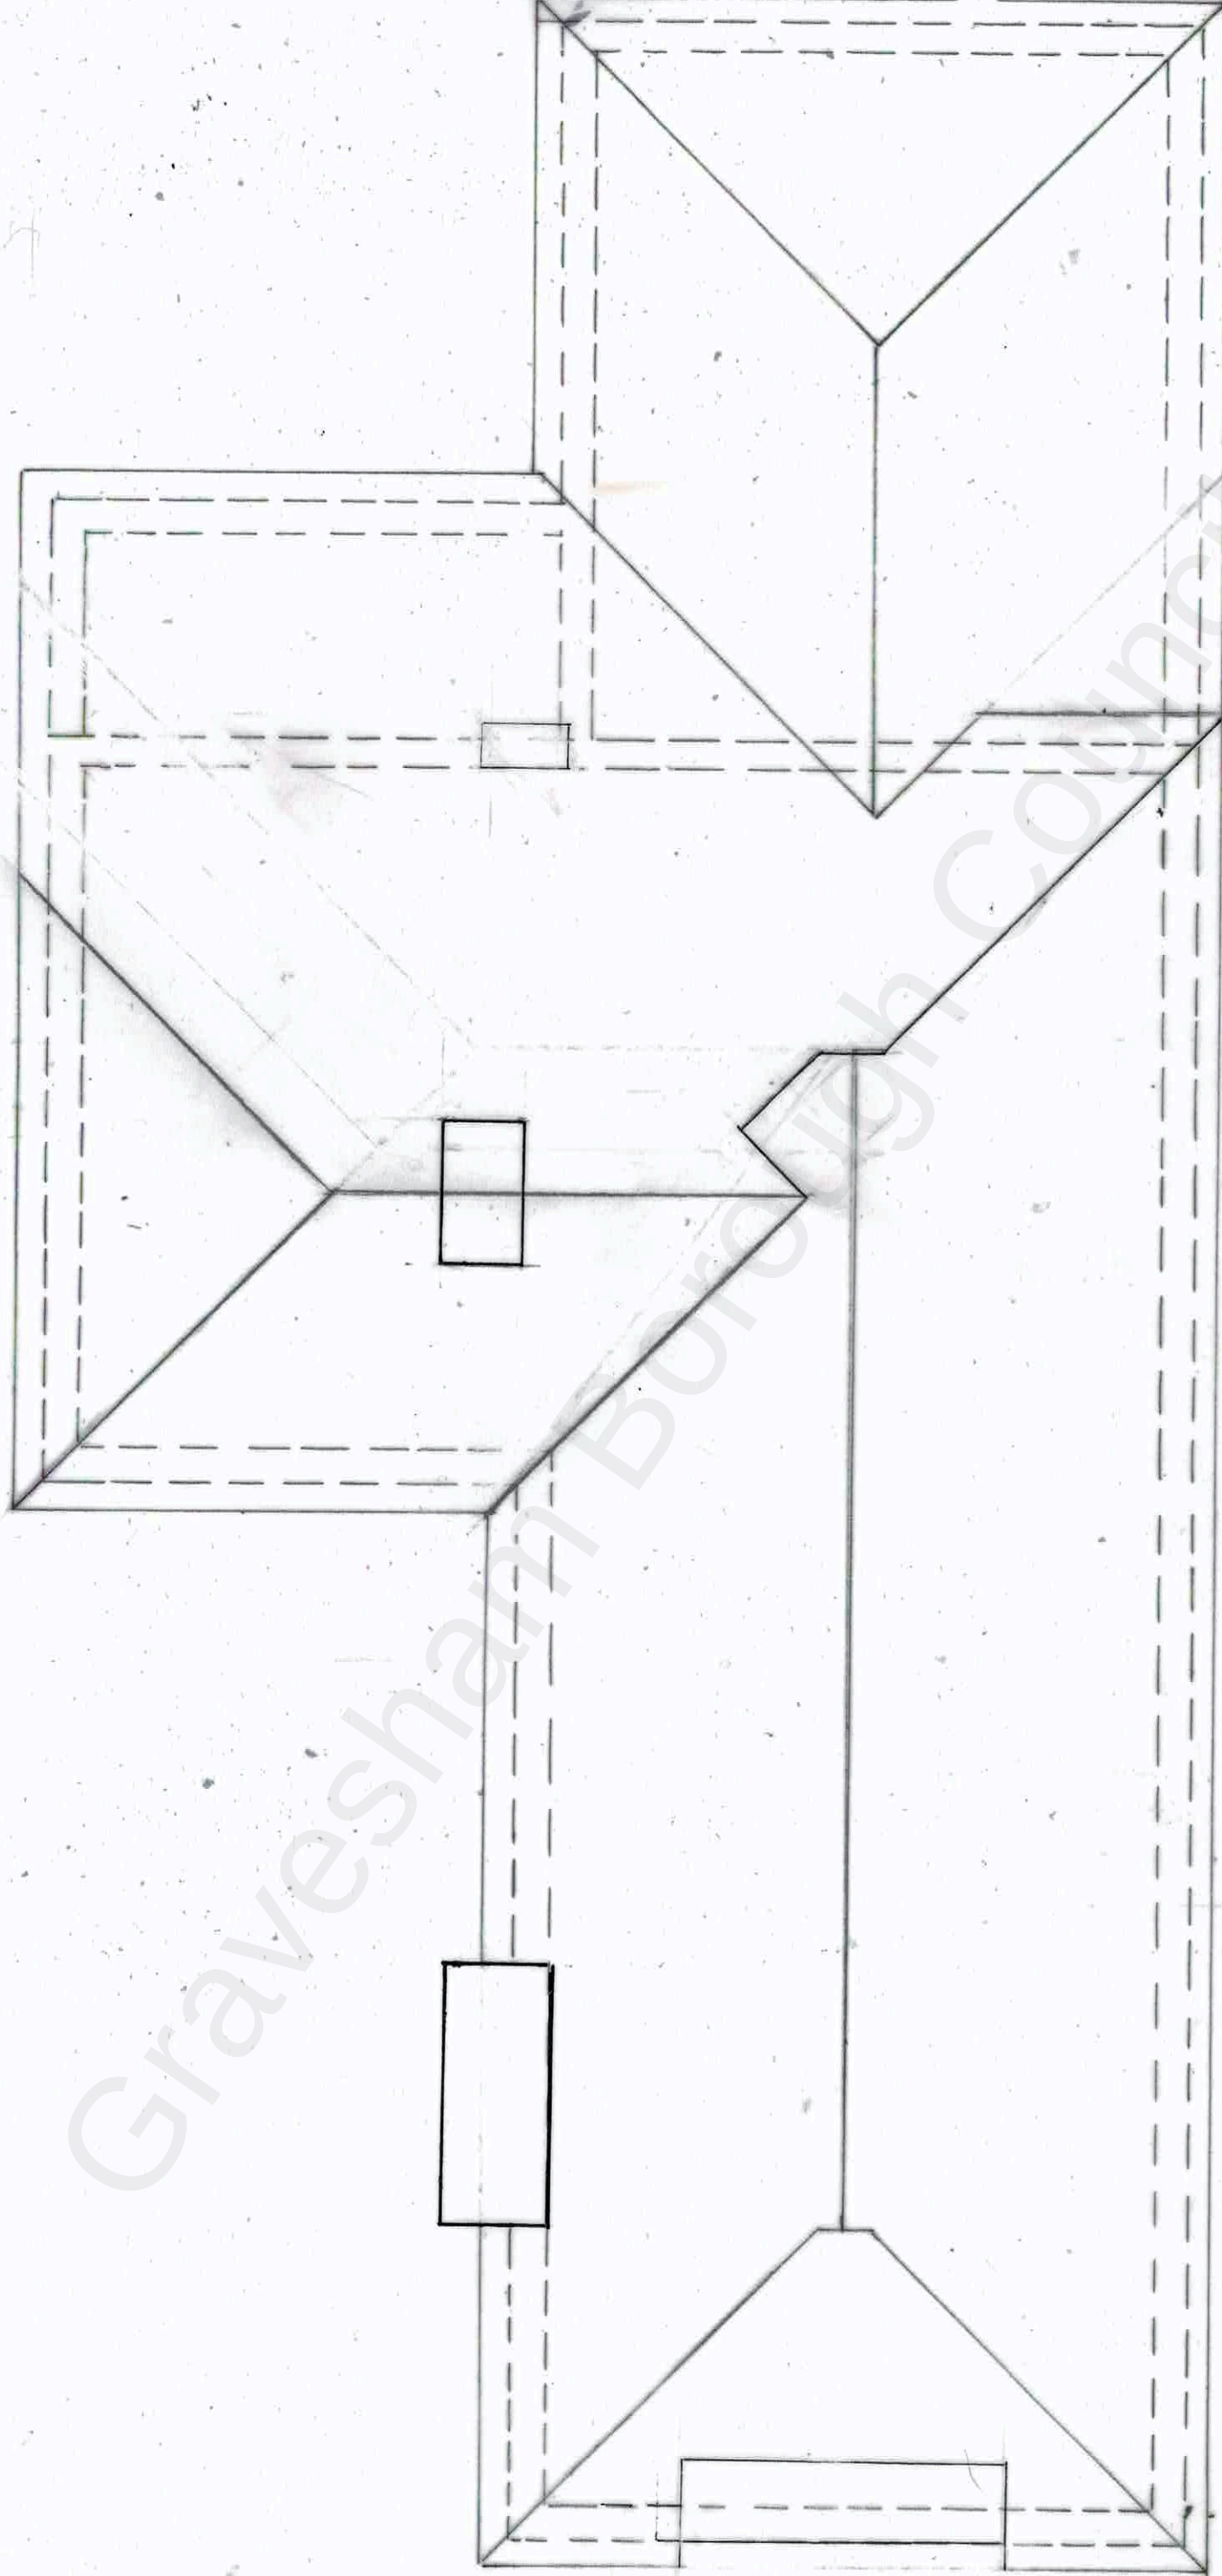

Roof Plan

WESTLEIGH DESIGN

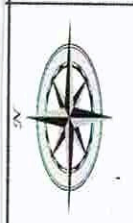

PROPOSED PART SINGLE/TWO STOREY EXTENSIONS
MR L BUTTON BROADAVES BOWSDEN LANE SHORNE DA12 3LA
1:50 @ A3 170821/4 OF 9152M² EXISTING ROOF PLAN

