


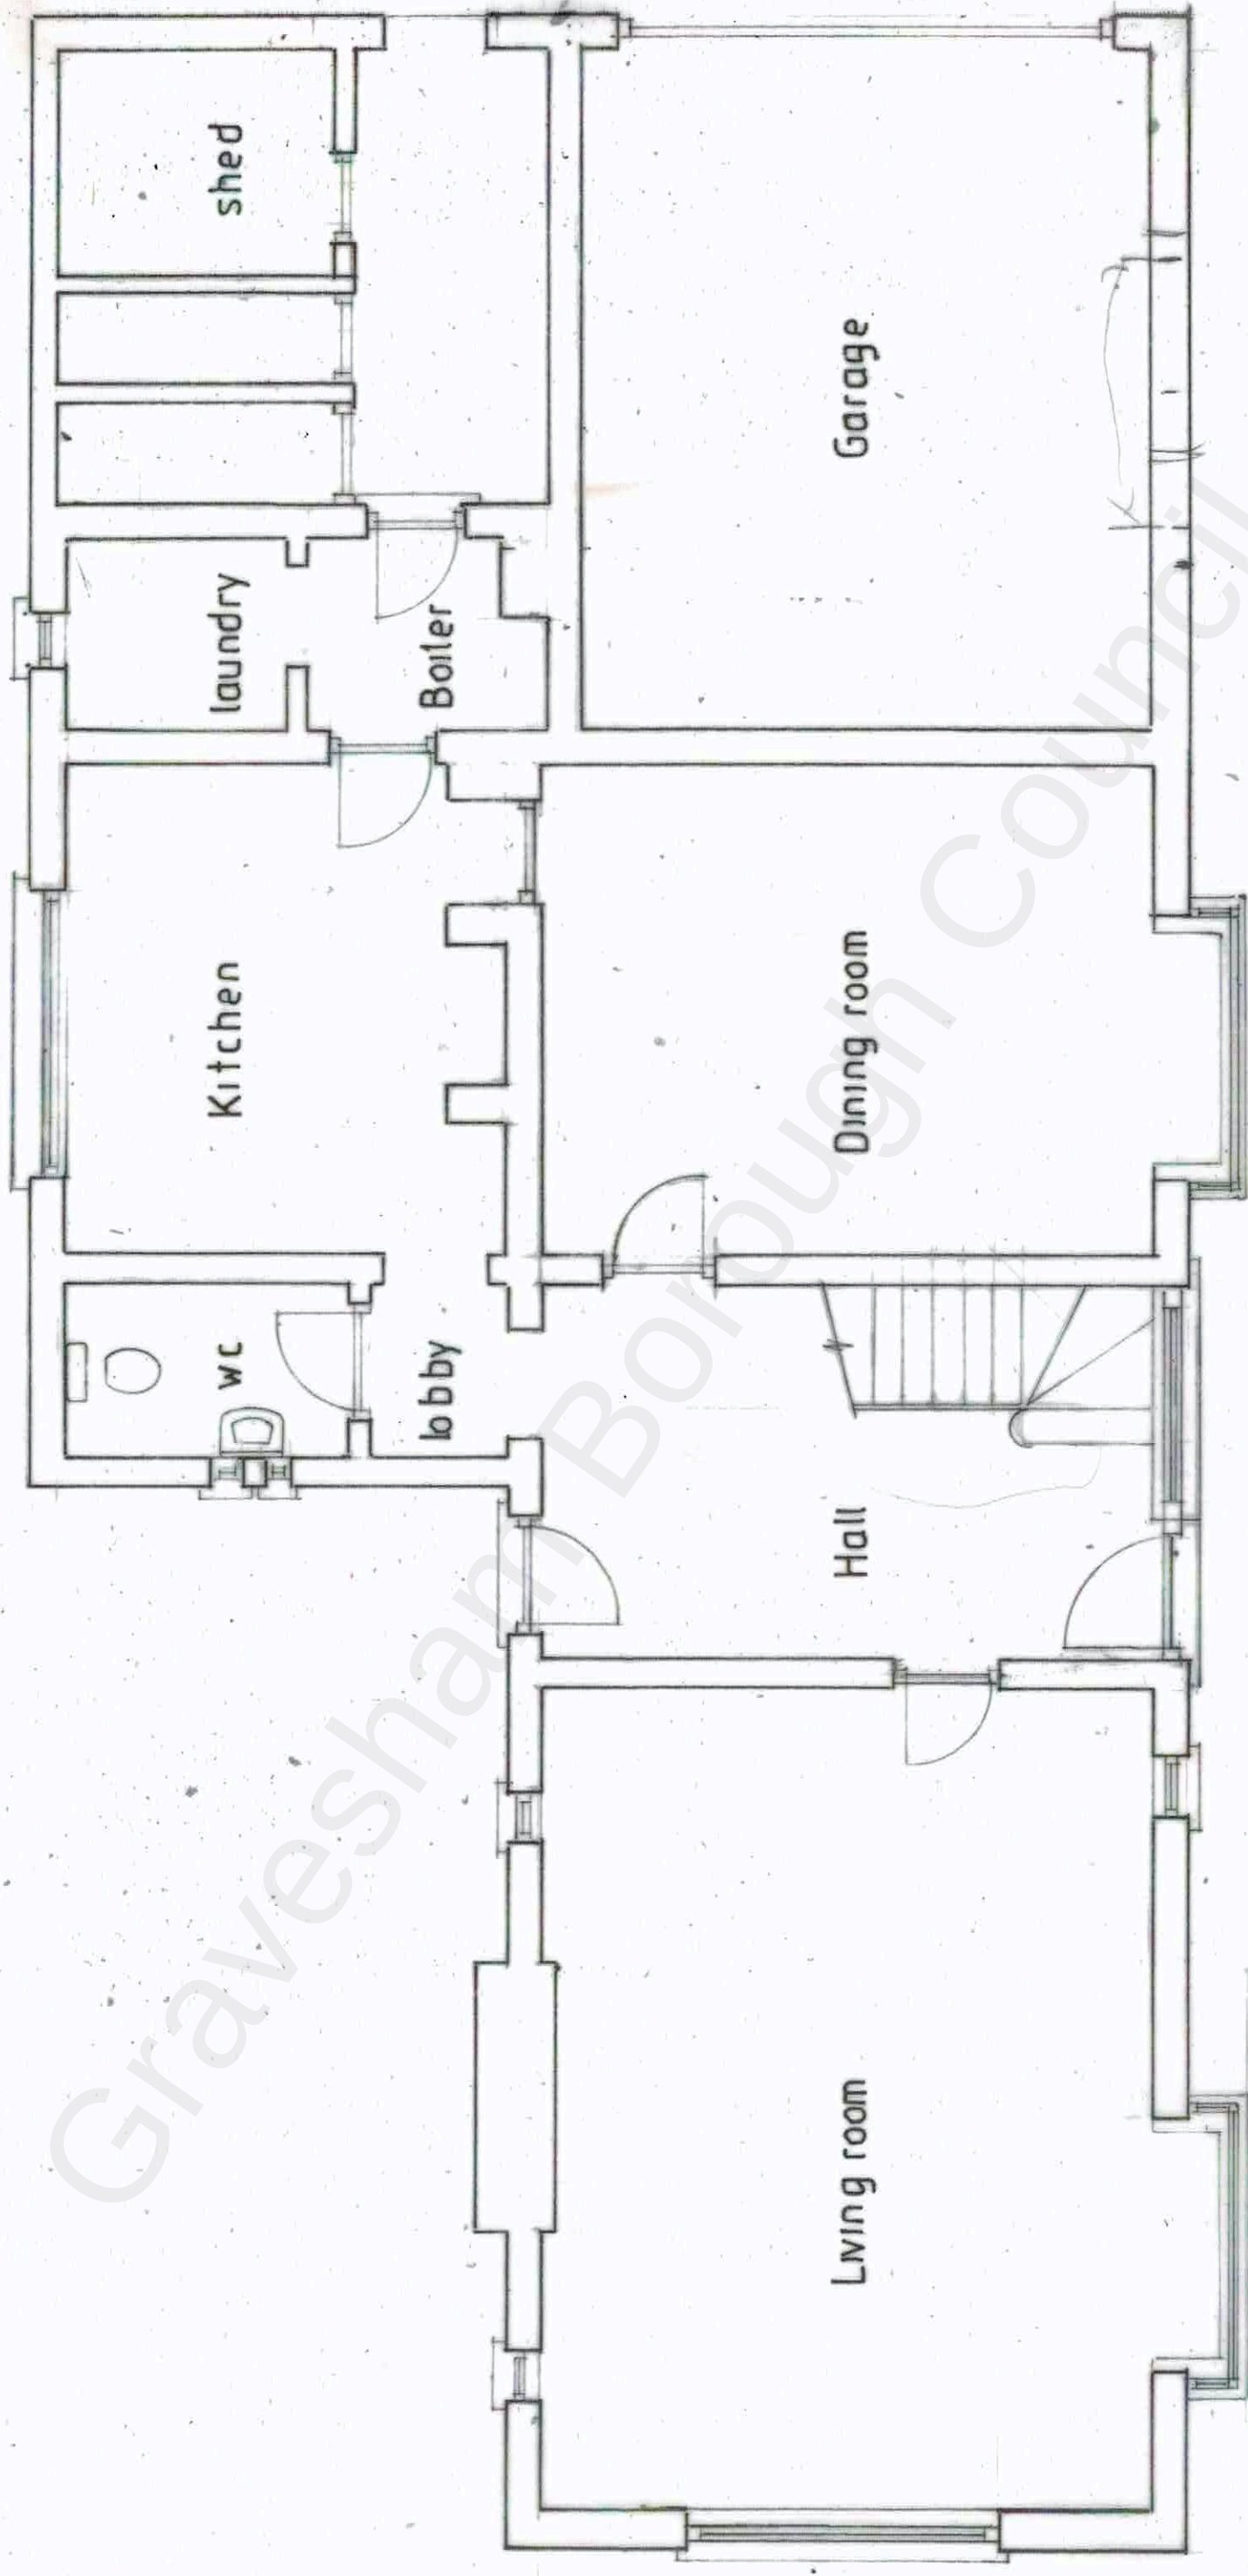

Ground Floor Plan



PROPOSED PART SINGLE/TWO STOREY EXTENSIONS
MR L BUTTON BROADLEAVES BOWSDEN LANE SHORNE DA12 3LA
1:50 @ A3 170821/1 OF 9 EXISTING GROUND FLOOR PLAN 152M²



WESTLEIGH DESIGN