




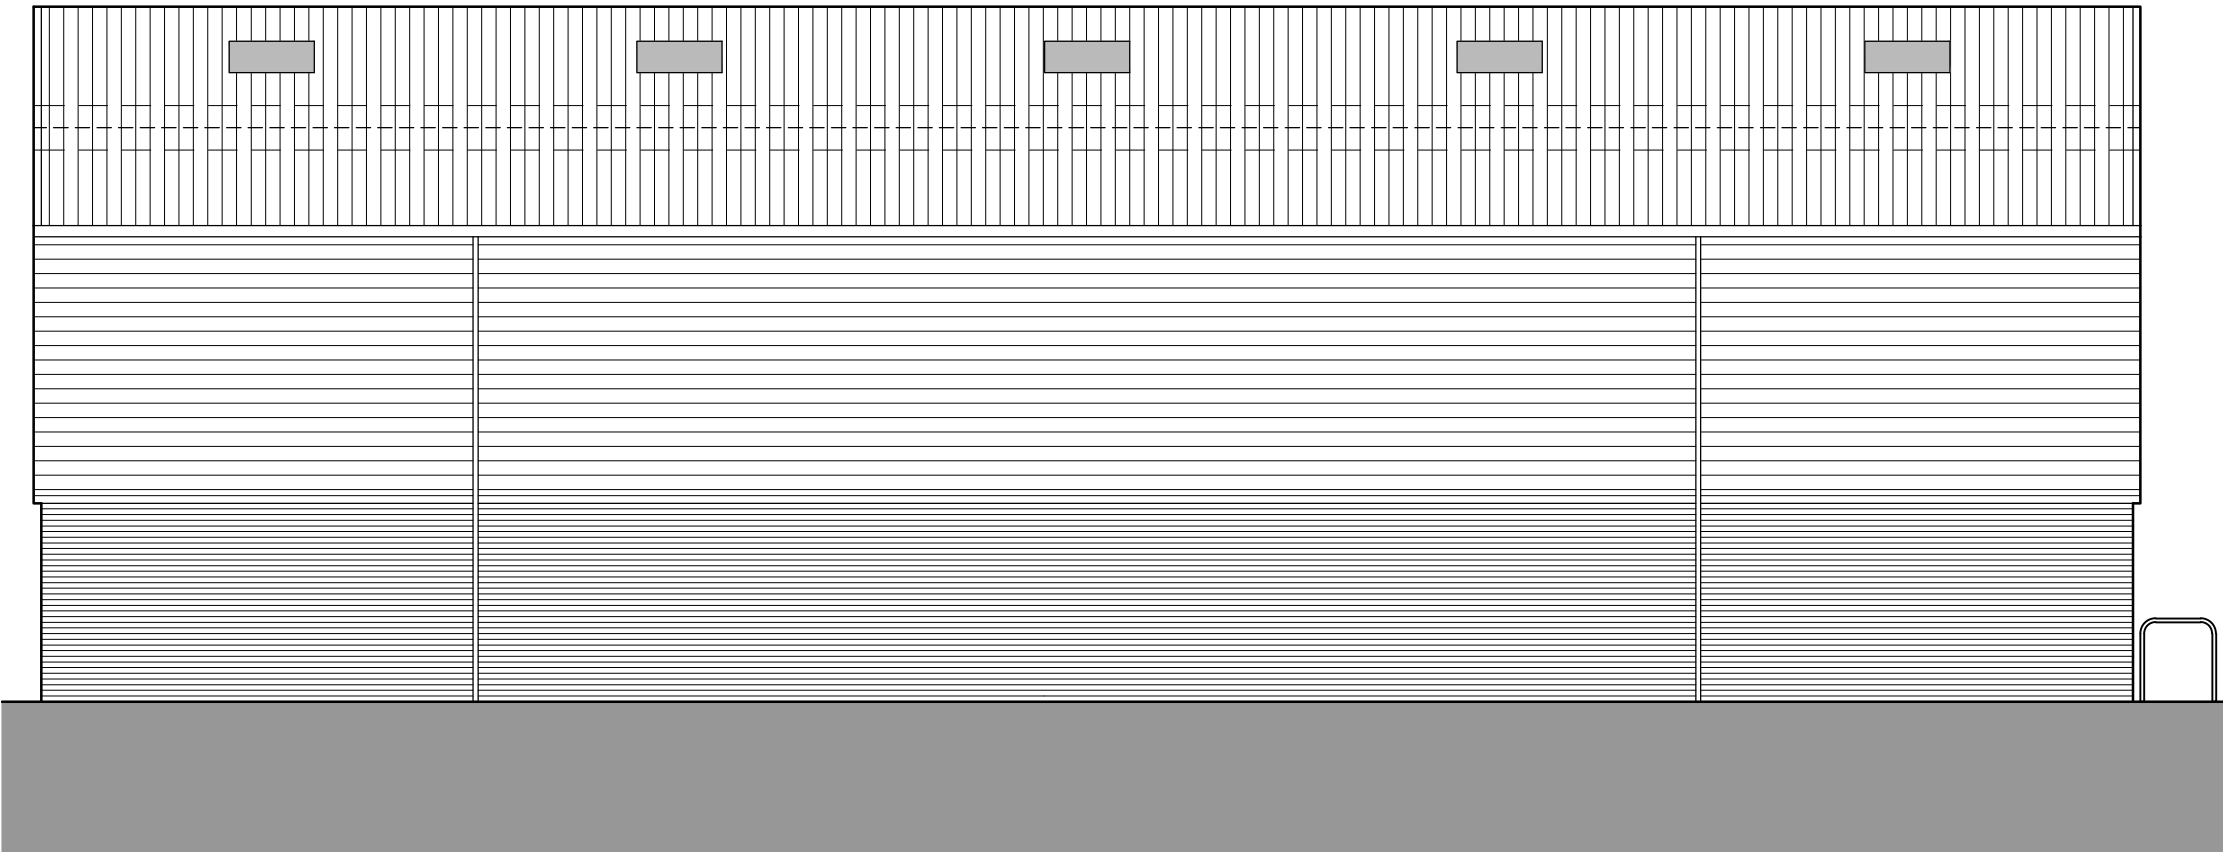


Proposed Rear (West) Elevation
1:100

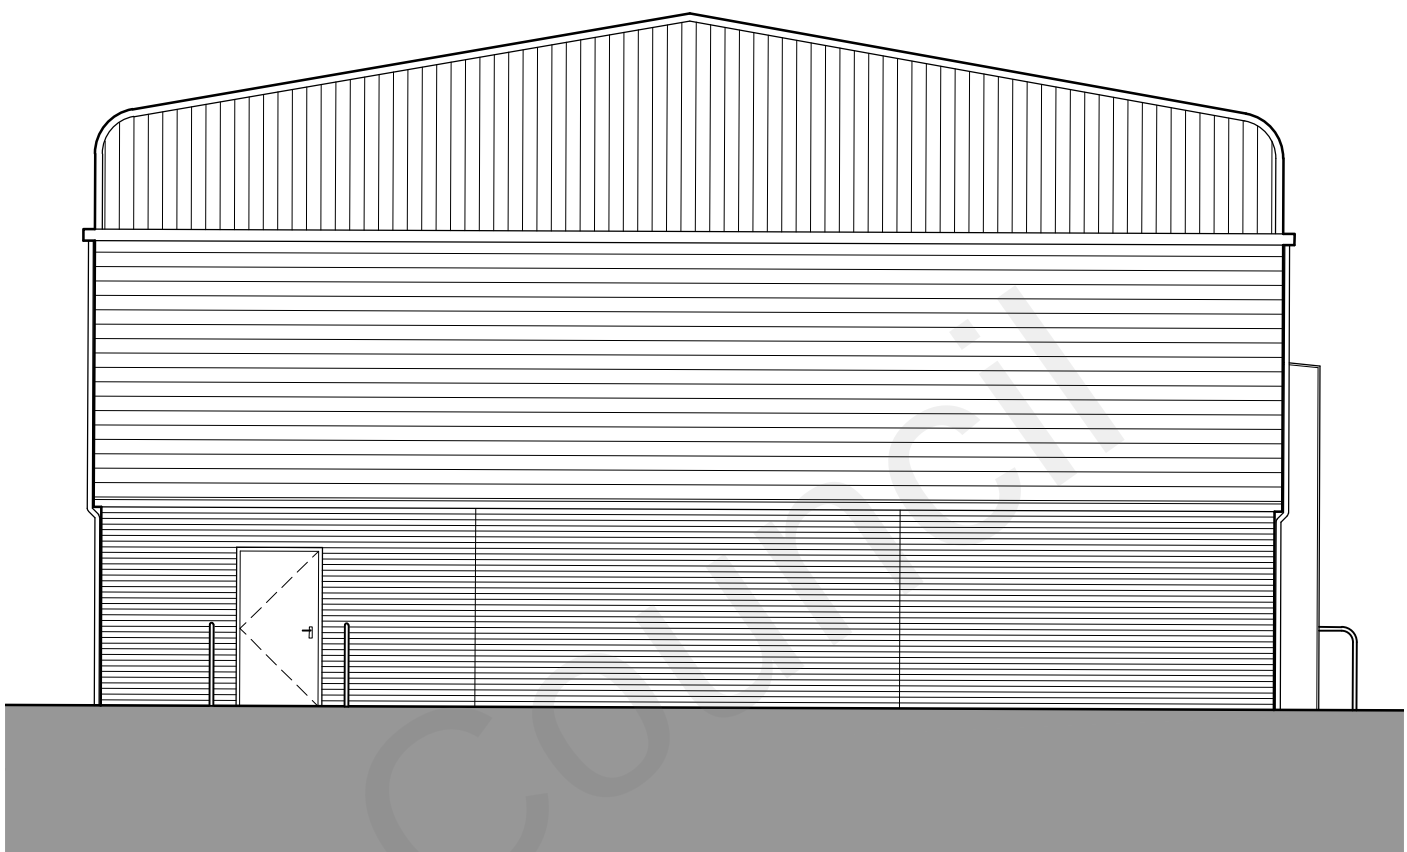

Proposed Side (South) Elevation
1:100

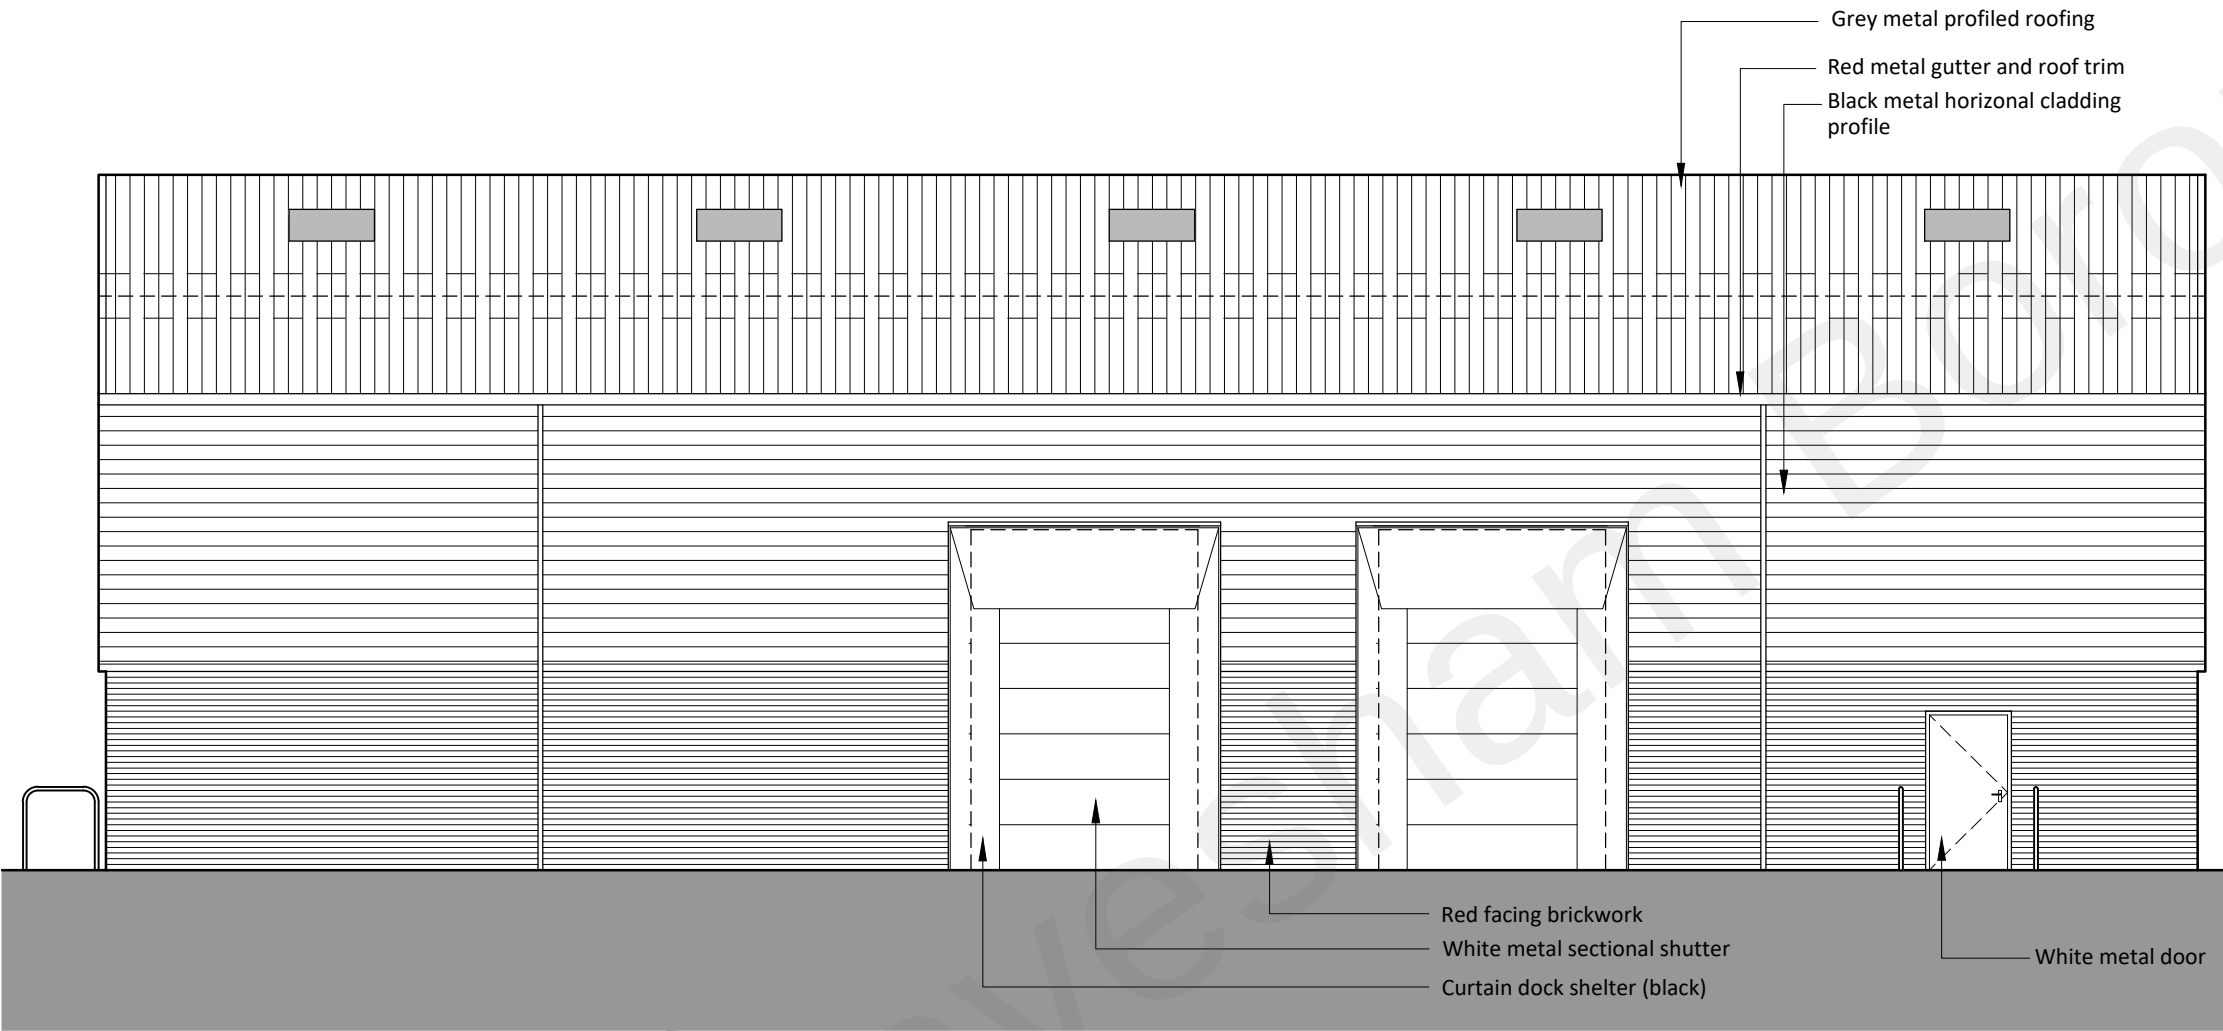

Proposed Front (East) Elevation
1:100

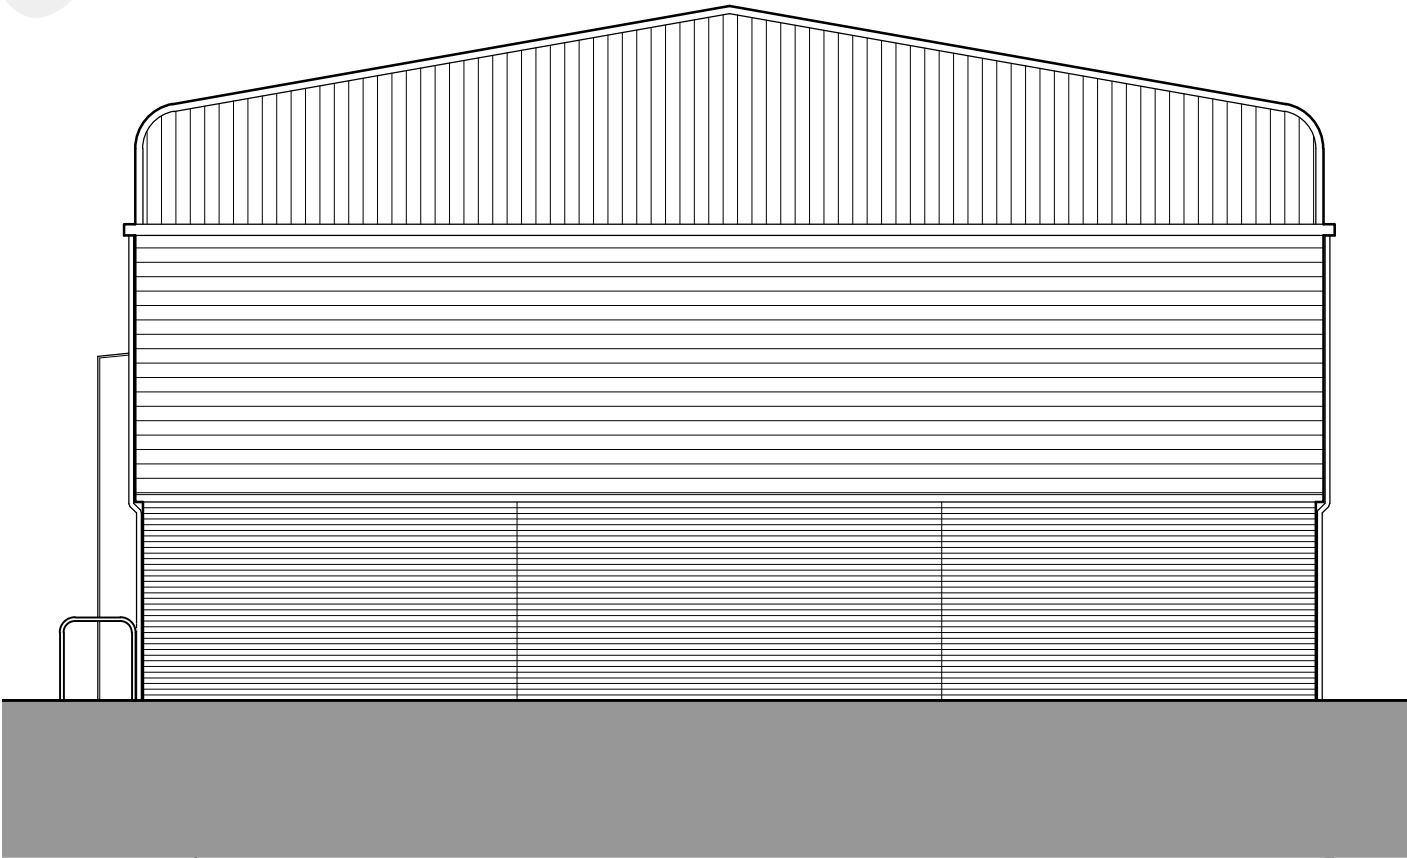

Proposed Side (North) Elevation
1:100



2 The Parade, Ash Road, Hartley
Longfield, Kent DA3 8BG
Tel: 01474 703705
www.grahamsimpkinplanning.co.uk
Email: webmail@grahamsimpkinplanning.co.uk

Project Title Land next to Orchard House, Springfield Enterprise Park, Gravesend, Kent DA11 8HN		Job No 3642
Drawing Title Proposed Elevations	Drawing No 05	Revision -
Date 08.12.2022	Drawn by DA	Checked by PN
Scale 1:100 @ A2	Note	
0 1 2 3 4 5 6 1:100metres		