
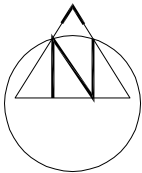


The Contractor is to check all dimensions on site and report any discrepancies to the Contract Administrator. This drawing is to be read in conjunction with all other standard documentation. Dimensions are not to be scaled from this drawing.

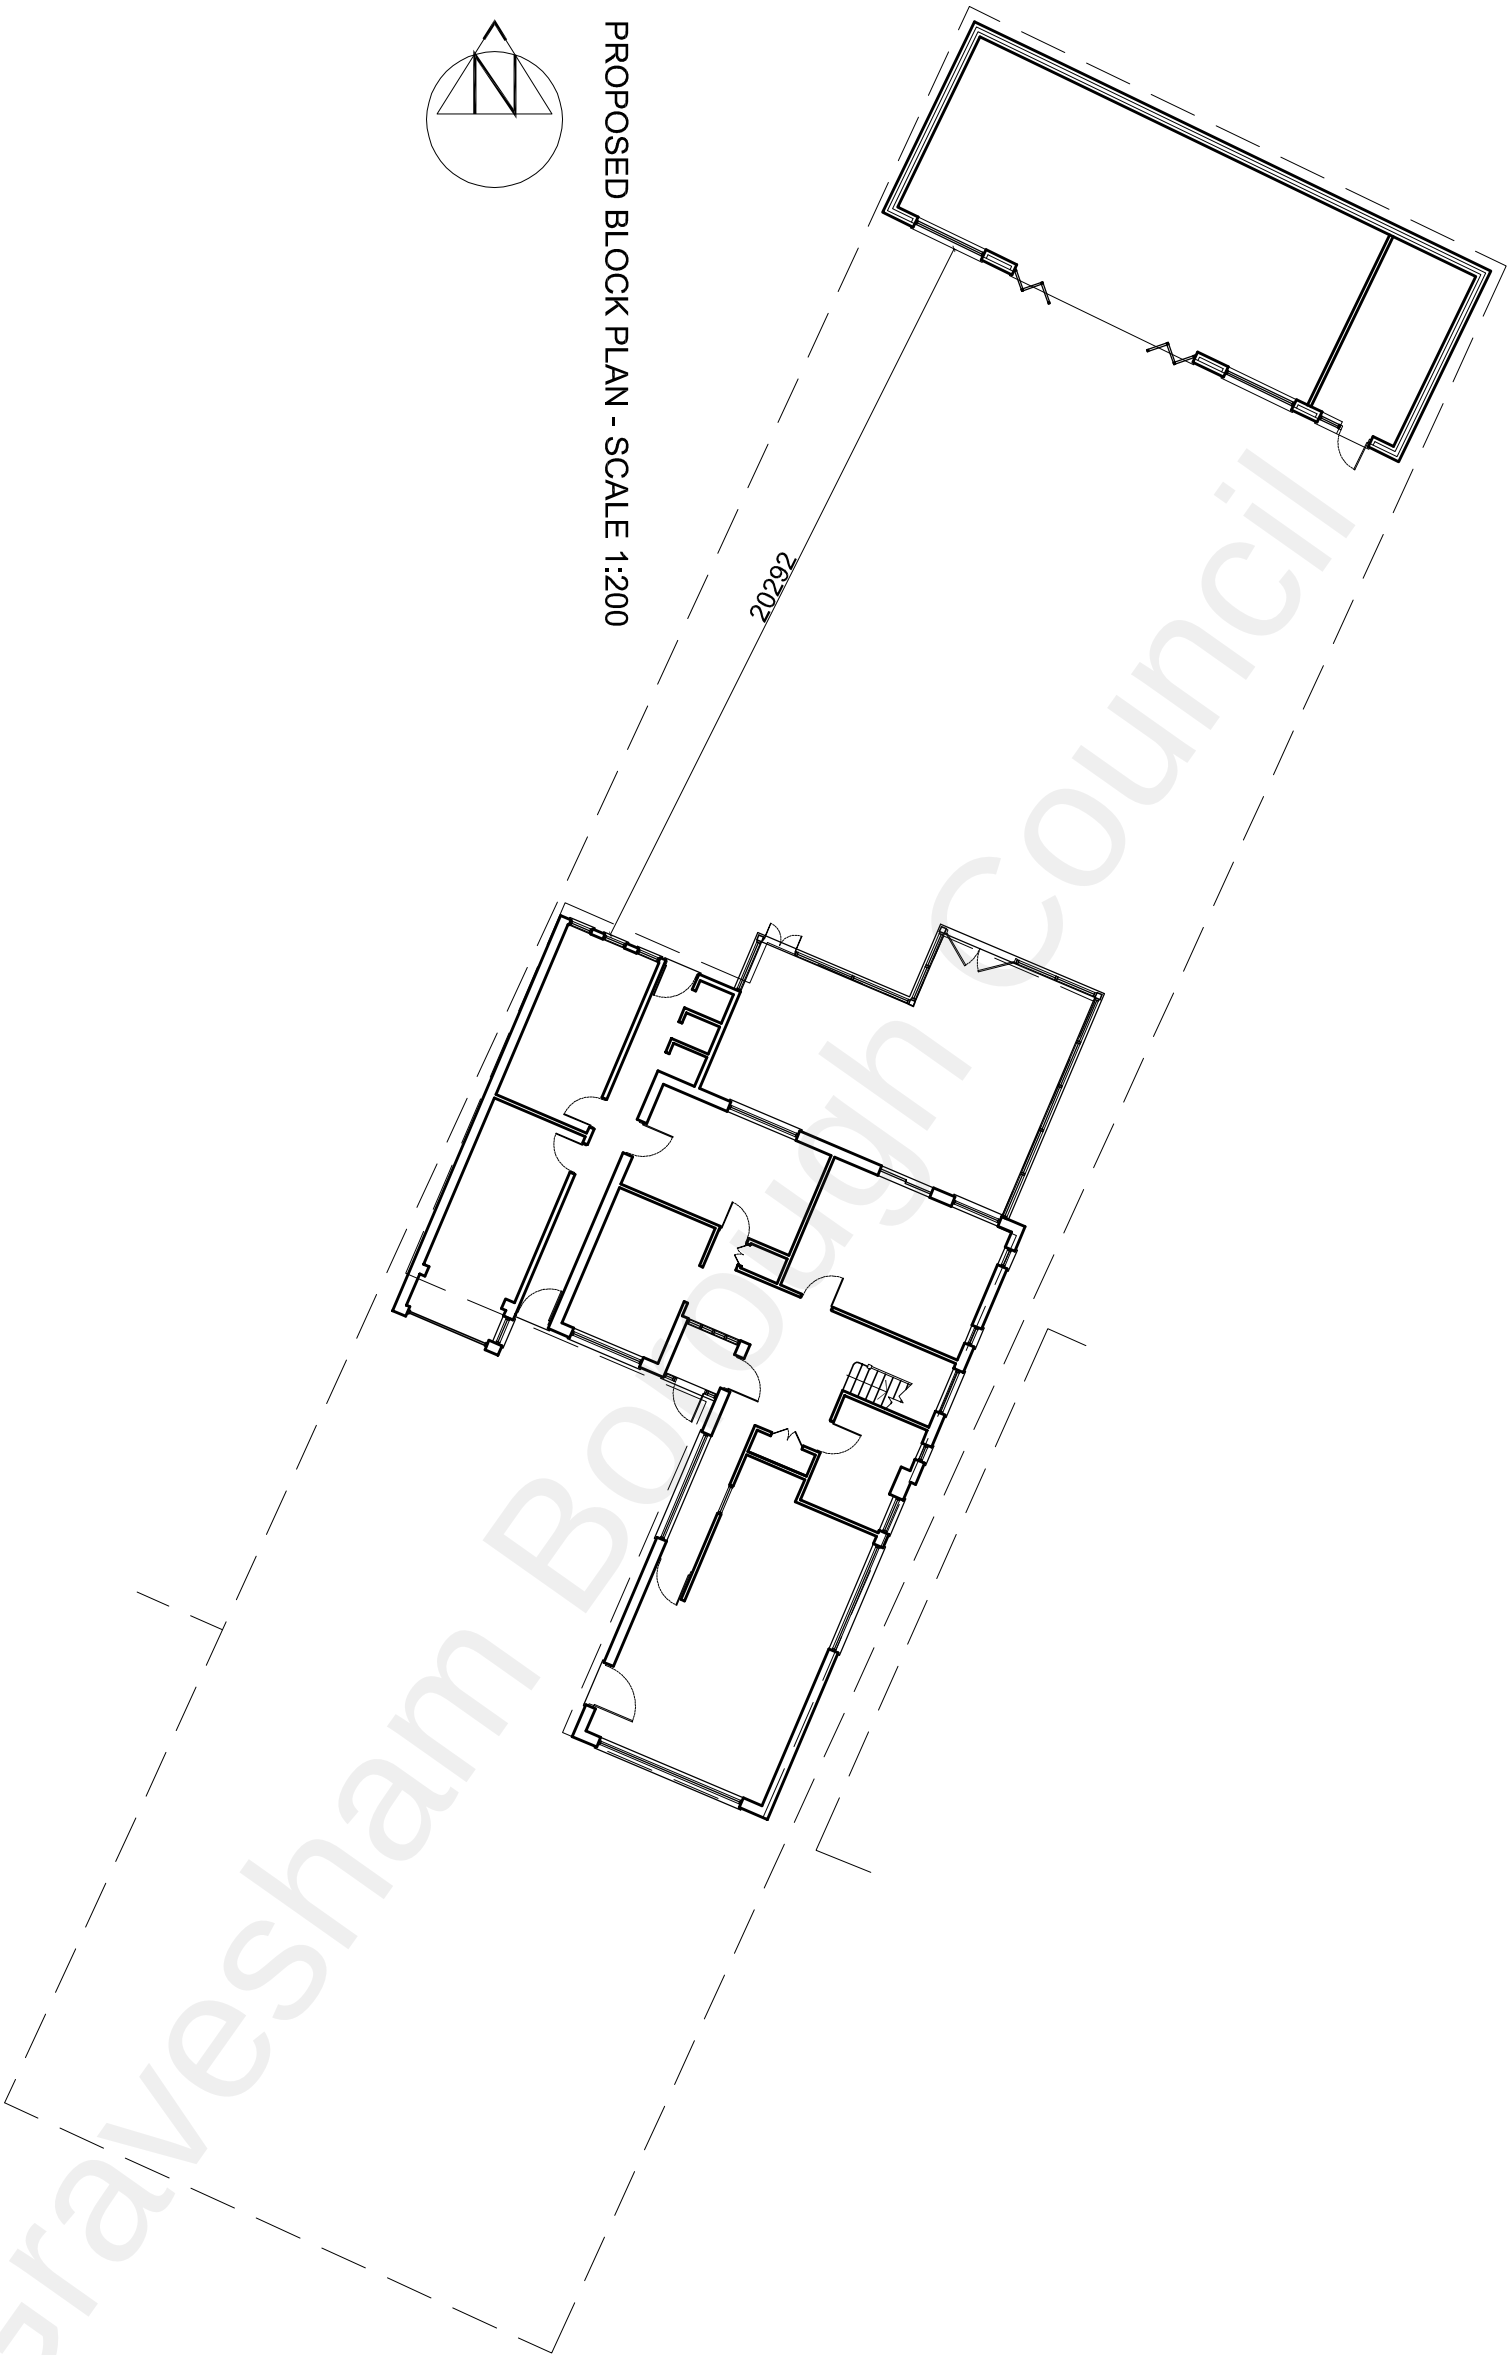

PROPOSED BLOCK PLAN - SCALE 1:200

rev.	description		date	chkd.
	10 Wimborne Avenue Chislehurst BR7 6RQ			
	020 3004 9238			
	07931 931 035			
	s.nappal@dapconsultants.co.uk			
	www.dapconsultants.co.uk			

project : Santona
Gravesend

drawing title :

Proposed Block Plan

drawn:	SN	chkd : SS	date: 16.11.2022
status:	Planning		scale: 1:200@A3
proj no :	2024	drg no: 06	rev no: