


Construction Risks

Maintenance/cleaning Risks

Demolition/adaptation Risks


In addition to the hazard/risks normally associated with the types of work detailed on this drawing take note of the above. It is assumed that all works on this drawing will be carried out by a competent contractor working, where appropriate, to an appropriate method statement.

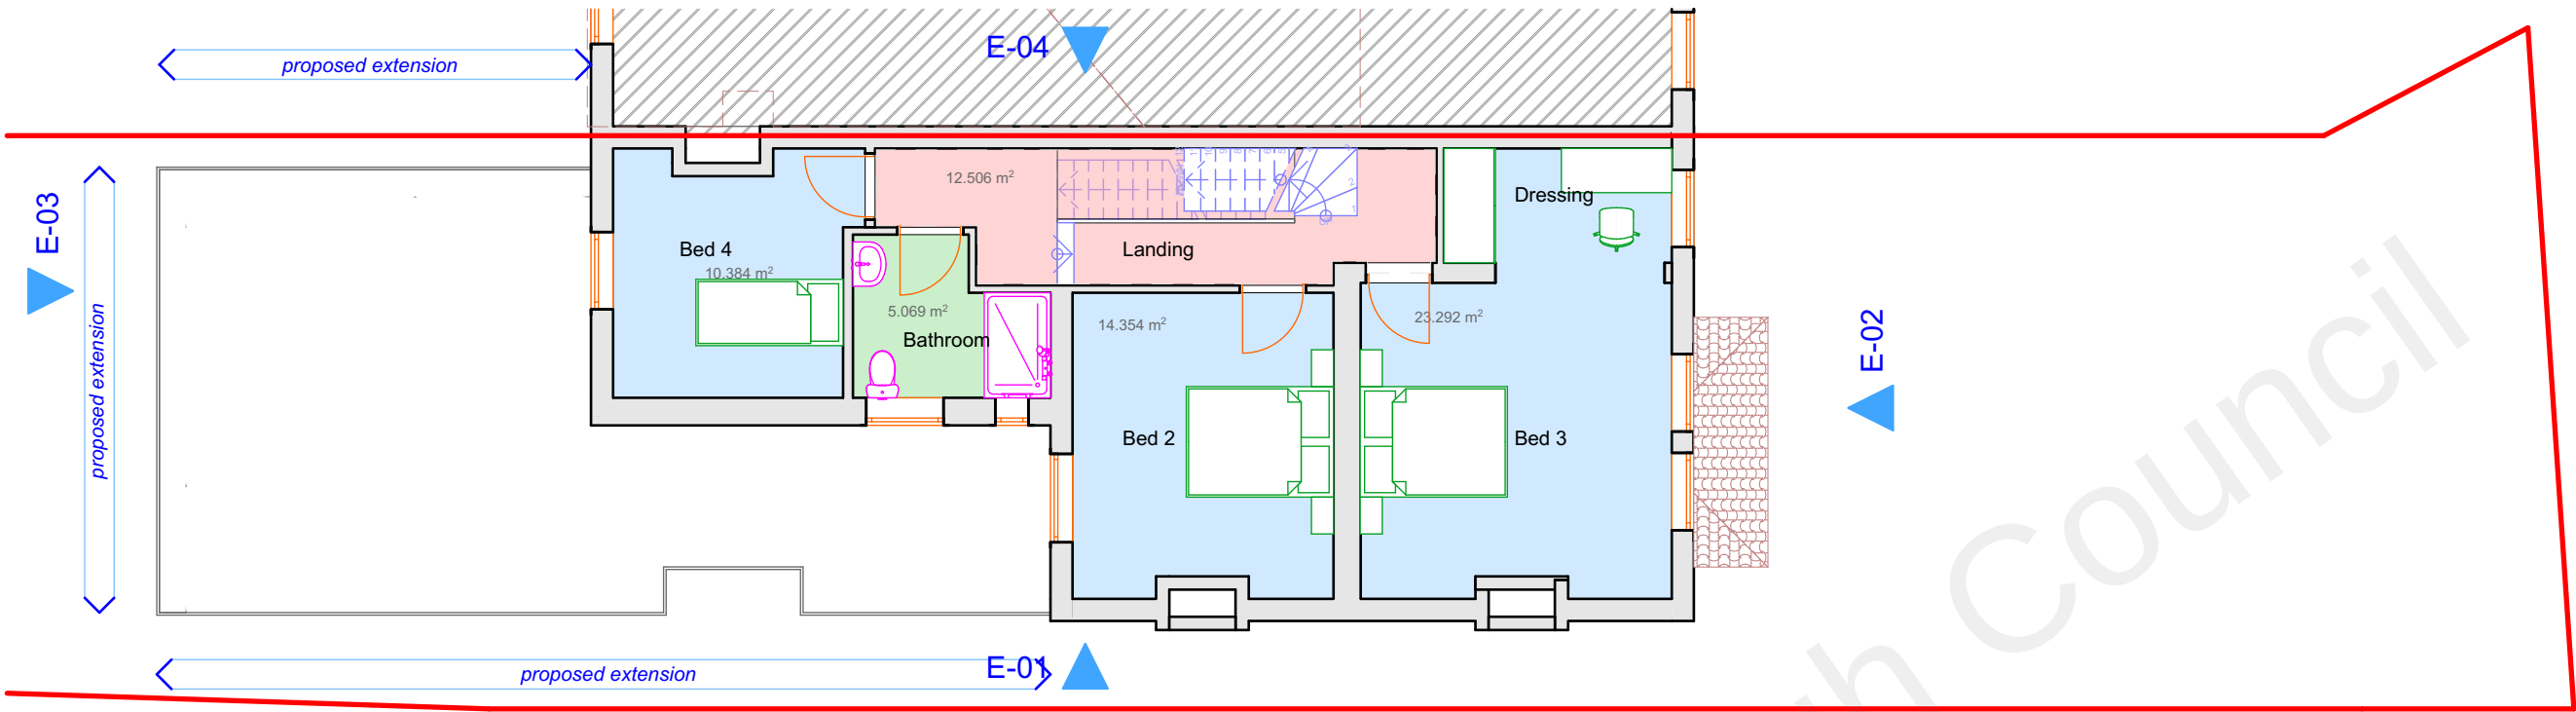

2

01-First Floor

1:100

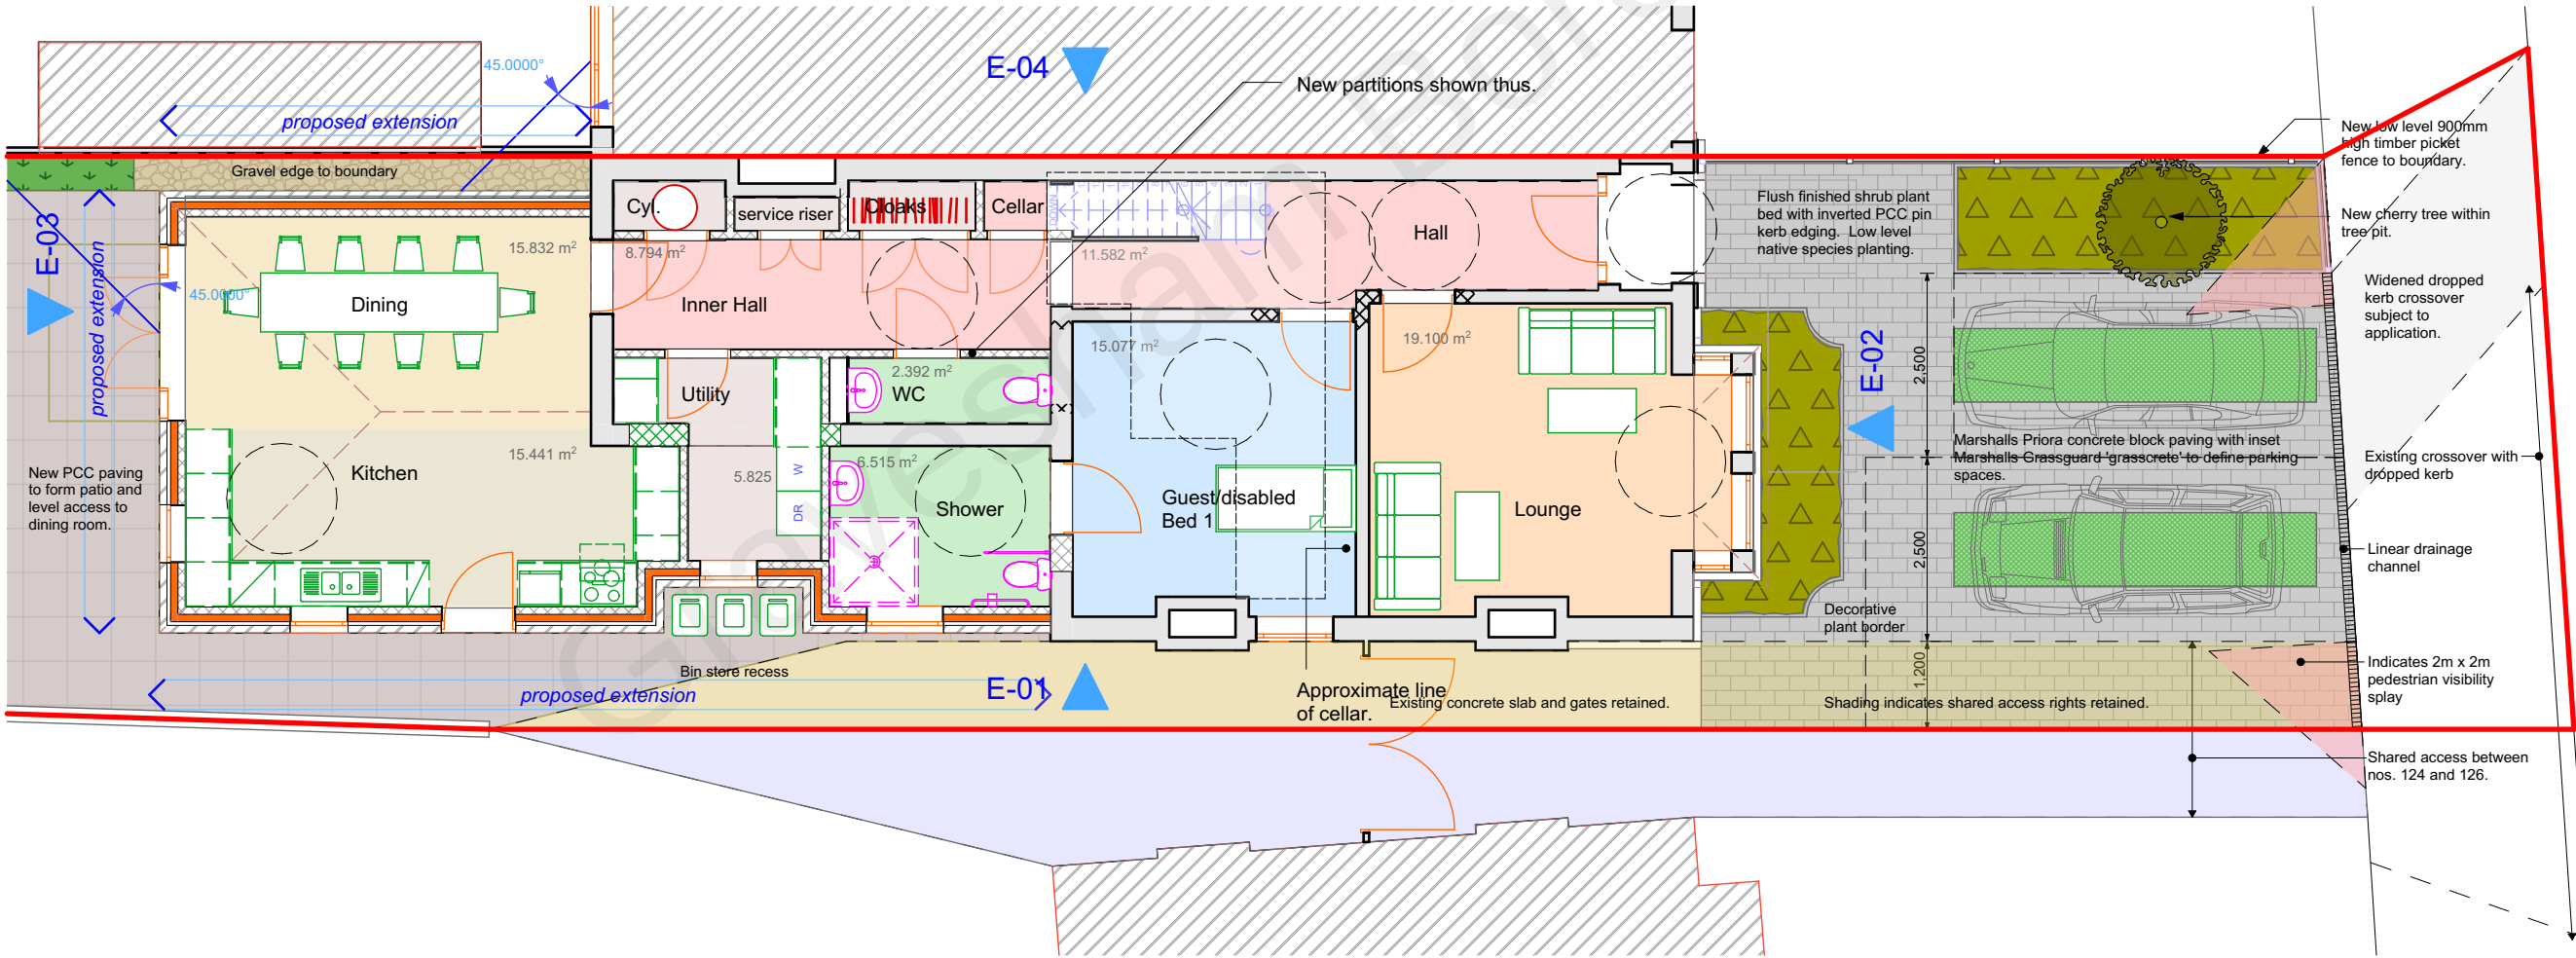

1

GF-Ground Floor

1:100

Rev	Change	By	Date
01			28/06/2022
02	generally revised following Client's comments		30/06/2022
03	revised following Pre-App advice		28/10/2022
04	redline extended for crossover		15/12/2022

This drawing has been produced for the Client, Project and Site as stated and is not intended for use by any other person or for any other purpose than that stated and is the Copyright of the Architect. **If in doubt ASK.**

Ensen Design
Architecture - Interiors - Graphics

Project:
Proposed Extensions and Alterations to 124 Darnley Road, Gravesend DA11 0SN

Client: DCJS Property Limited

Drawing:
Proposed Ground and First Floor

Drawing no.: 1237RS/PA/0127 **Rev.:** 04

Purpose: Planning

Scale: 1:100 @A3
Date: 15/12/2022

Note: If this drawing is printed/reduced at 50% of original paper size, scales are half that than stated.