


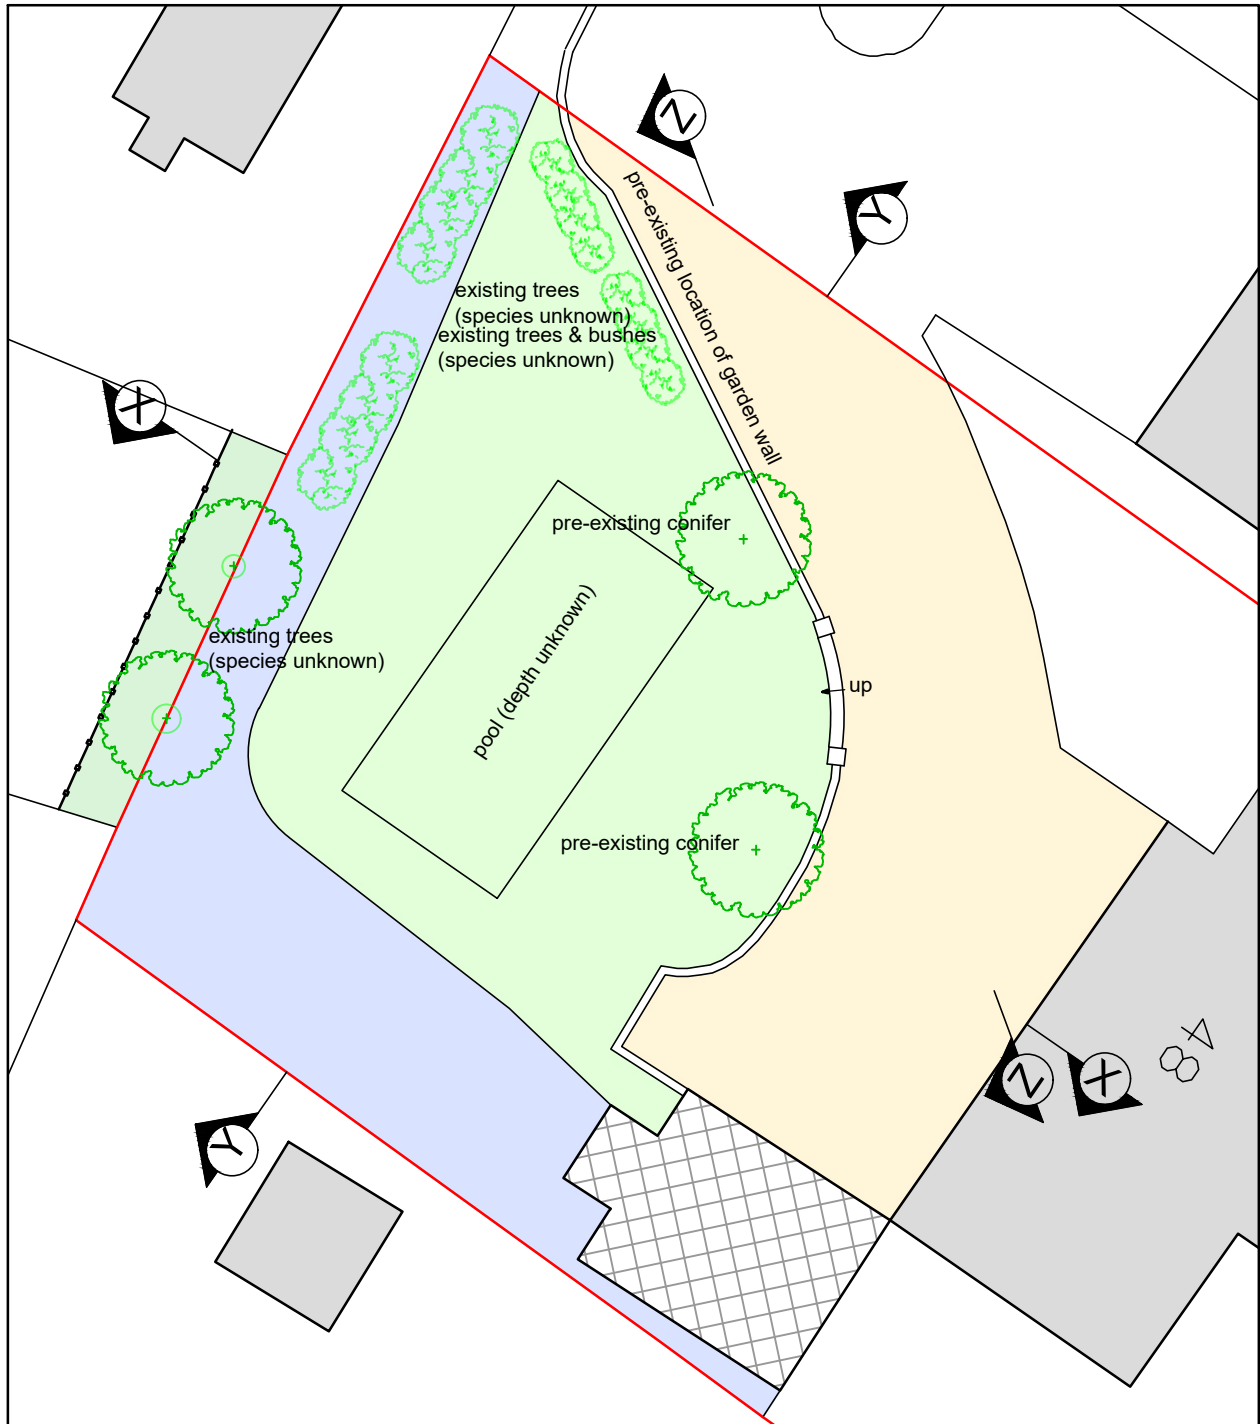


PLAN
AS PRE- EXISTING
(1:200)

LEGEND	
Colours to illustrate different finished ground levels and not a representation of colour of pr-existing materials	
	PRE-EXISTING GROUND LEVEL A Datum 0.0
	PRE-EXISTING GROUND LEVEL B Approx datum +350
	PRE-EXISTING GROUND LEVEL C Approx Datum + 1400
	PRE-EXISTING GROUND LEVEL D Approx Datum +1800



FOR ALL HARD AND SOFT LANDSCAPING
DETAILS SEE DRAWINGS AND MATERIALS
STRATEGY AS PROVIDED BY CONSILIO
PARTNERSHIP

FOR SECTIONS SEE DRAWING No 107B & 108B

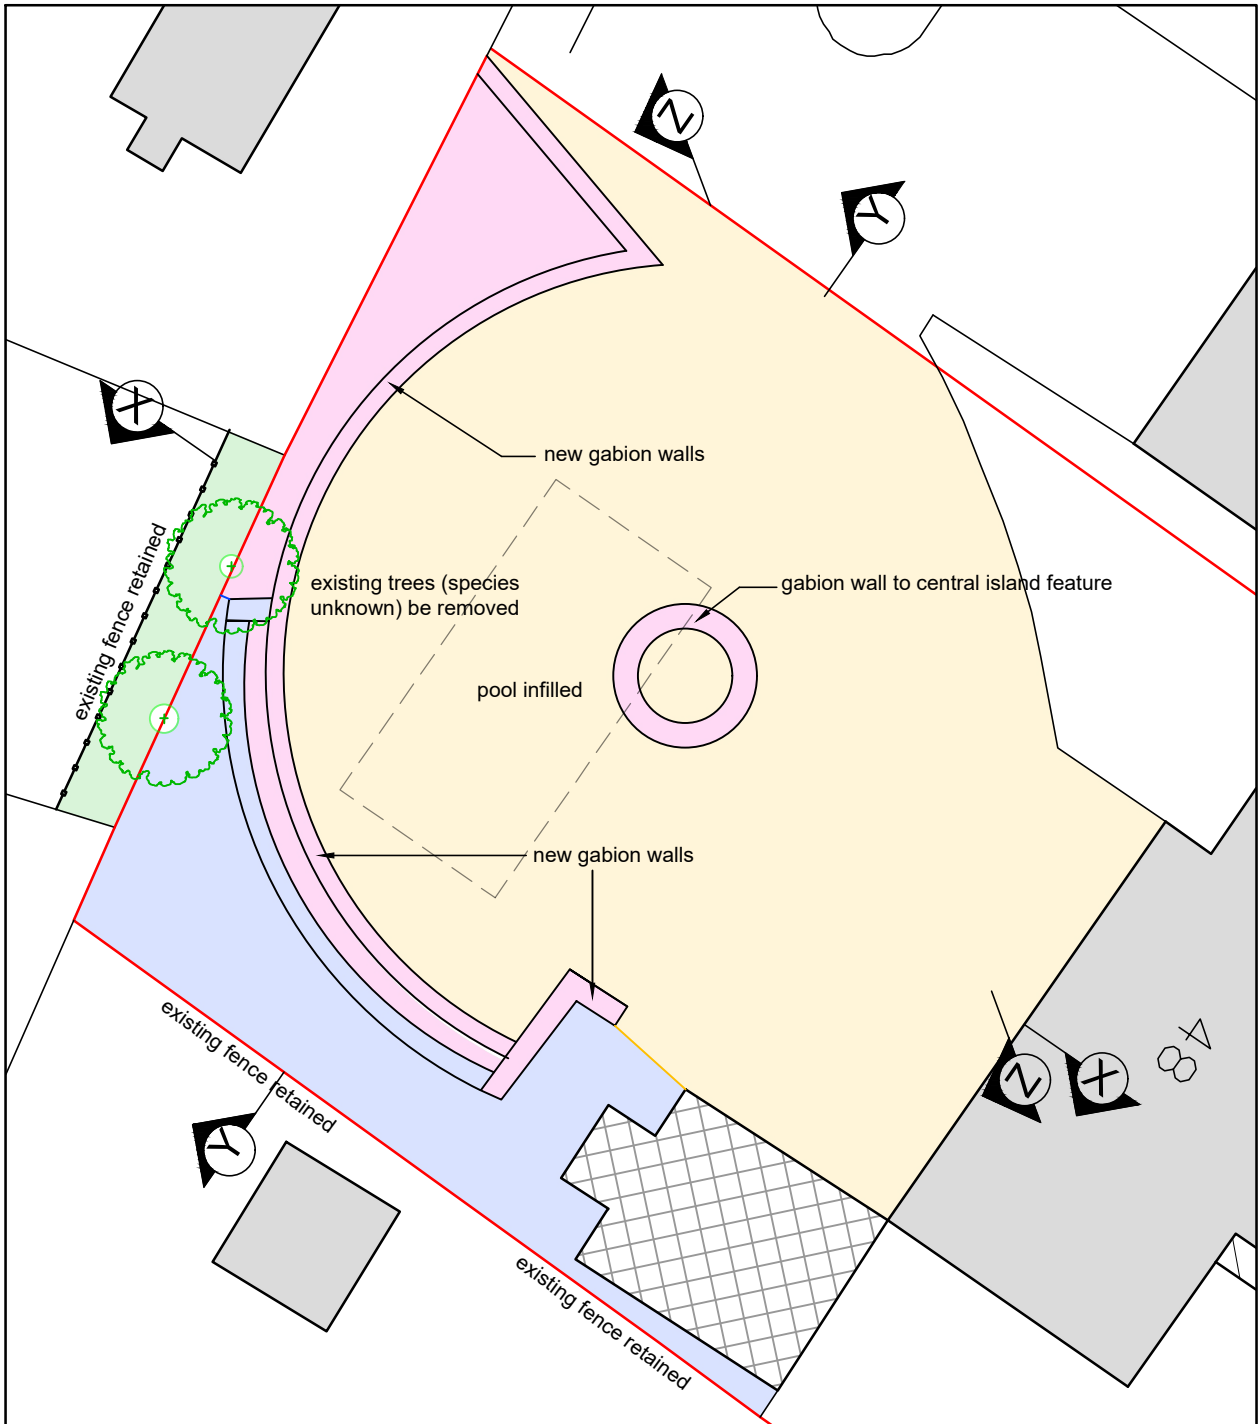

PLAN
AS PROPOSED
(1:200)

LEGEND	
Colours to illustrate different finished ground levels and not a representation of colour of proposed materials	
	PROPOSED GROUND LEVEL A Datum 0.0
	PRE-EXISTING GROUND LEVEL B Level reduced to Ground Level A
	PROPOSED GROUND LEVEL C Approx Datum + 1400
	PROPOSED GROUND LEVEL D Approx Datum +1800
	PROPOSED GROUND LEVEL E Approx Datum +400

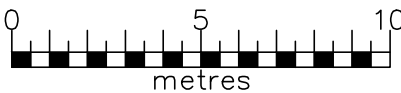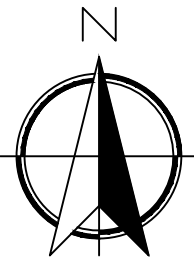

SCALE BAR @ 1:200

03/06/26	B	Front garden level colour codes added
26/05/26	A	Front garden pre-existing details added
Date	No	Revision
Penfold Project Services Epmarket, Wrotham Road, Meopham, Kent, DA13 0JH Telephone: 01474 816690 e-mail: apenfold448@btinternet.com		
Job Title:	48 PARROCK STREET GRAVESEND KENT DA12 1QH	
Dwg Title:	FRONT GARDEN PLANS AS PRE-EXISTING & AS PROPOSED	
Scale:	1:200 @ A2	
Dwg No.:	106B	
Date:	May 2026	