

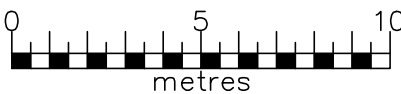


FOR ALL HARD AND SOFT LANDSCAPING
DETAILS SEE DRAWINGS AND MATERIALS
STRATEGY AS PROVIDED BY CONSILIO
PARTNERSHIP

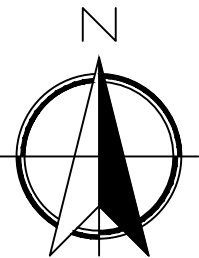


SCALE BAR @ 1:200

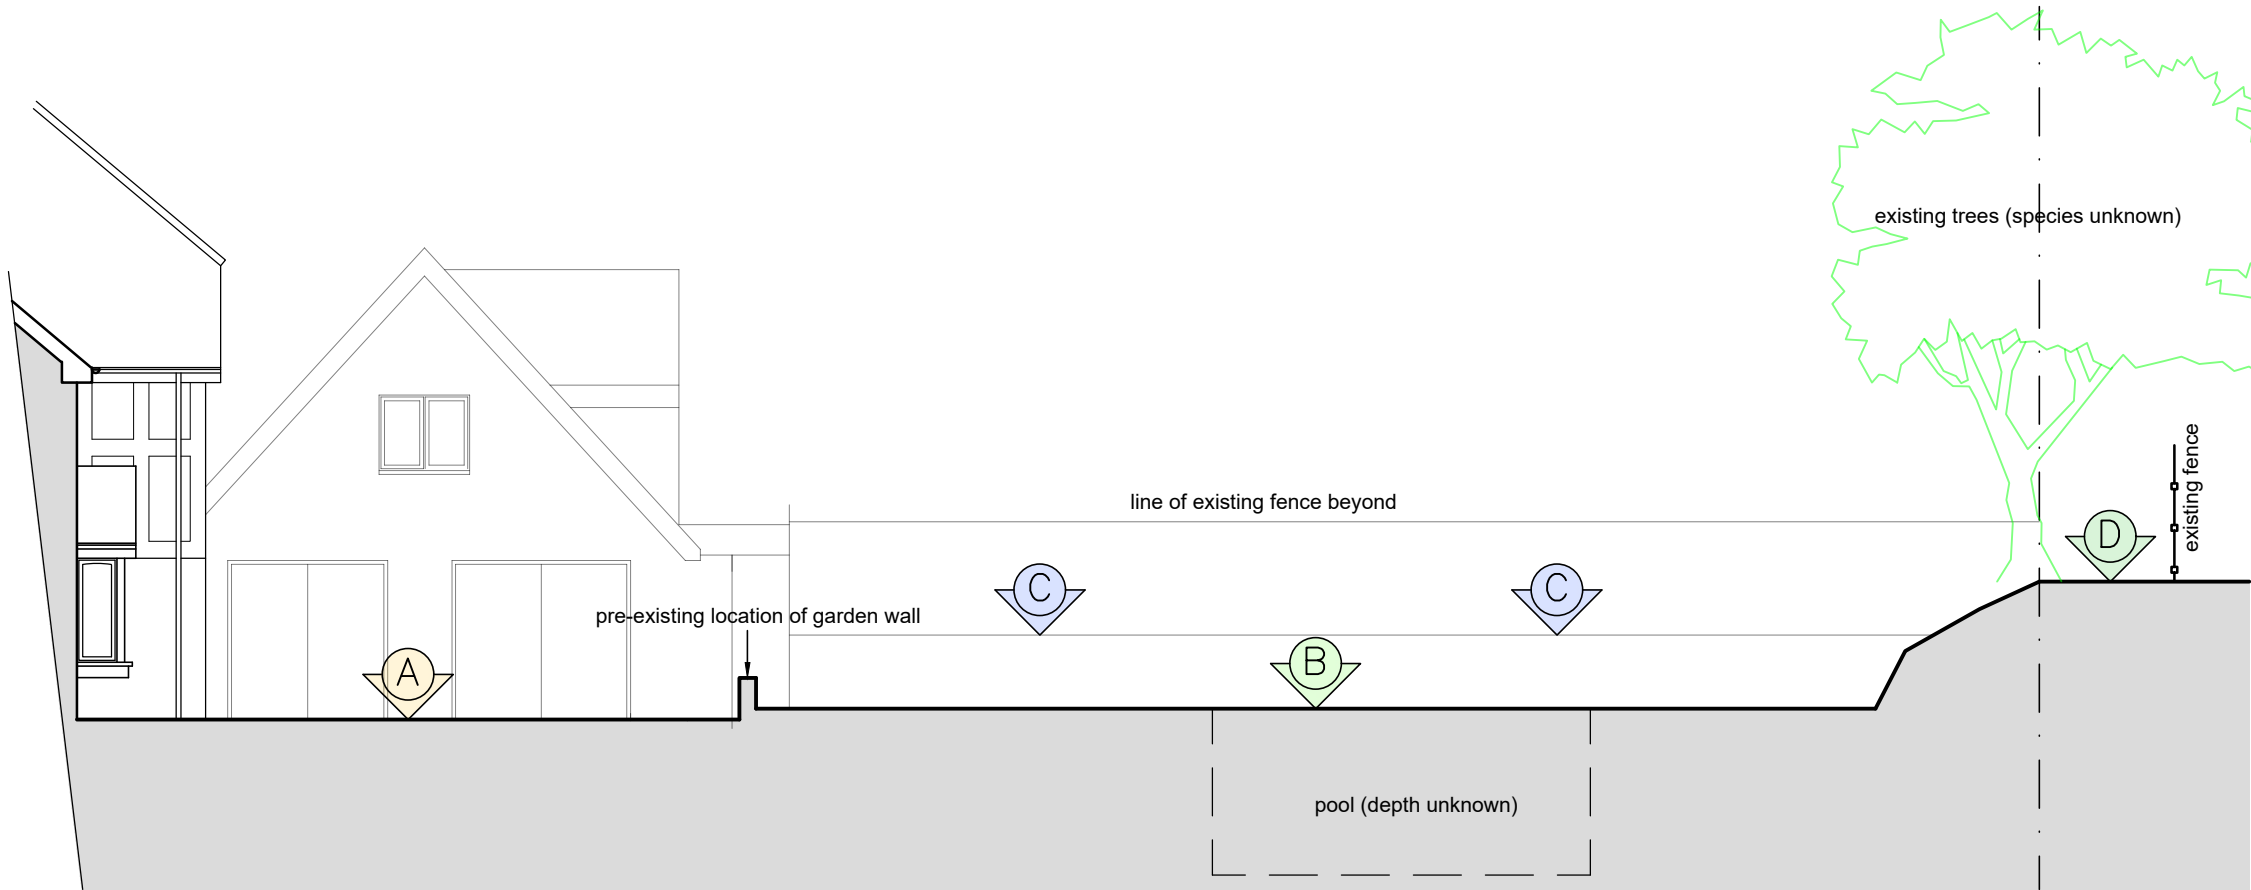


SECTION X-X
AS PRE-EXISTING
(1:100)

LEGEND
Colours to illustrate different finished ground levels and not a representation of colour of pr-existing materials

-  PRE-EXISTING GROUND LEVEL A
Datum 0.0
-  PRE-EXISTING GROUND LEVEL B
Approx datum +350
-  PRE-EXISTING GROUND LEVEL C
Approx Datum + 1400
-  PRE-EXISTING GROUND LEVEL D
Approx Datum +1800

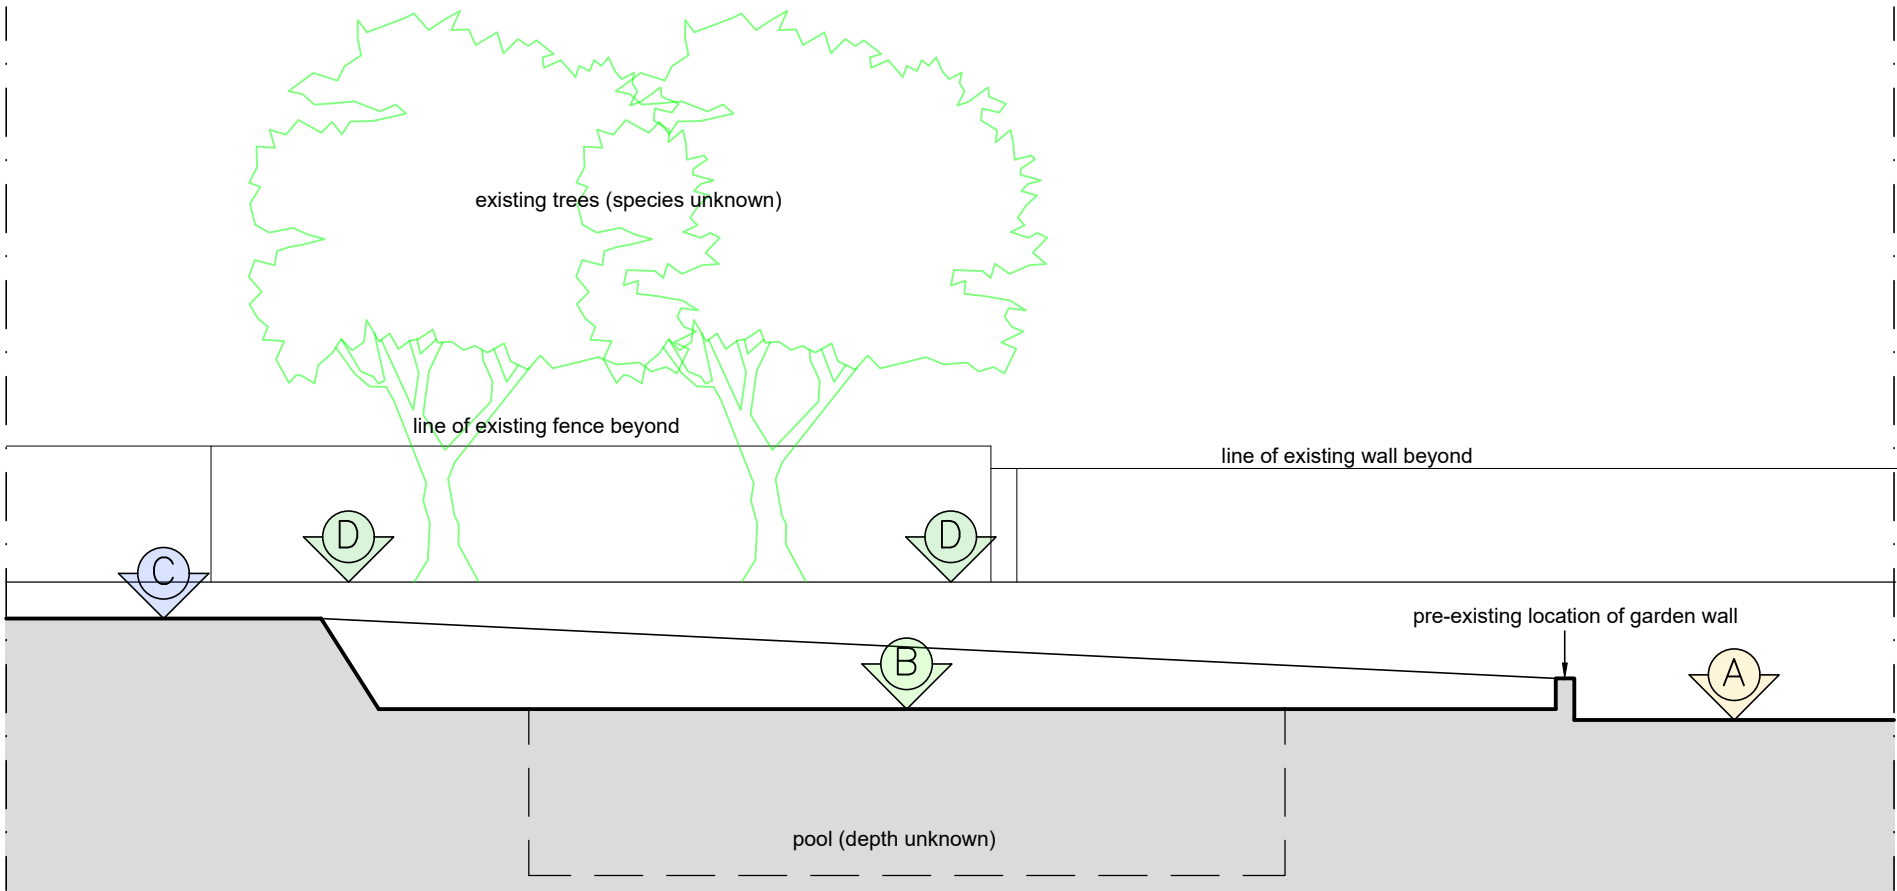

SECTION Y-Y
AS PRE-EXISTING
(1:100)

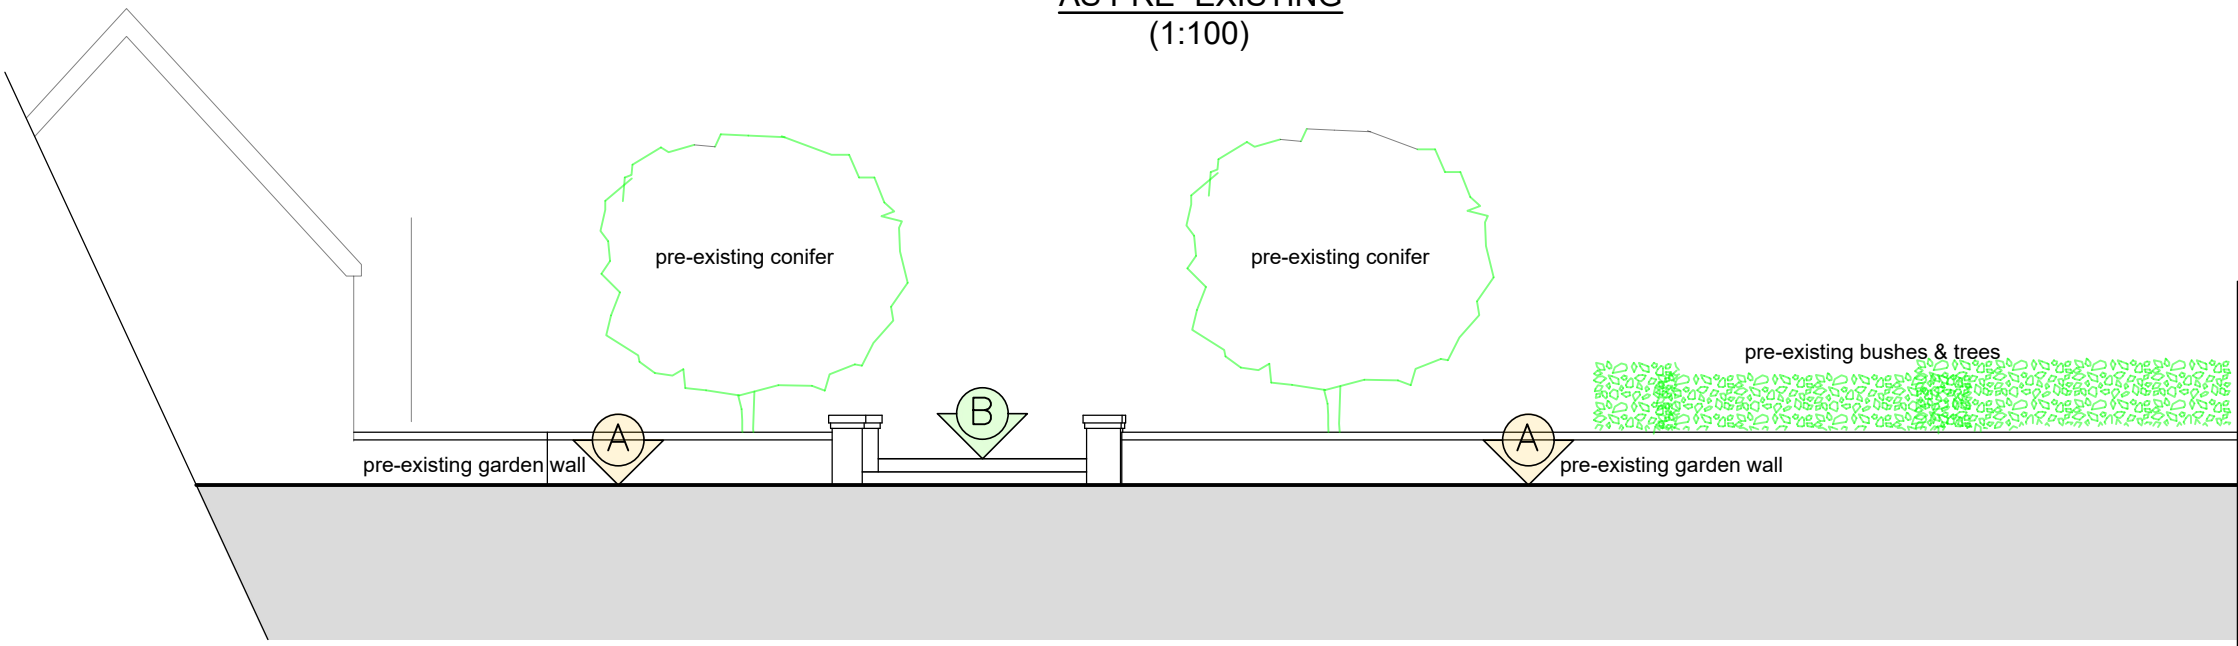

SECTION Z-Z
AS PRE-EXISTING
(1:100)

03/06/26	B	Front garden level colour codes added
26/05/26	A	Section Z-Z and additional information added
Date	No	Revision
Penfold Project Services		
Epmarket, Wrotham Road, Meopham, Kent, DA13 0JH Telephone: 01474 816690 e-mail: apenfold448@btinternet.com		
Job Title:	48 PARROCK STREET GRAVESEND KENT DA12 1QH	
Dwg Title:	FRONT GARDEN SECTIONS AS PRE-EXISTING	
Scale:	1:100 @ A2	
Dwg No.:	107B	
Date:	May 2026	