
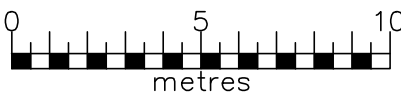


© This drawing is protected by copyright and must not be copied or reproduced without the written consent of Penfold Project Services


FOR ALL HARD AND SOFT LANDSCAPING
DETAILS SEE DRAWINGS AND MATERIALS
STRATEGY AS PROVIDED BY CONSILIO
PARTNERSHIP

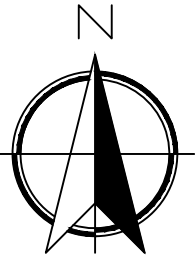


SCALE BAR @ 1:200

LEGEND
Colours to illustrate different finished ground levels and
not a representation of colour of proposed materials


- PROPOSED GROUND LEVEL A
Datum 0.0
- PRE-EXISTING GROUND LEVEL B
Level reduced to Ground Level A
- PROPOSED GROUND LEVEL C
Approx Datum + 1400
- PROPOSED GROUND LEVEL D
Approx Datum +1800
- PROPOSED GROUND LEVEL E
Approx Datum +400

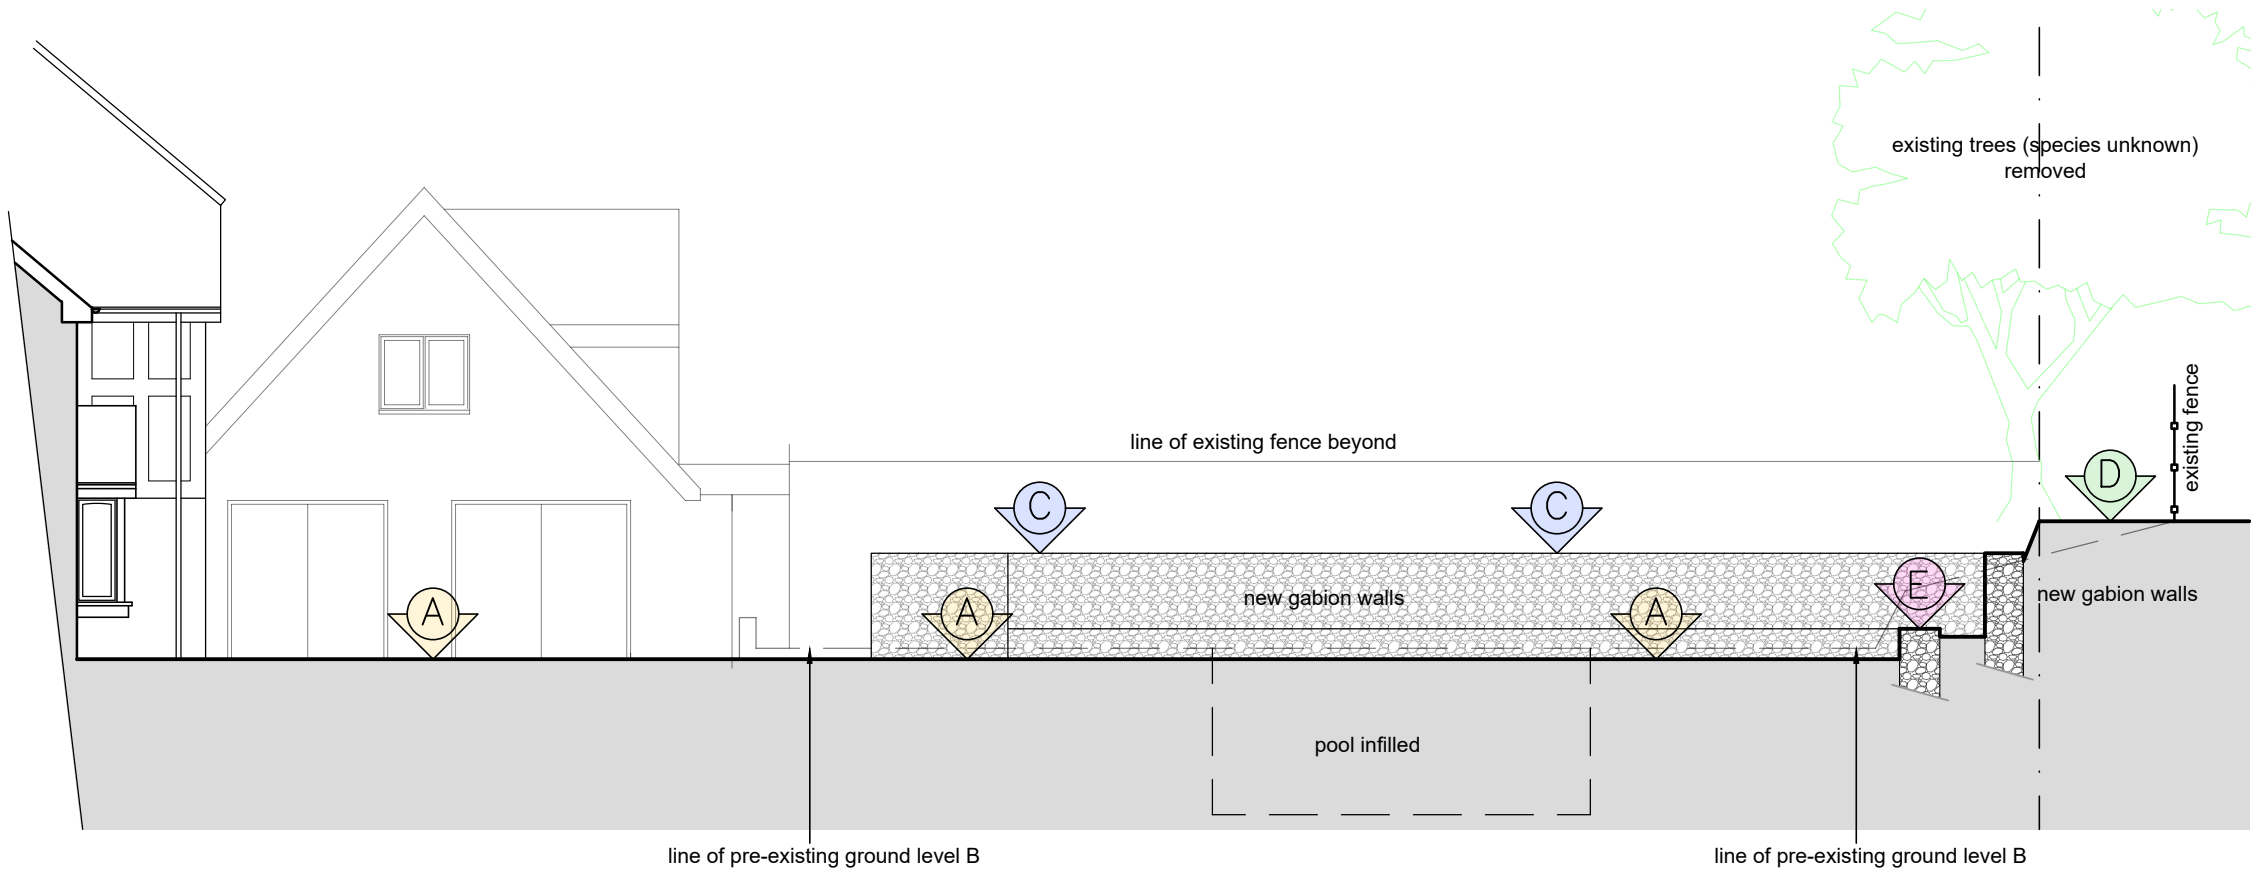

SECTION X-X
AS PROPOSED
(1:100)

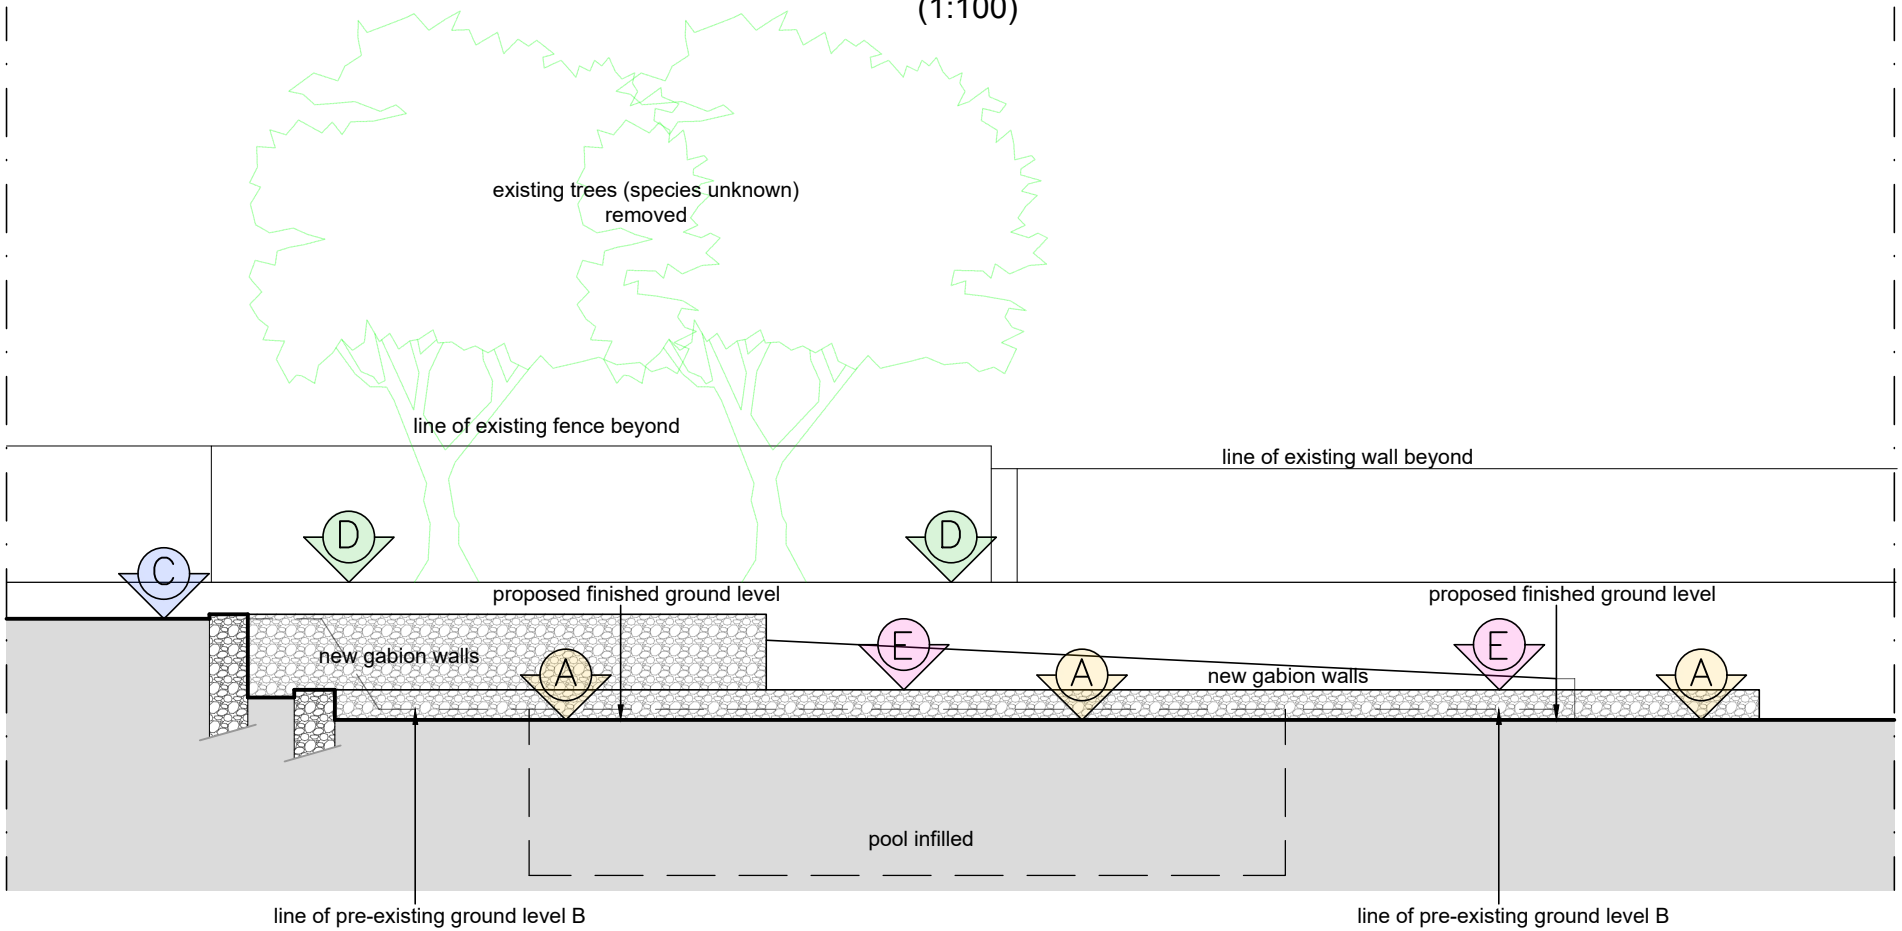

SECTION Y-Y
AS PROPOSED
(1:100)

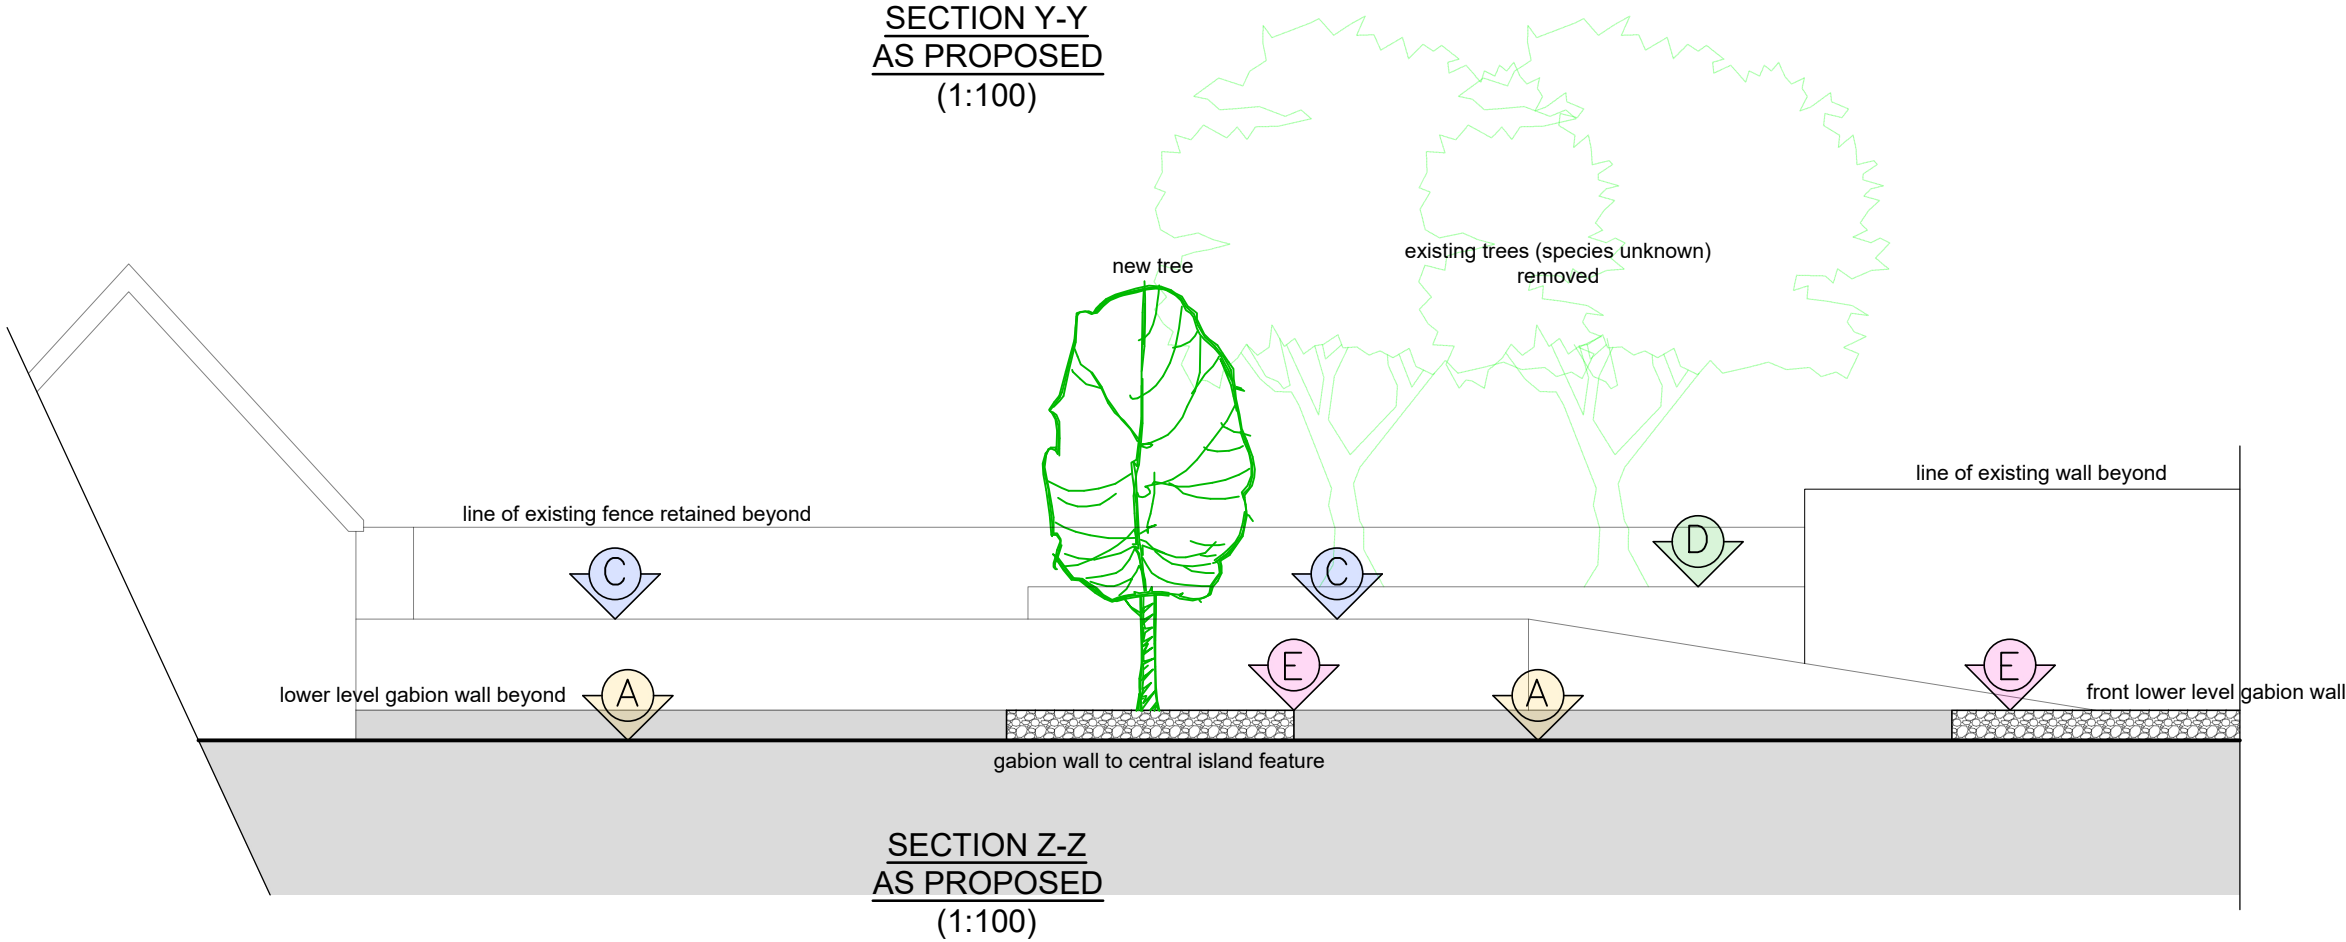

SECTION Z-Z
AS PROPOSED
(1:100)

03/06/26	B	Front garden level colour codes added
26/05/26	A	Section Z-Z and additional information added
Date	No	Revision
Penfold Project Services Epmarket, Wrotham Road, Meopham, Kent, DA13 0JH Telephone: 01474 816690 e-mail: apenfold448@btinternet.com		
Job Title:	48 PARROCK STREET GRAVESEND KENT DA12 1QH	
Dwg Title:	FRONT GARDEN SECTIONS AS PROPOSED	
Scale:	1:100 @ A2	
Dwg No.:	108B	
Date:	May 2026	