


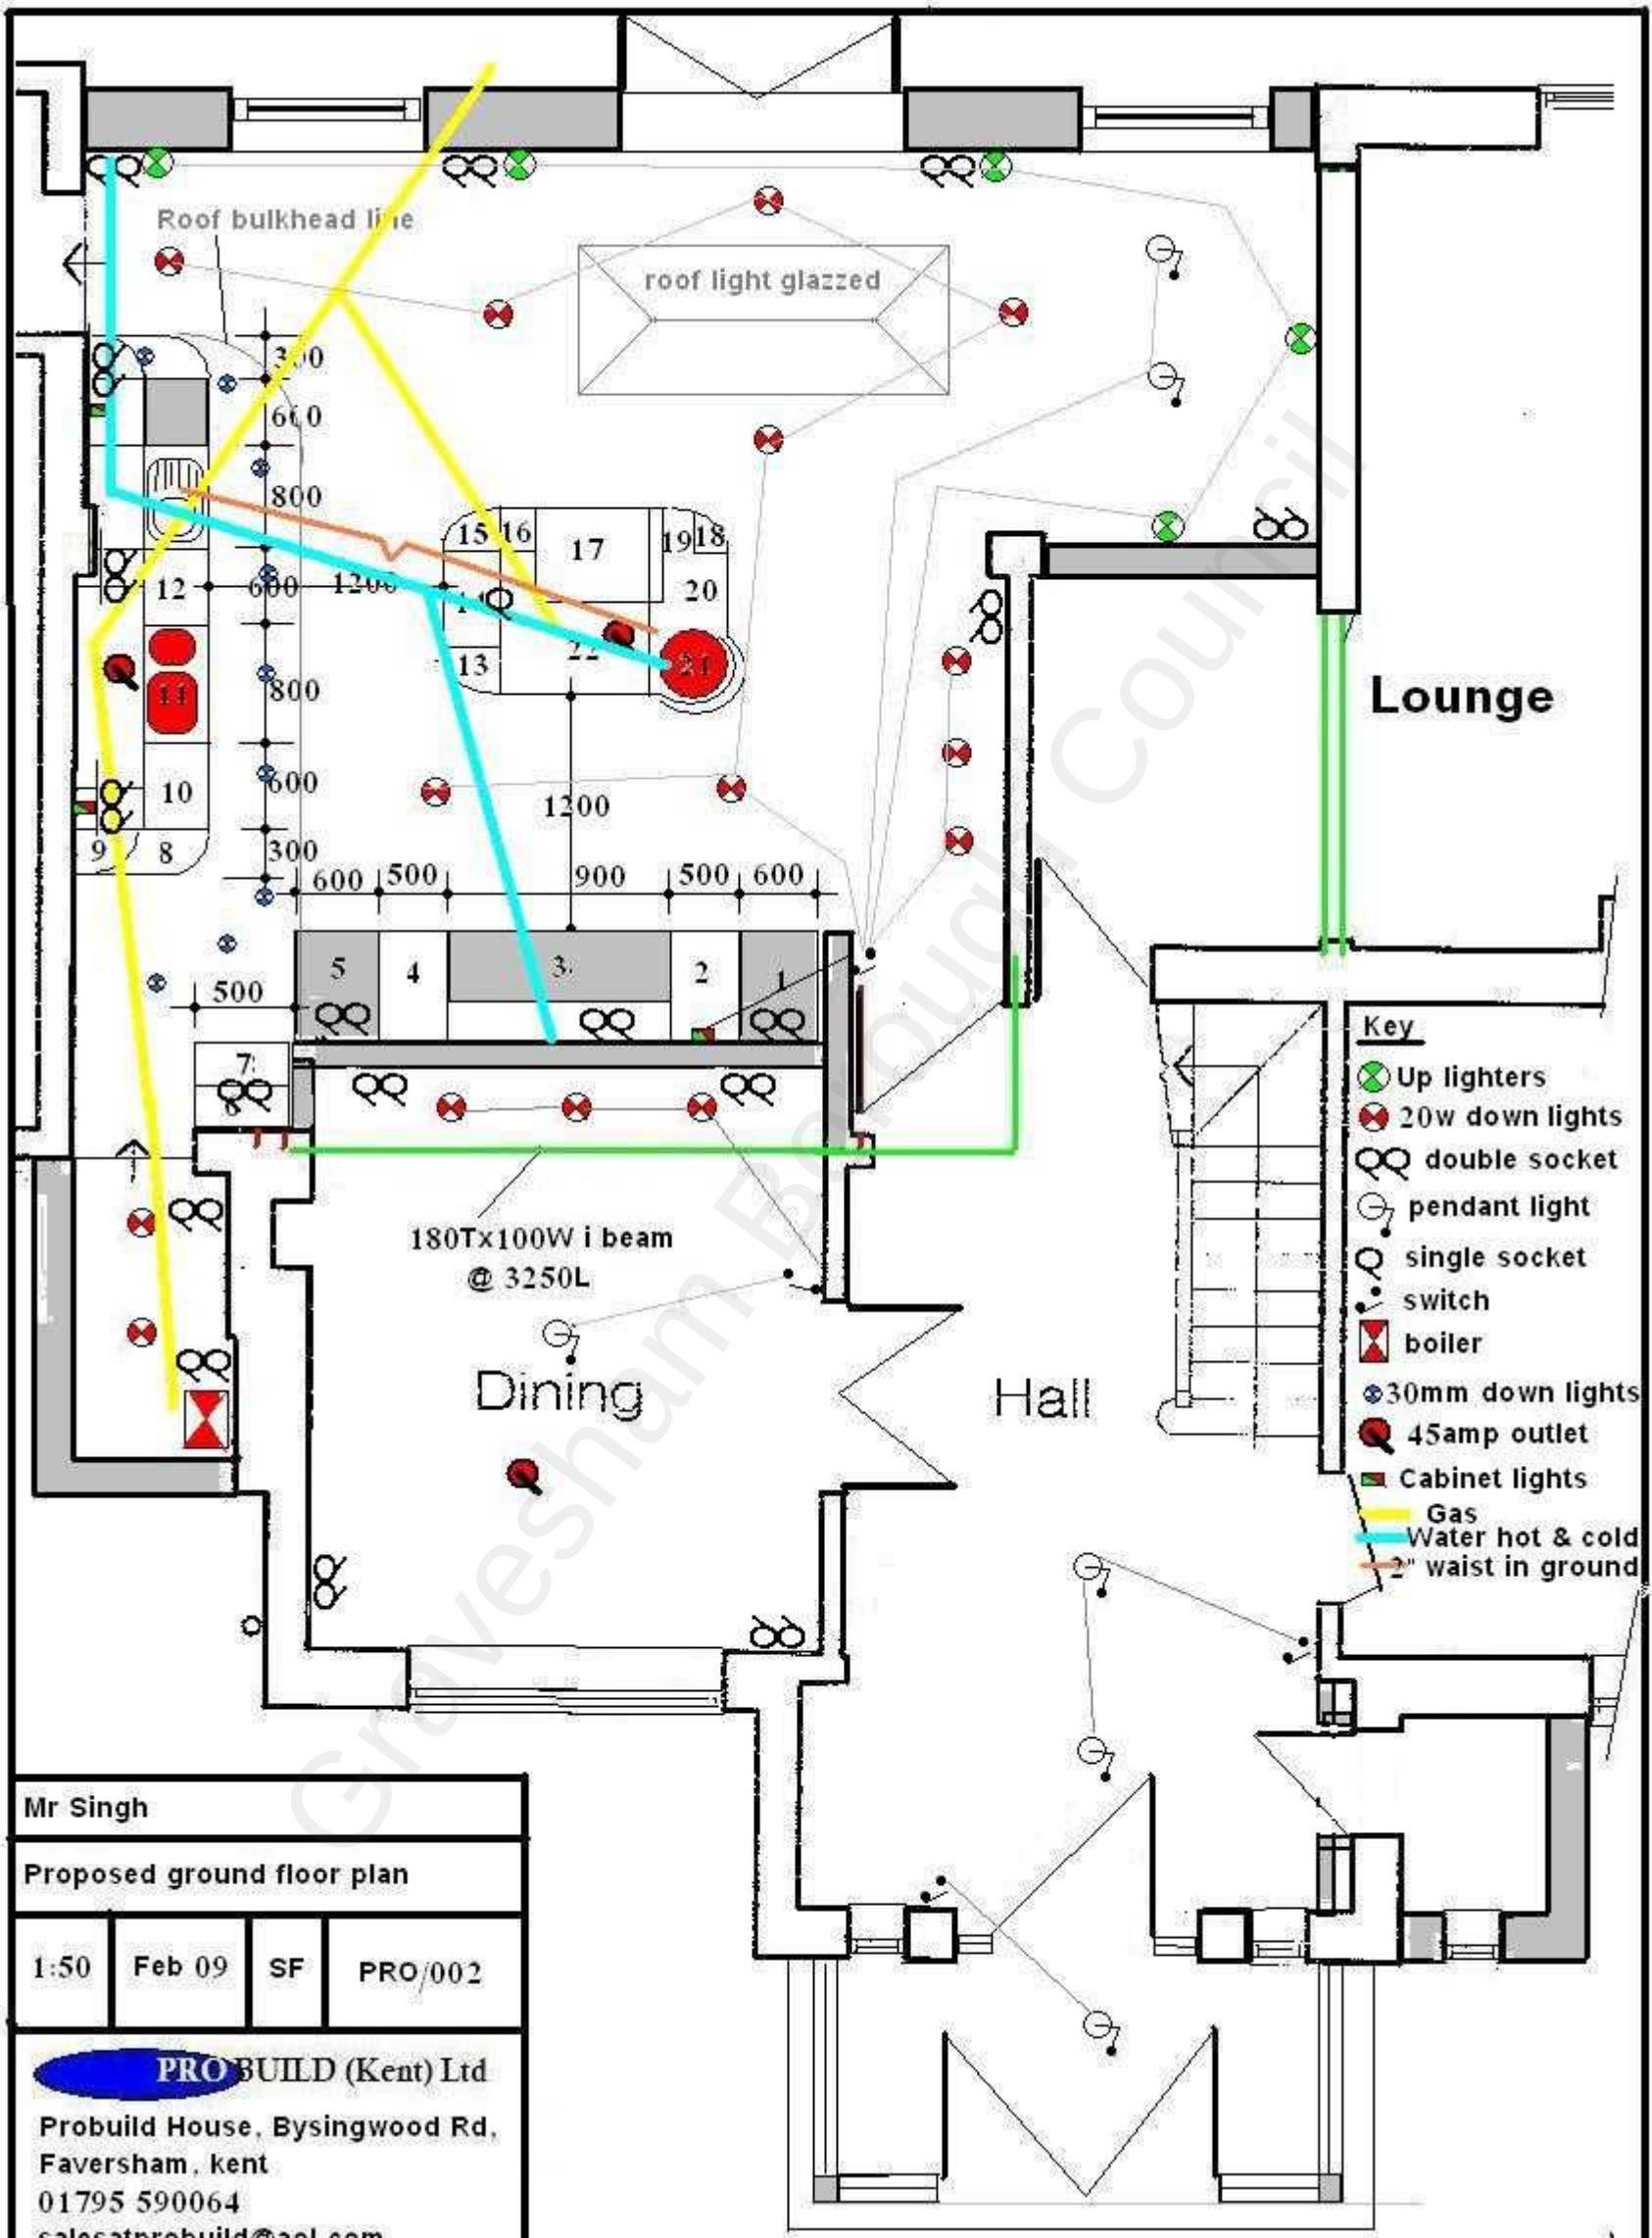

Mr Singh

Proposed ground floor plan

1:50

Feb 09

SF

PRO/002

PRO BUILD (Kent) Ltd

Probuild House, Bysingwood Rd, Faversham, Kent

01795 590064

salesatprobuild@aol.com