
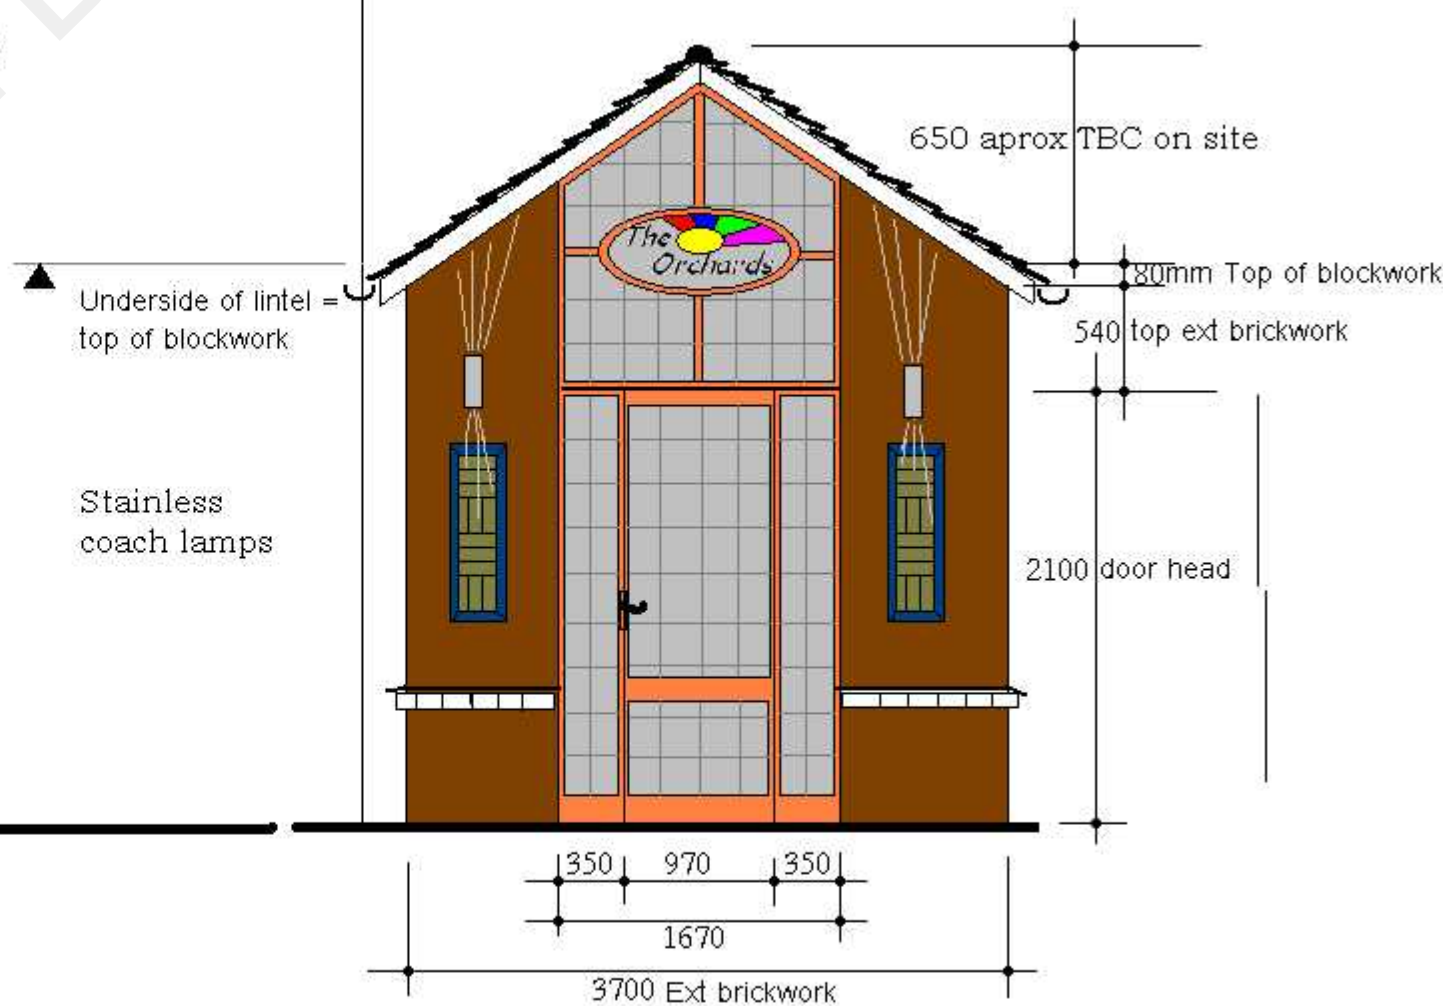
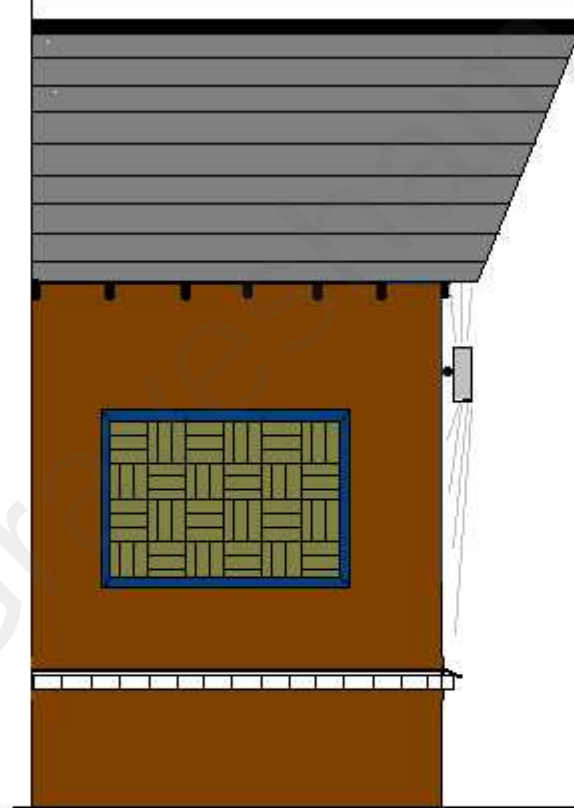


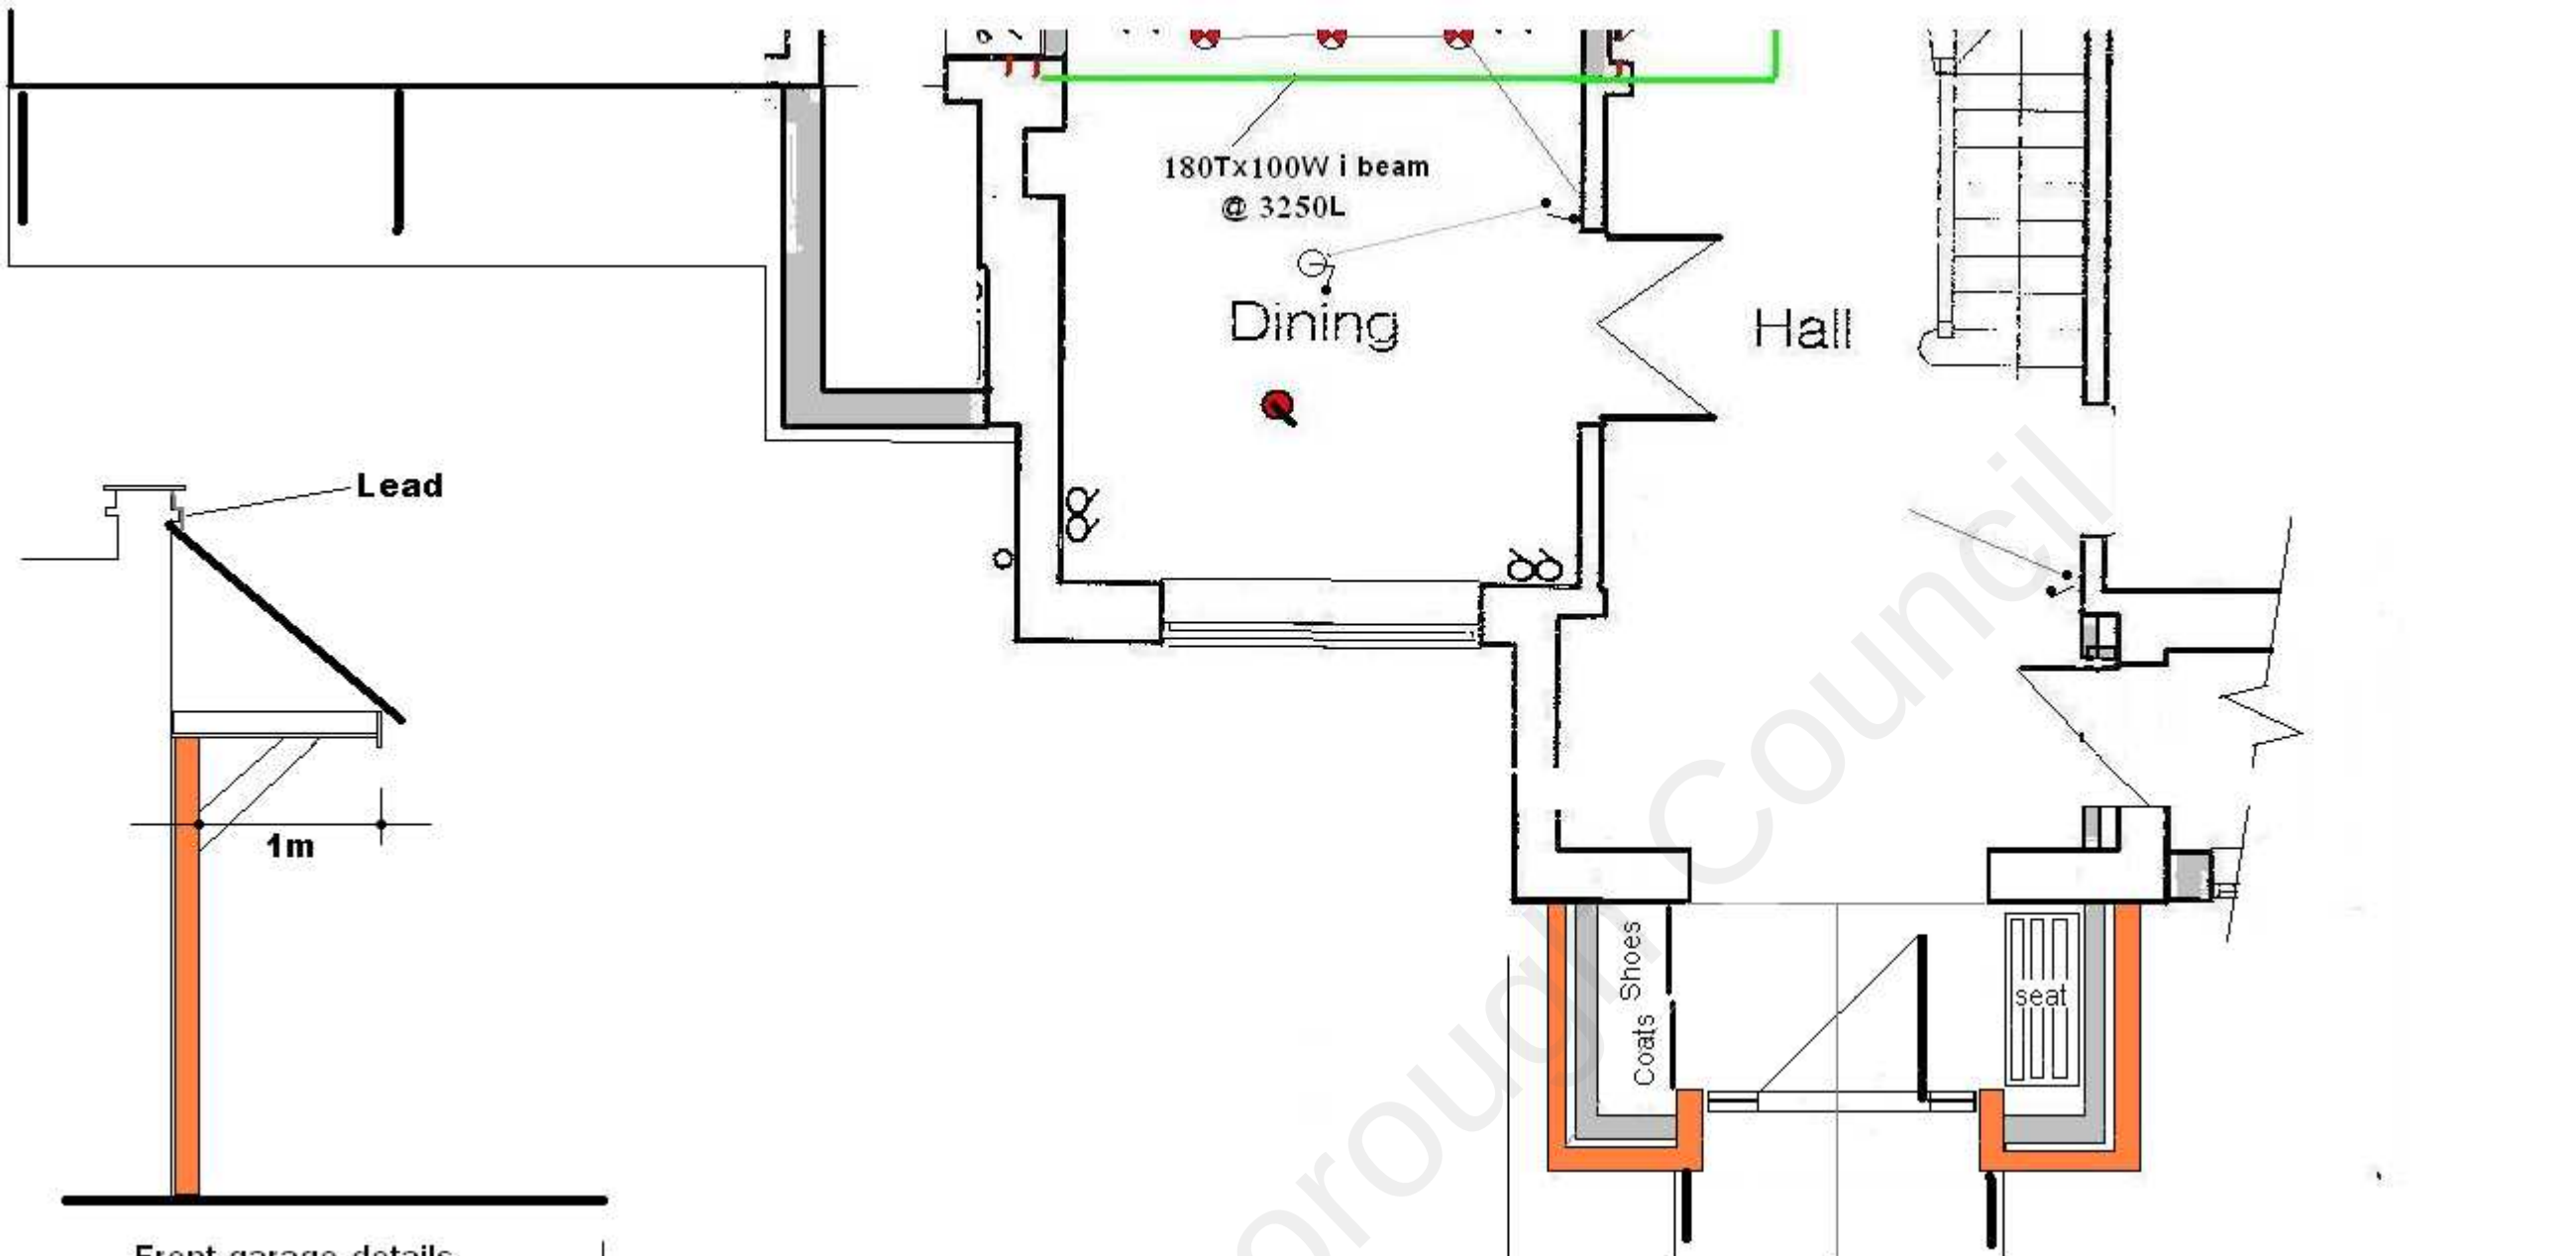

Mr Singh

Proposed porch Rev A

1:50 April 09 SF PRO/003

PRO BUILD (Kent) Ltd

Probuild House, Bysingwood Rd,
Faversham, Kent

01795 590064

salesatprobuild@aol.com