




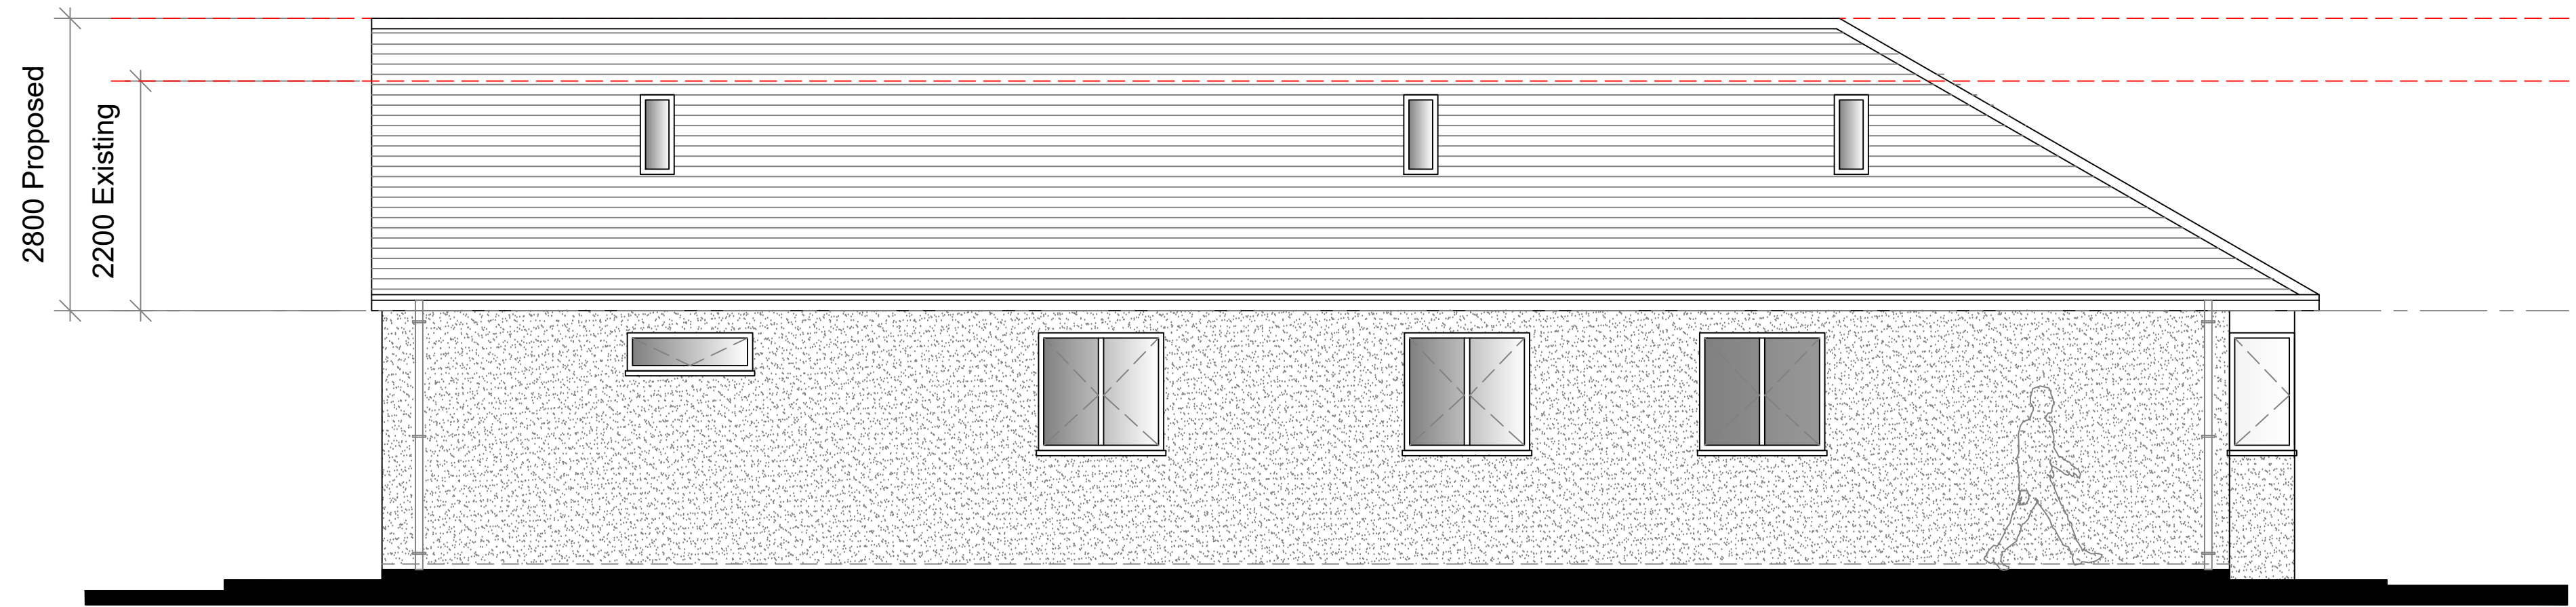


Proposed Side 1

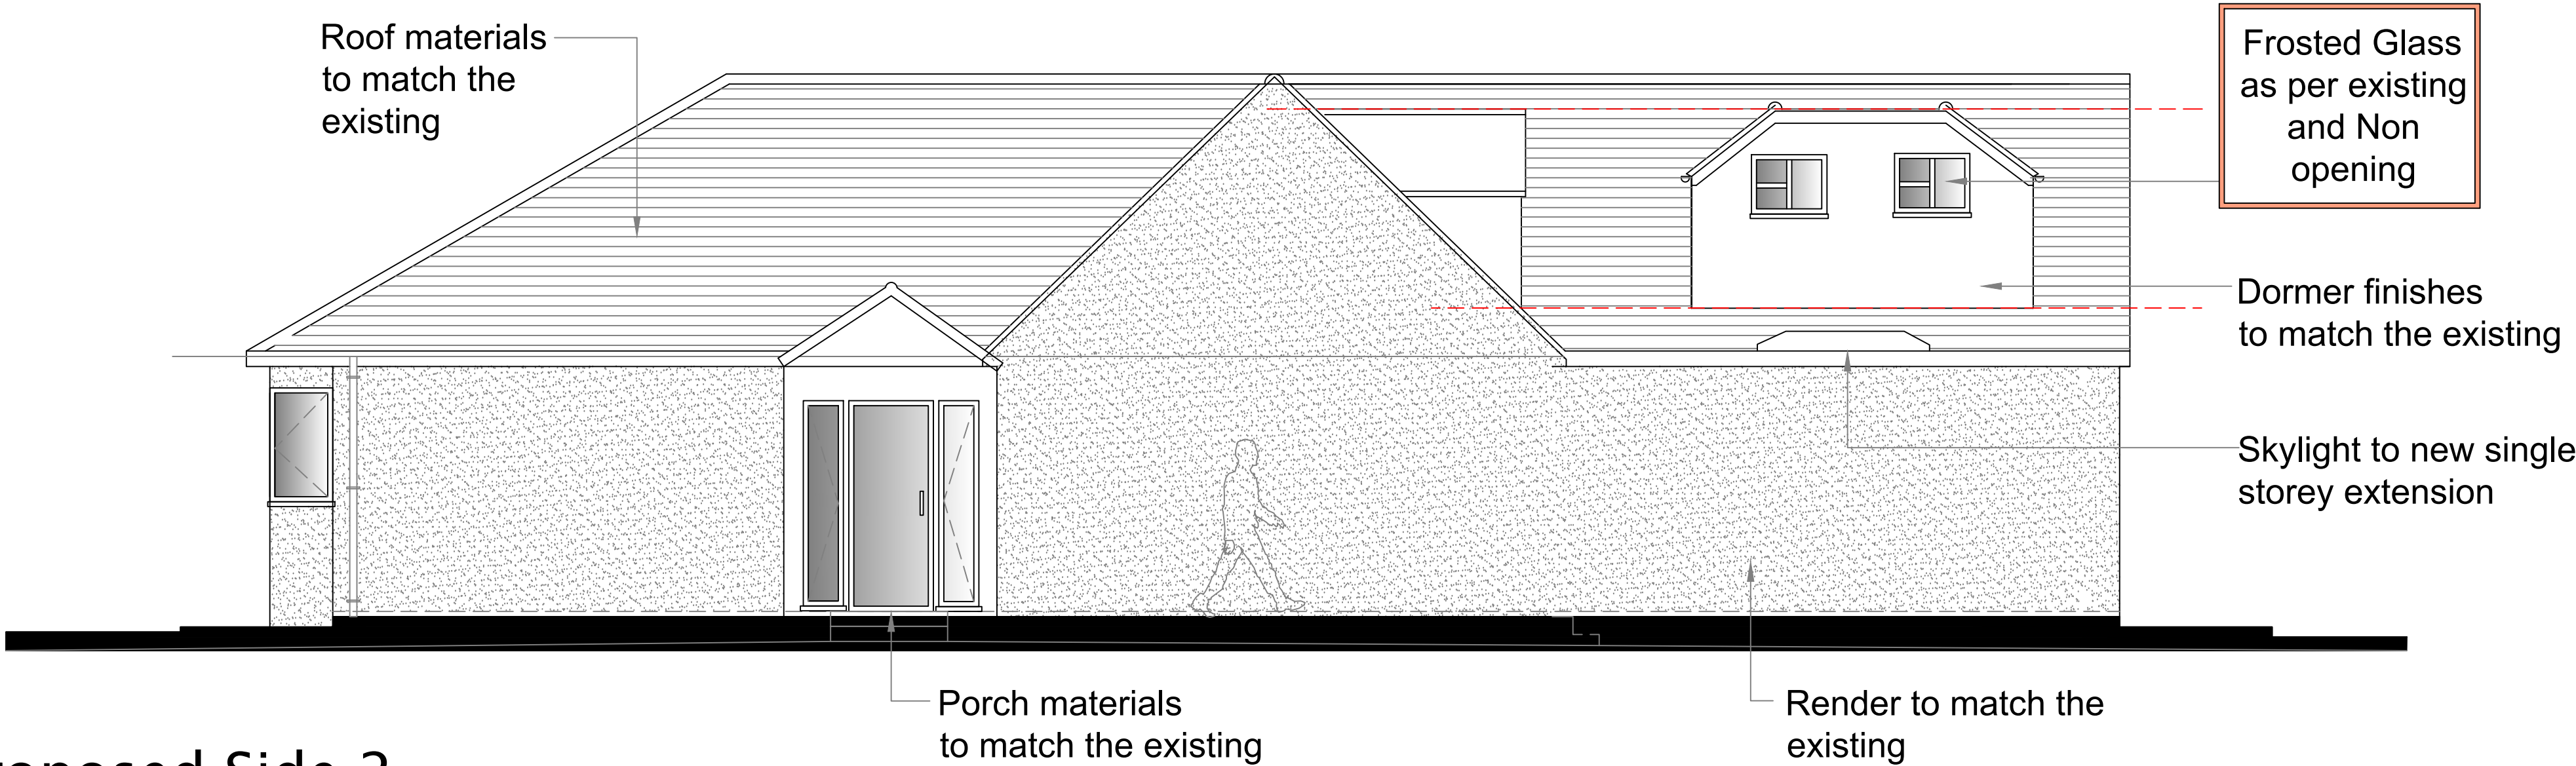


Proposed Side 2

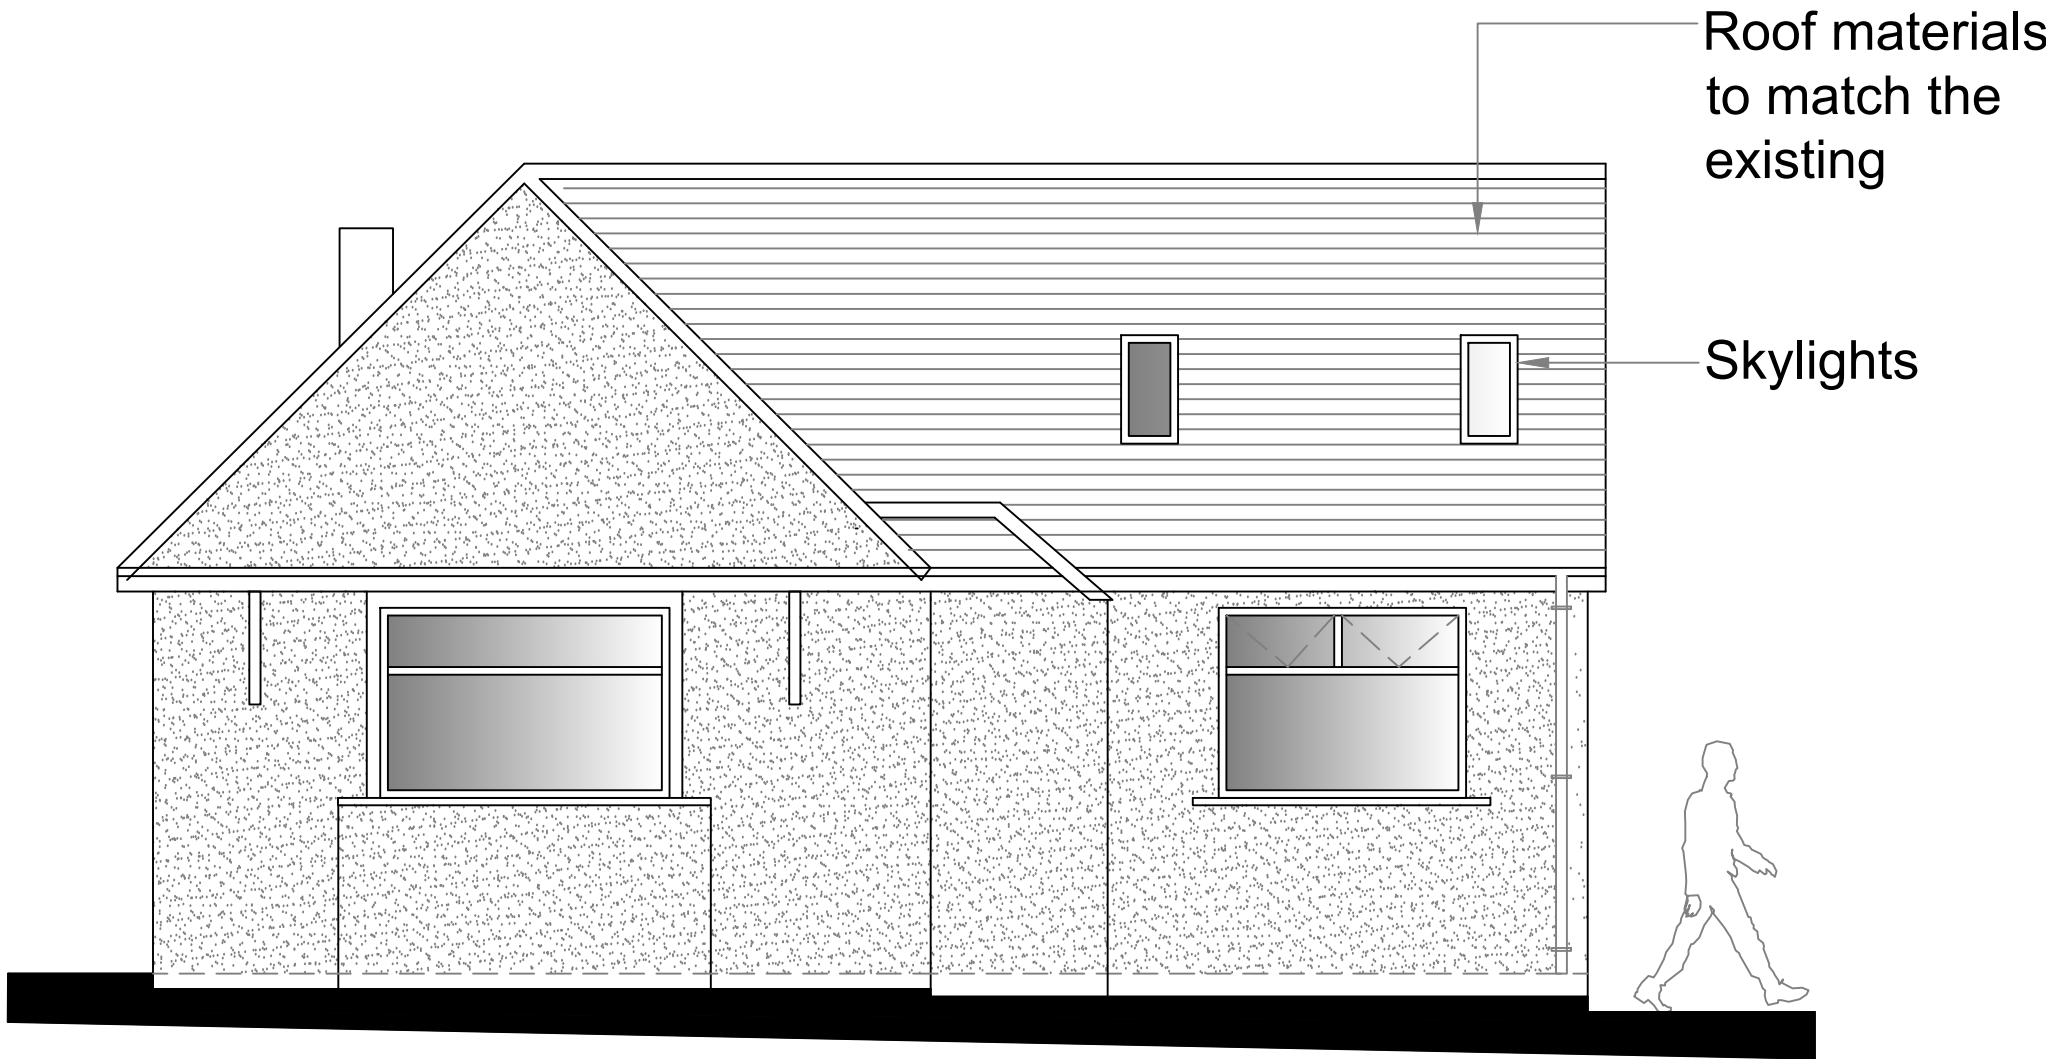

Proposed Front

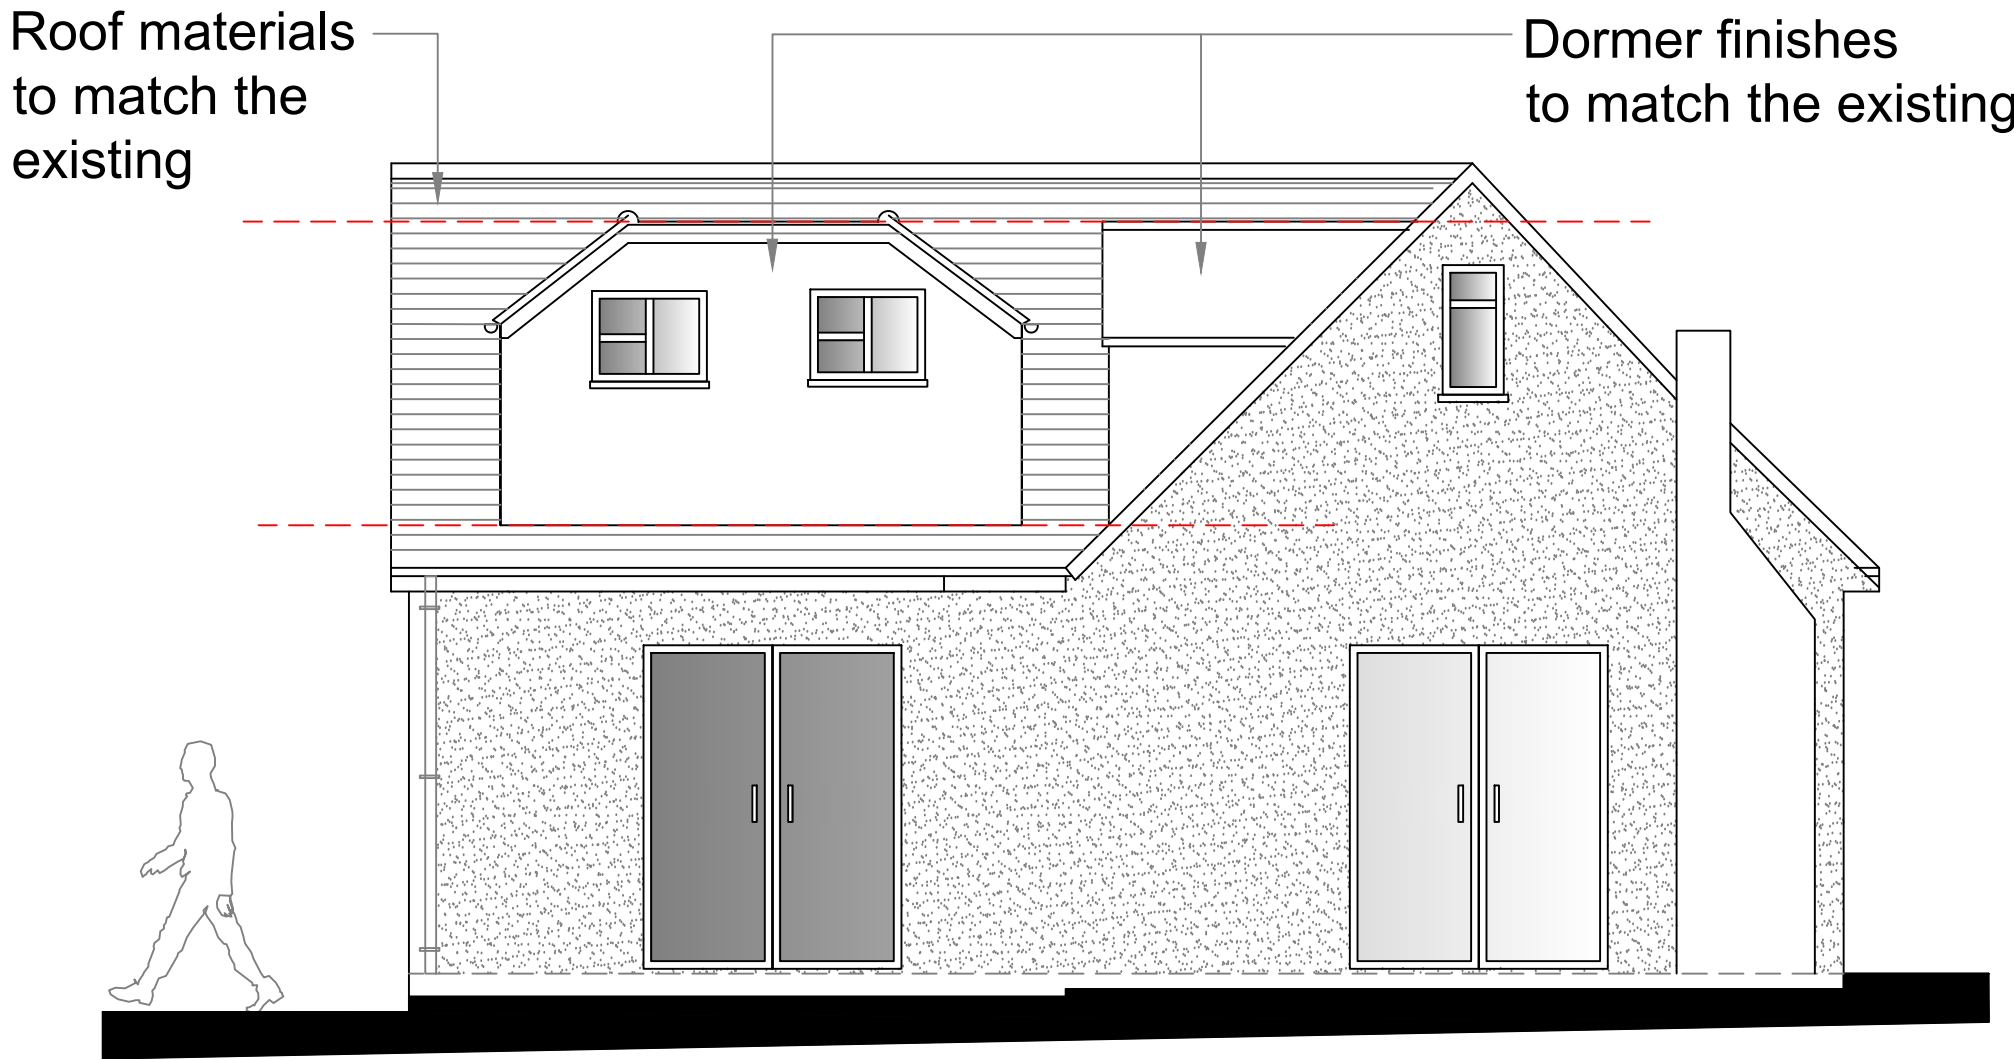

Proposed Rear

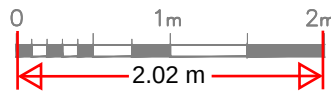

|   |                    |           |  |  |
|---|--------------------|-----------|--|--|
|   |                    |           |  |  |
| P1   | ISSUED TO PLANNING | xx.xx.24  |  |  |
| Rev   |                    | Date      |  |  |
| <b>IMPERIAL STRUCTURAL</b><br>PLANNING LTD<br><br>9A THE PINNACLE<br>160 HIGH ROAD CHADWELL HEATH ROMFORD RM6 6PN<br>07940121222 |                    |           |  |  |
| Job Title<br><b>24 New Road</b><br><b>Meopham DA13 0LS</b>   |                    |           |  |  |
| Drawing Title<br><b>Proposed Elevations</b>   |                    |           |  |  |
| Scale<br>1:50 @ A1   | Date<br>SEPT 25    |           |  |  |
| Job No.<br>51-1000-989   | Draw No.<br>S06    | Rev<br>P1 |  |  |