




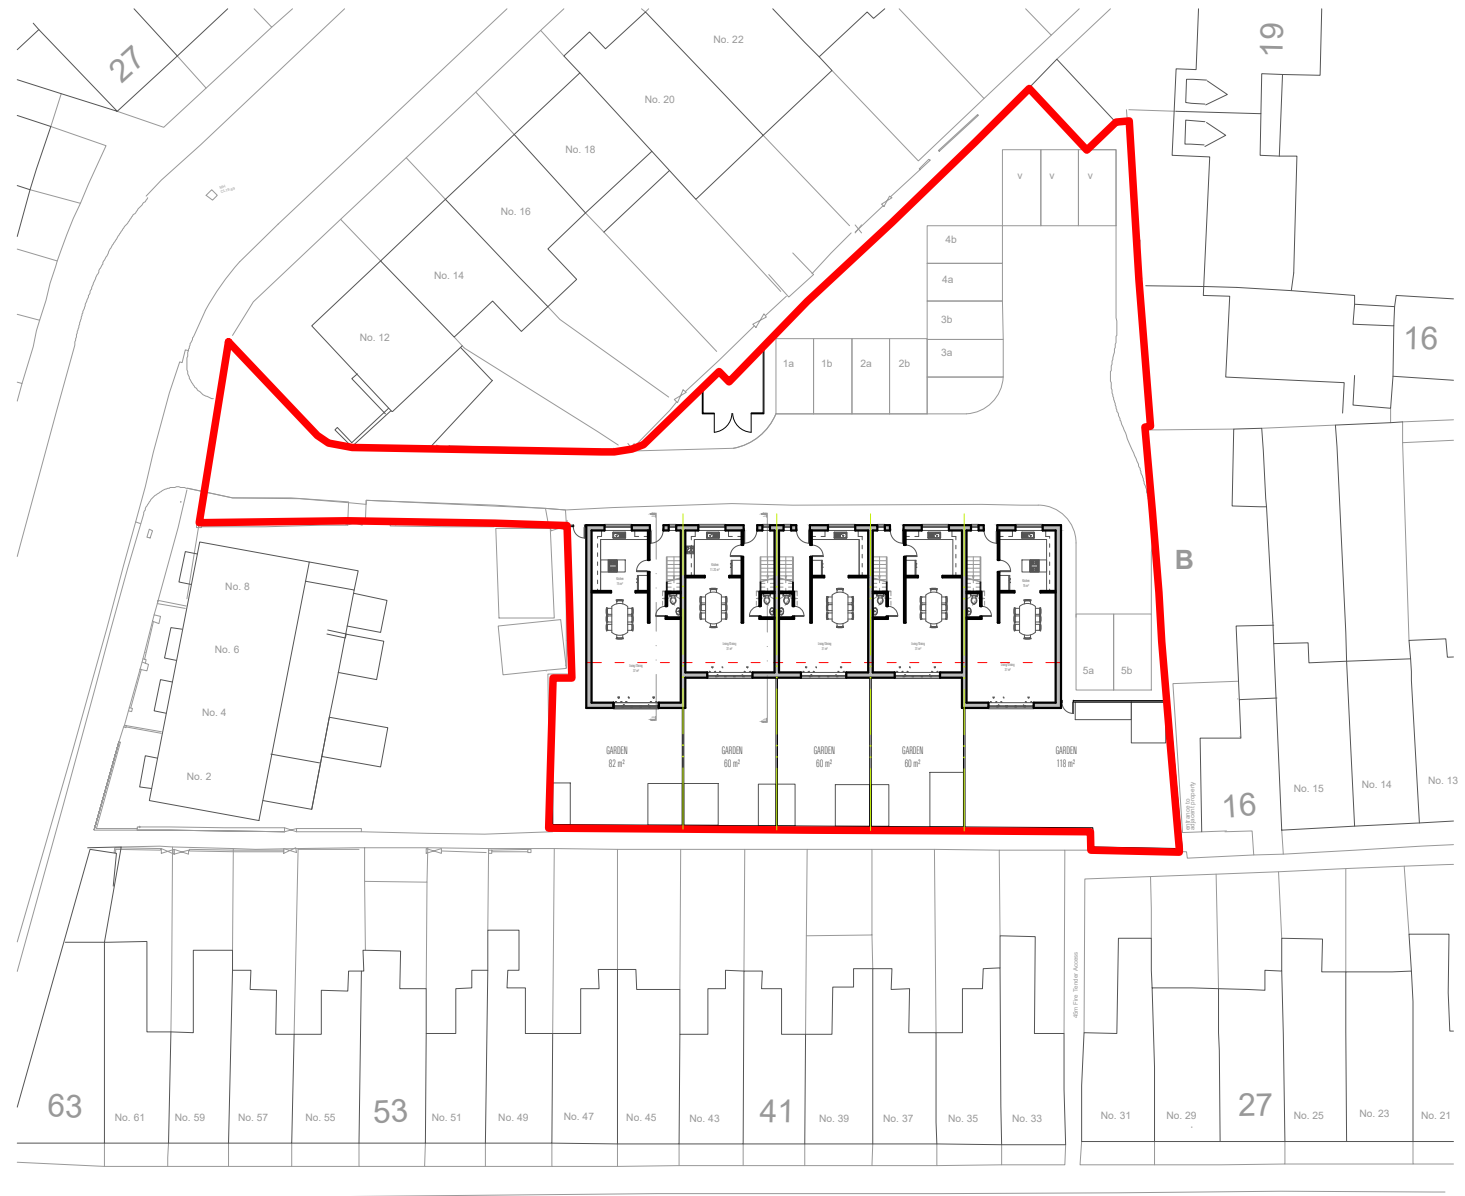

AS APPROVED BLOCK PLAN

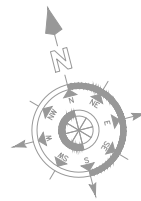

PROPOSED BLOCK PLAN

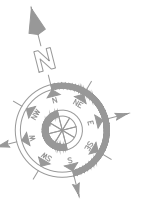

PROJECT : LAND REAR 2-28 CAMPBELL ROAD, GRAVESEND DA11 OJY
DWG TITLE : AS APPROVED AND PROPOSED BLOCK PLANS


STATE
PLANNING

DATE ISSUED
24/06/2024

DRAWN BY
KAMIL OZCAN

REFERENCE No
20240624-PL01

SCALE
A3 1:500

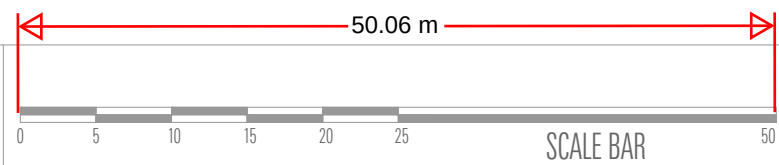

NOTES:THE CONTRACTORS ARE TO CHECK ALL DIMENSIONS, DRAIN RUNS AND GENERAL CONDITIONS ON SITE BEFORE WORKS COMMENCE, AND INFORM BESA ARCHITECTURAL DESIGN LTD IMMEDIATELY UPON DISCOVERY OF ANY ERRORS, OMISSIONS OR DISCREPANCIES.ALL WORKS ARE TO BE CARRIED OUT IN ACCORDANCE WITH CURRENT BUILDING REGULATIONS, BRITISH STANDARDS, CODE OF PRACTICE AND LOCAL AUTHORITY REQUIREMENTS. DO NOT SCALE FROM THIS DRAWING WITHOUT FIRST OBTAINING WRITTEN AUTHORIZATION FROM BESA ARCHITECTURAL DESIGN LTD
DO NOT SCALE FROM THIS DRAWING. THIS DRAWING IS COPYRIGHT.