


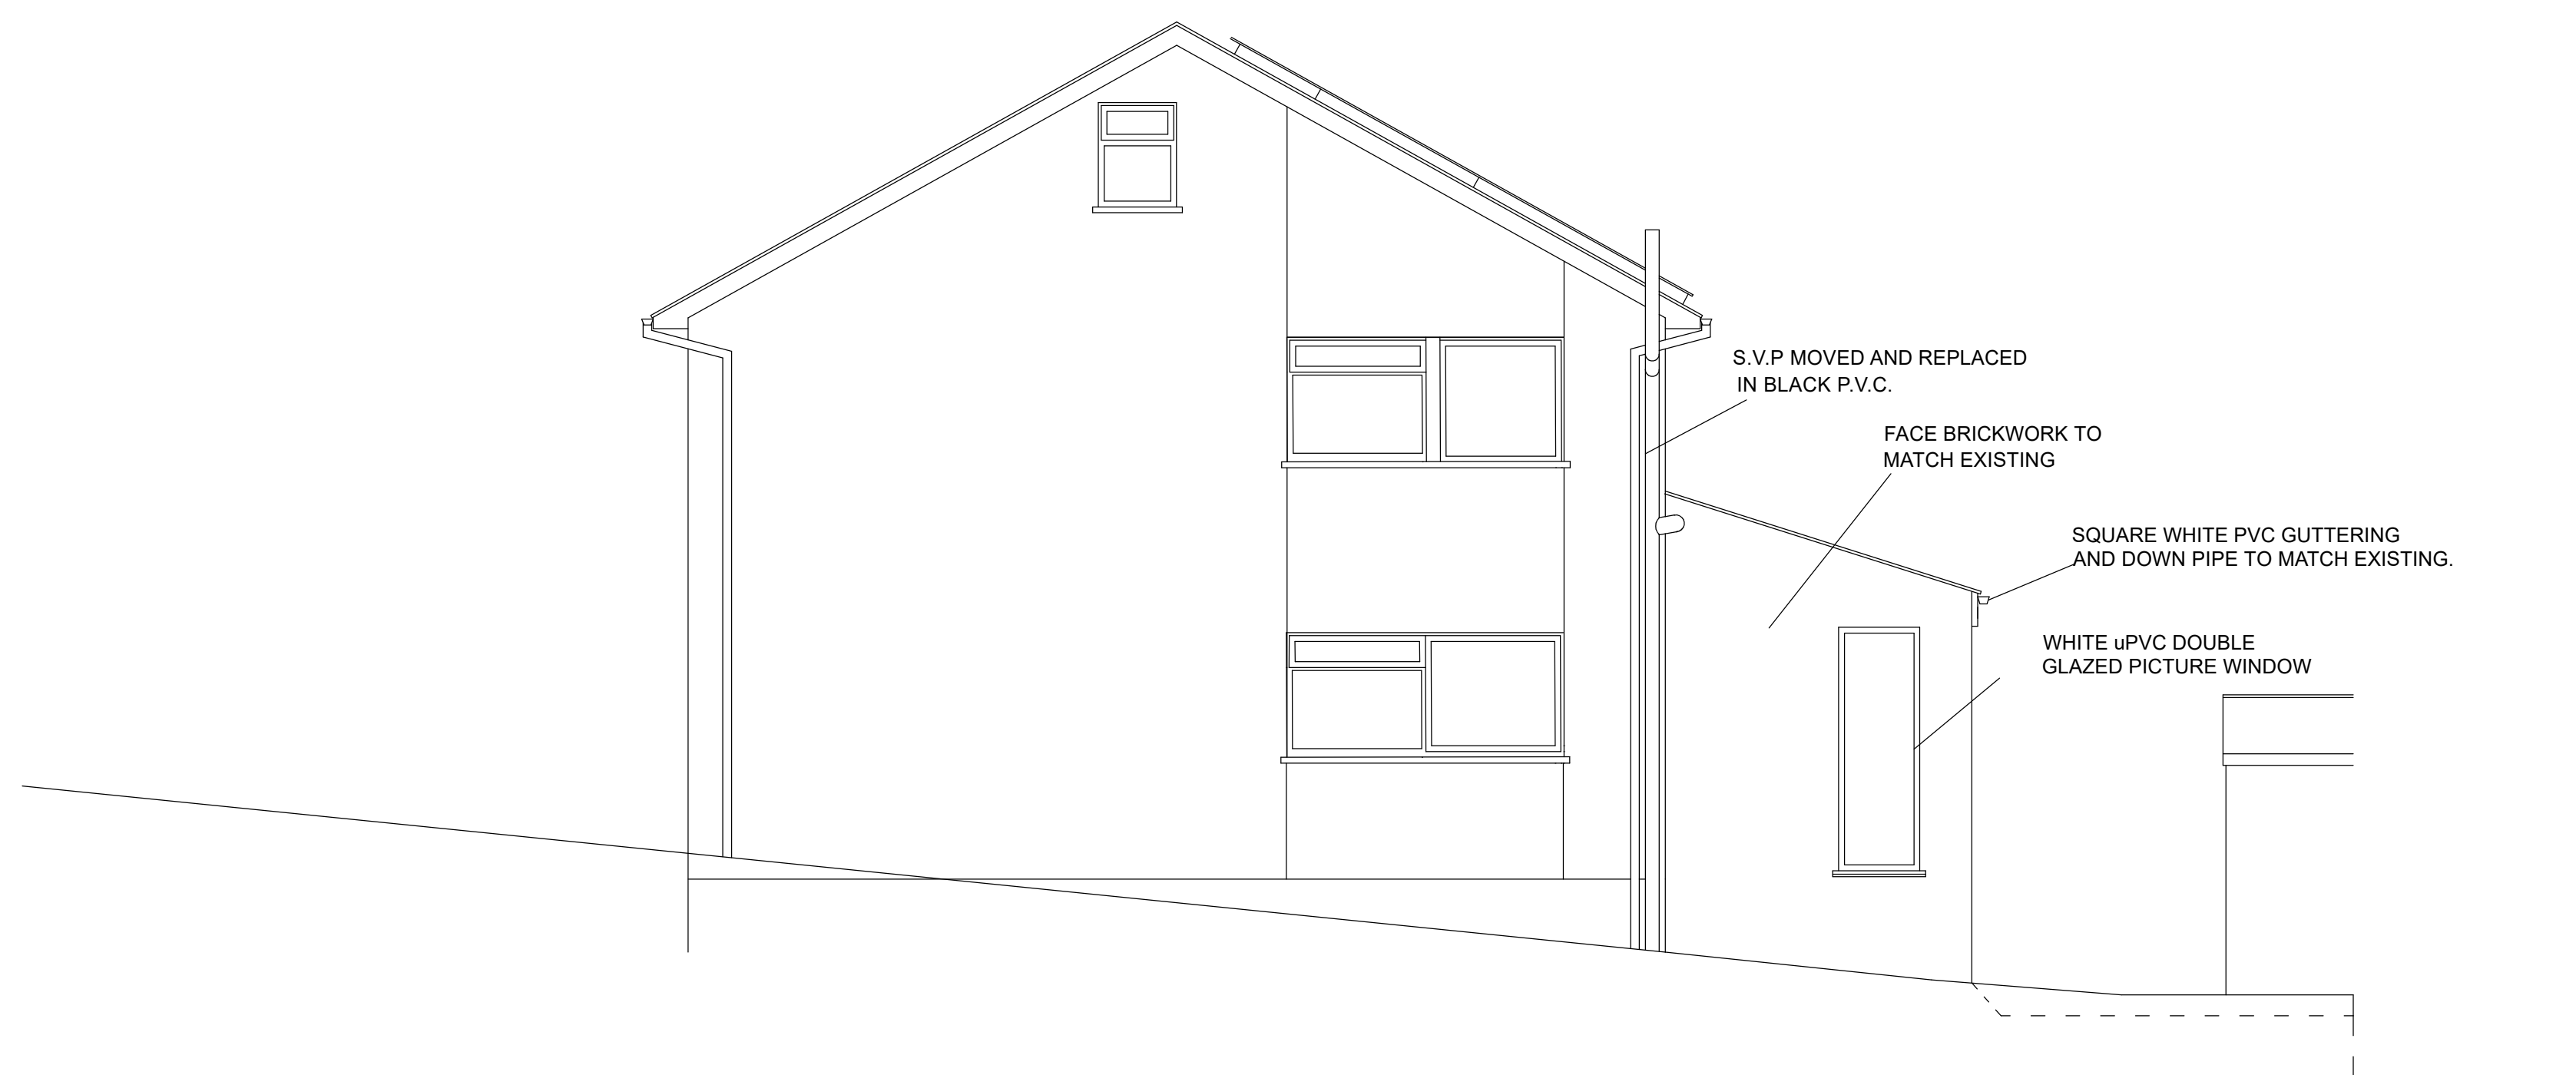


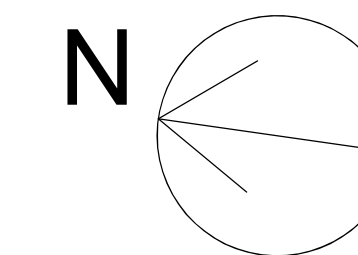


PROPOSED SIDE ELEVATION (No. 25)

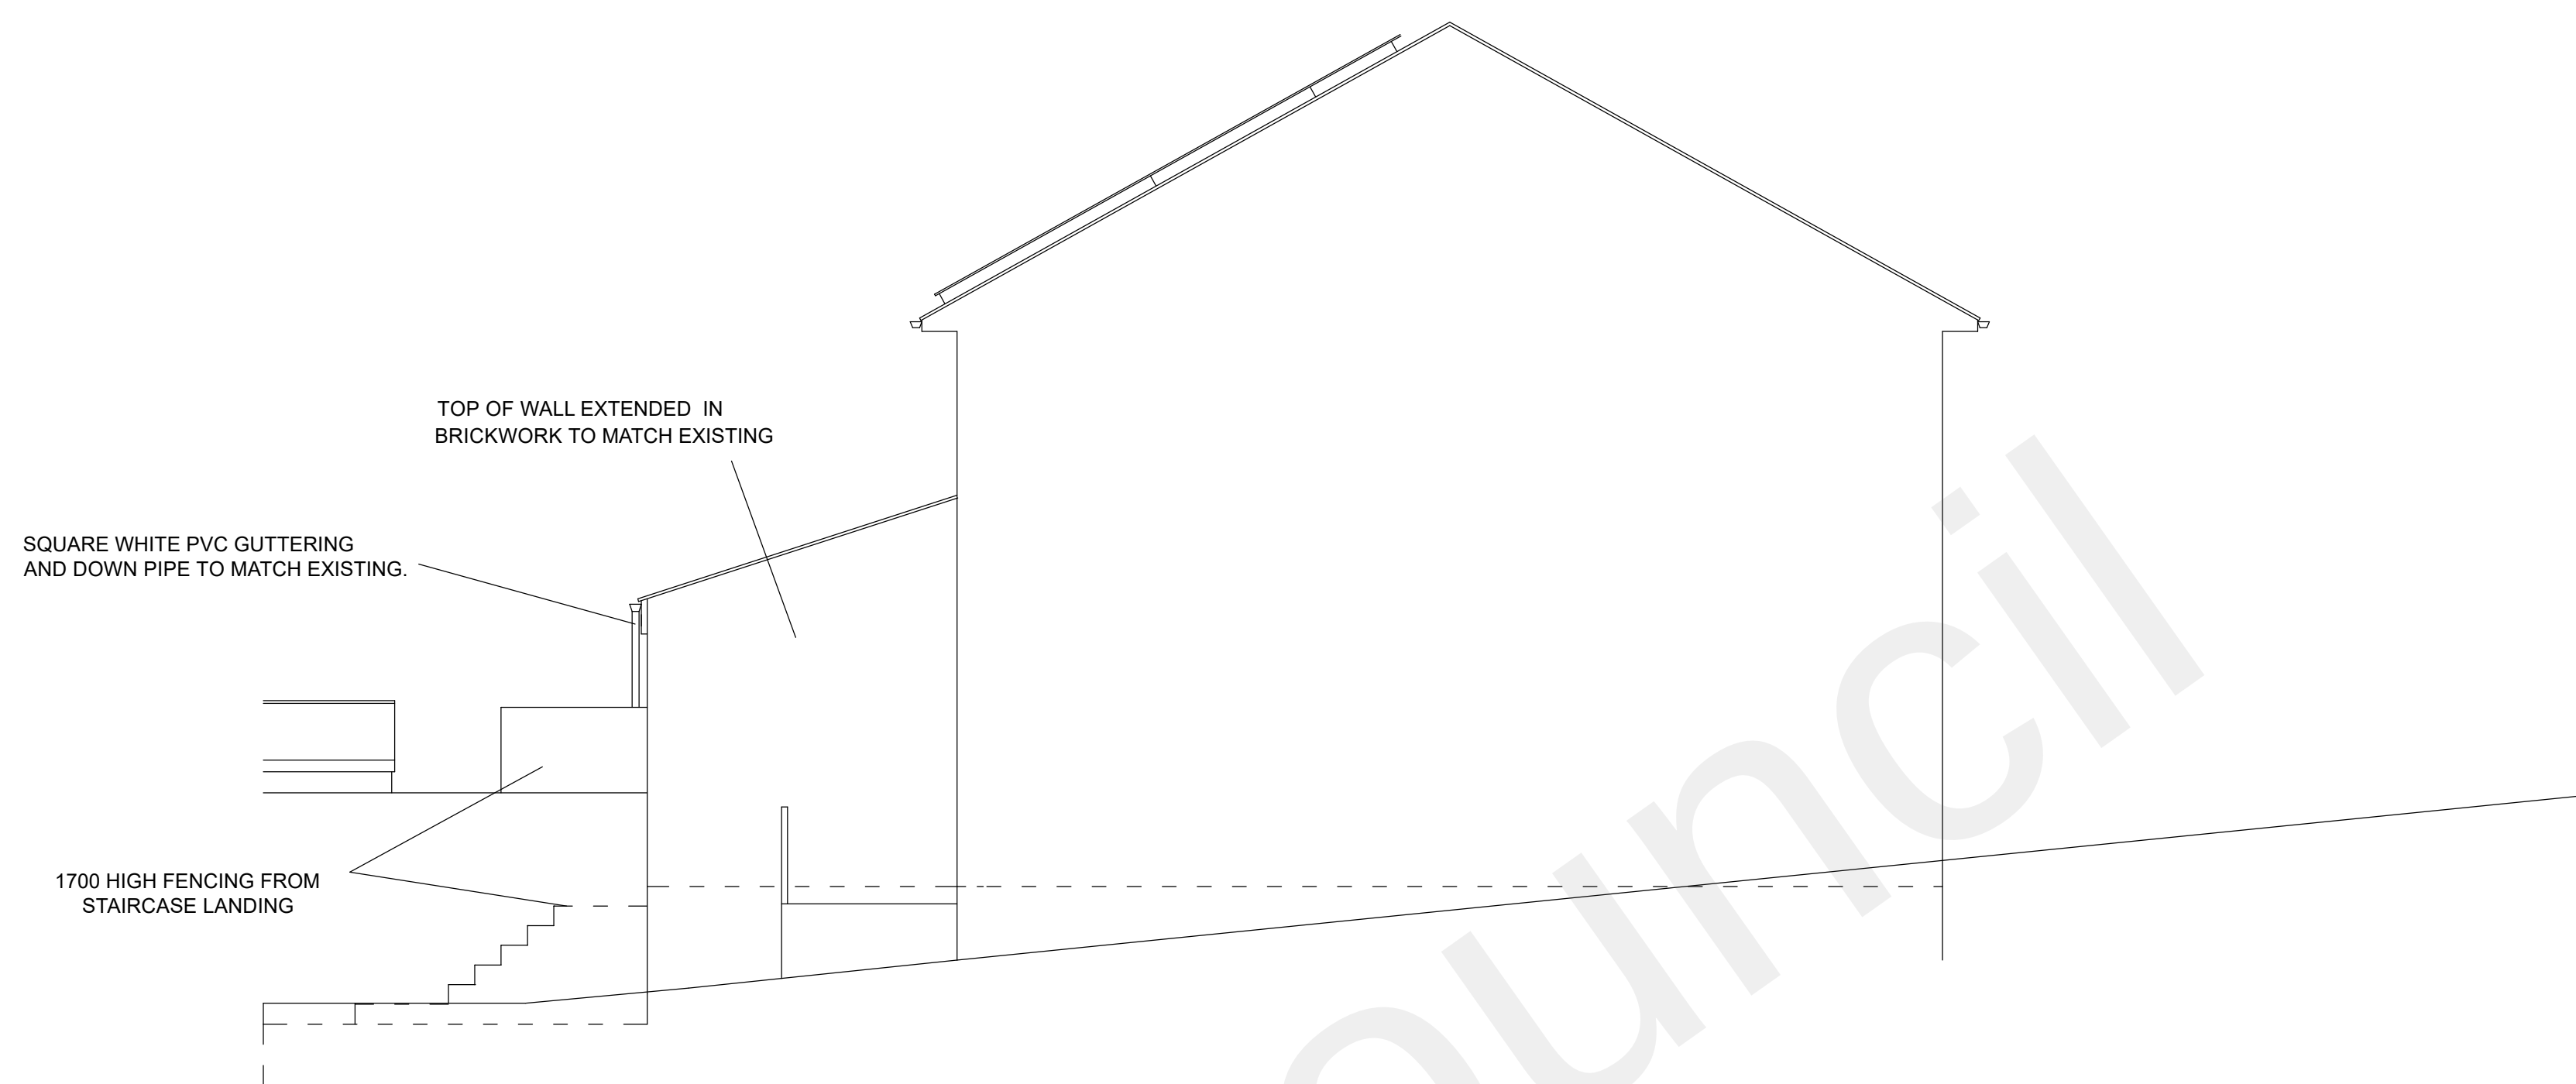

PROPOSED SIDE ELEVATION (No. 21)

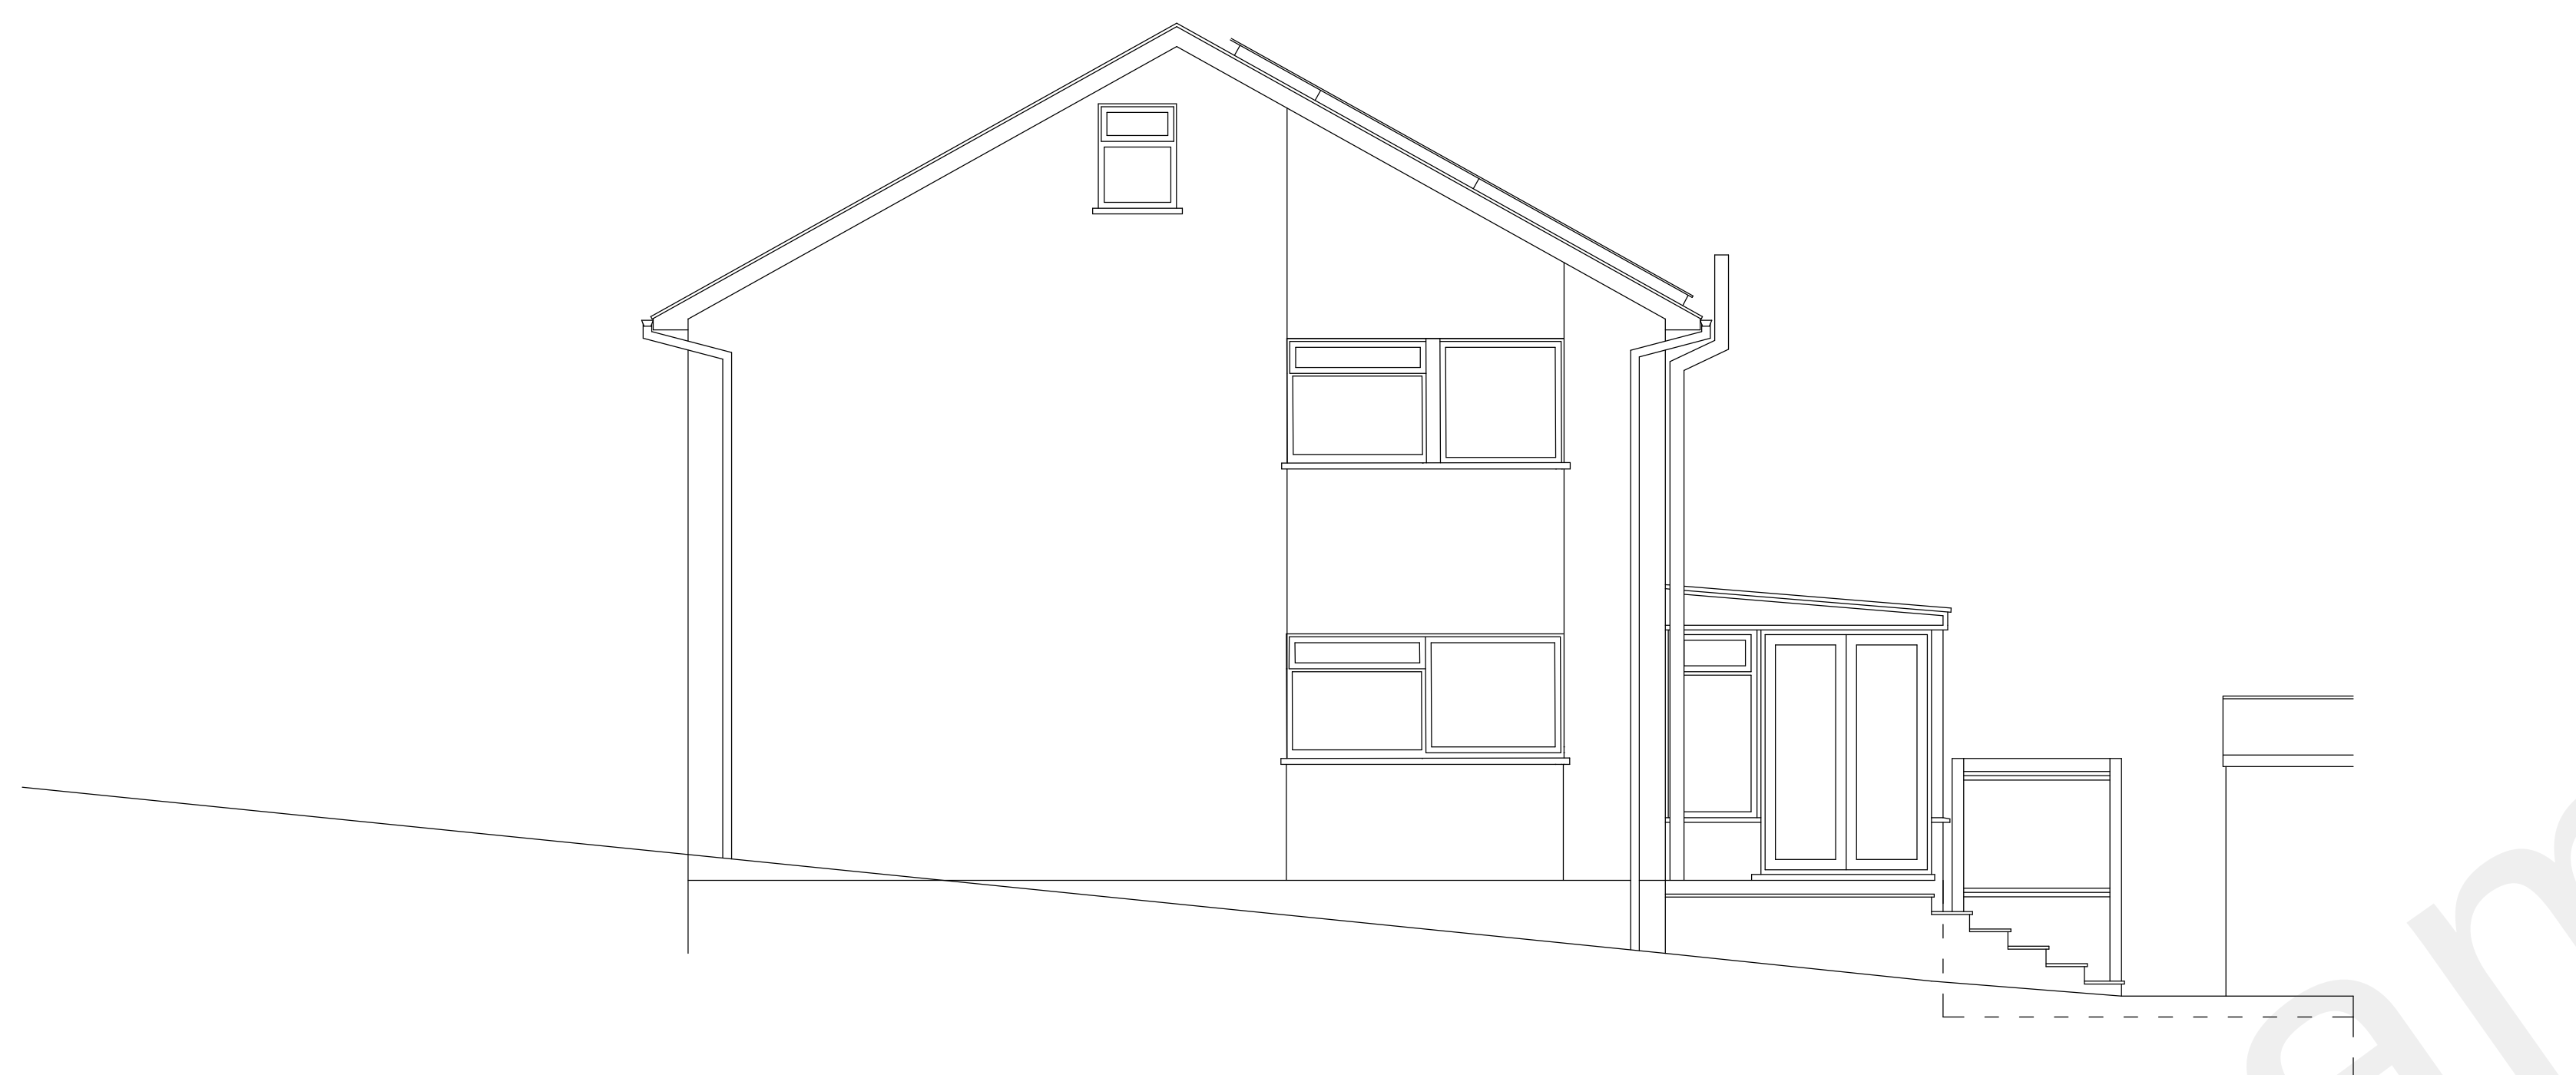

EXISTING SIDE ELEVATION (No. 25)

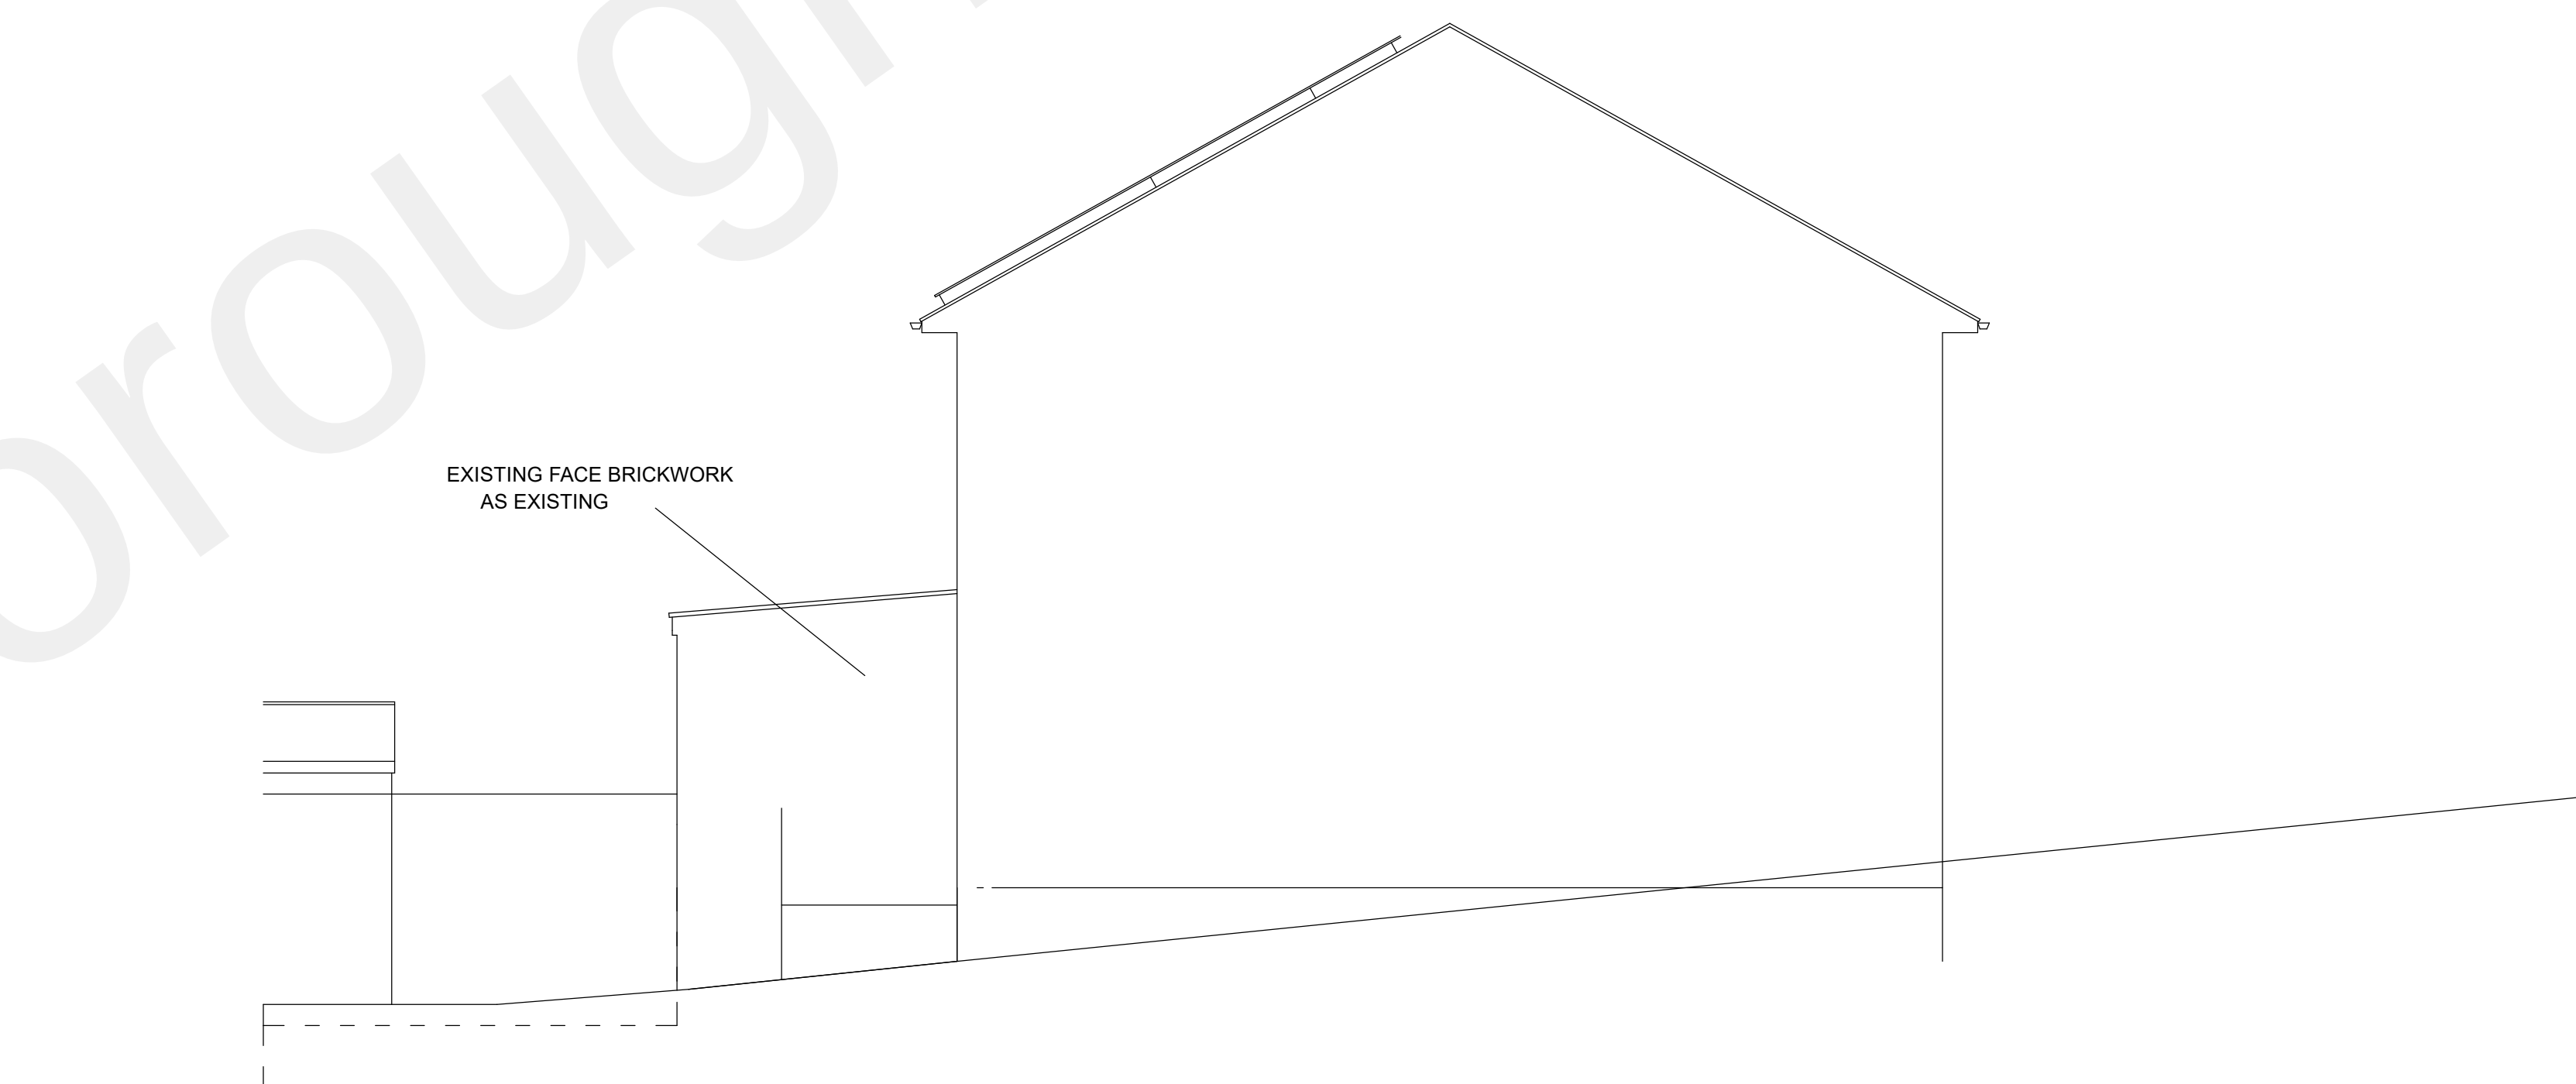

EXISTING SIDE ELEVATION (No. 21)

PROPOSED PARTIAL DEMOLITION OF THE
EXISTING CONSERVATORY AND ERECTION
OF NEW CONSERVATORY
AT 23 CASTLEFIELDS
ISTEAD RISE, KENT. DA13 9EJ

GENERAL ARRANGEMENT PLANS
SHOWING EXISTING AND PROPOSED
SIDE ELEVATIONS.

D.R.A. LUMSDEN
D.R.A. LUMSDEN LTD.
BEng(Hons)C.Eng.M.I.StructE.
23 Castlefields
Istead Rise
Kent.
DA13 9EJ