




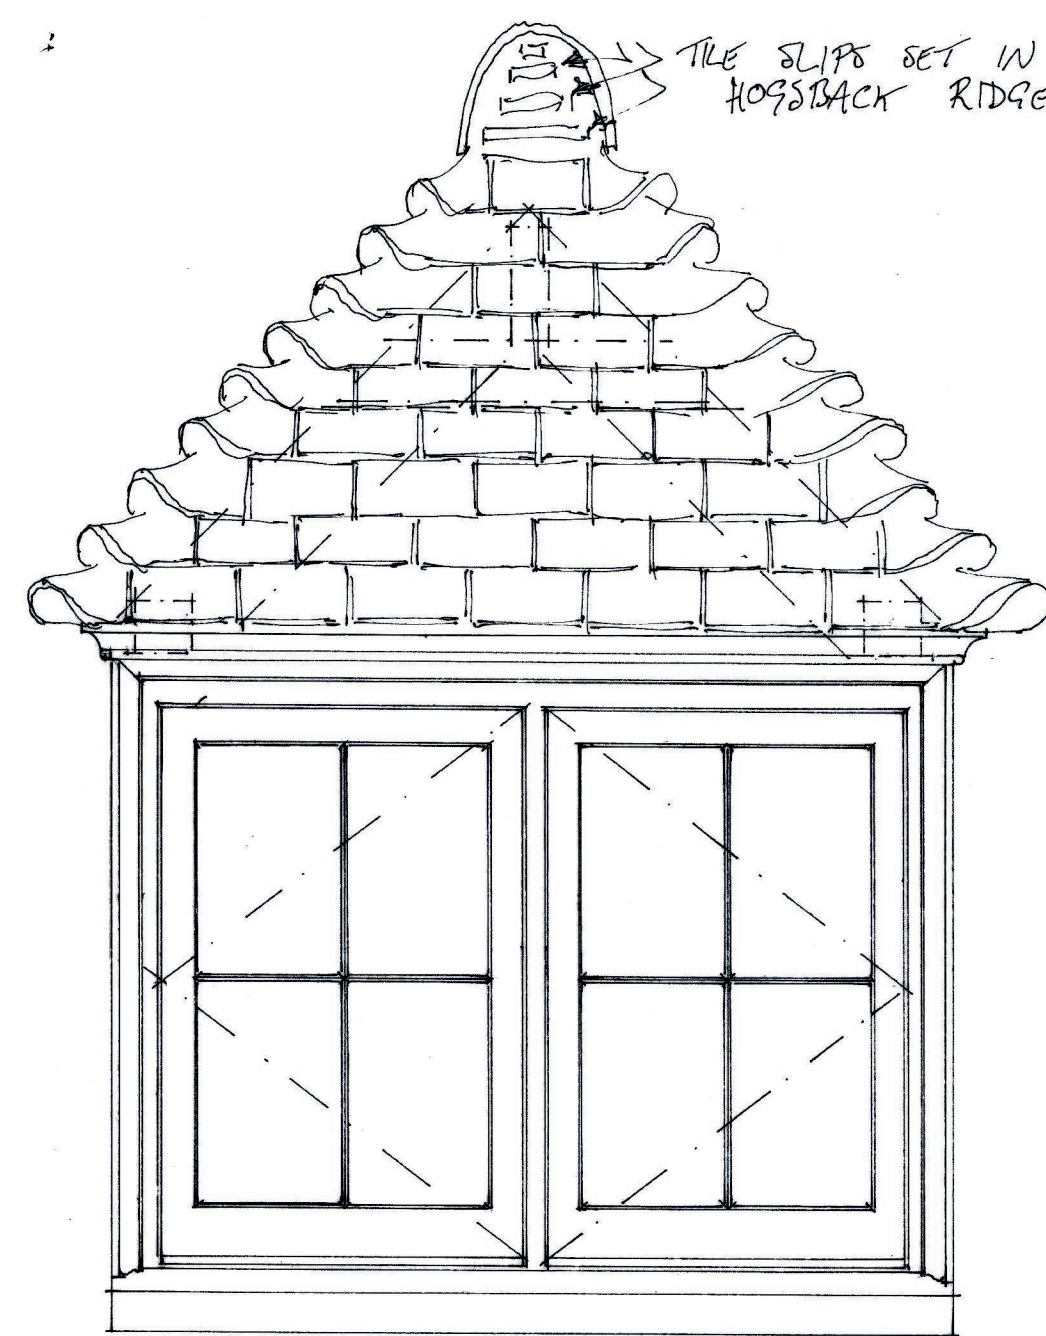


1:10 Elevation

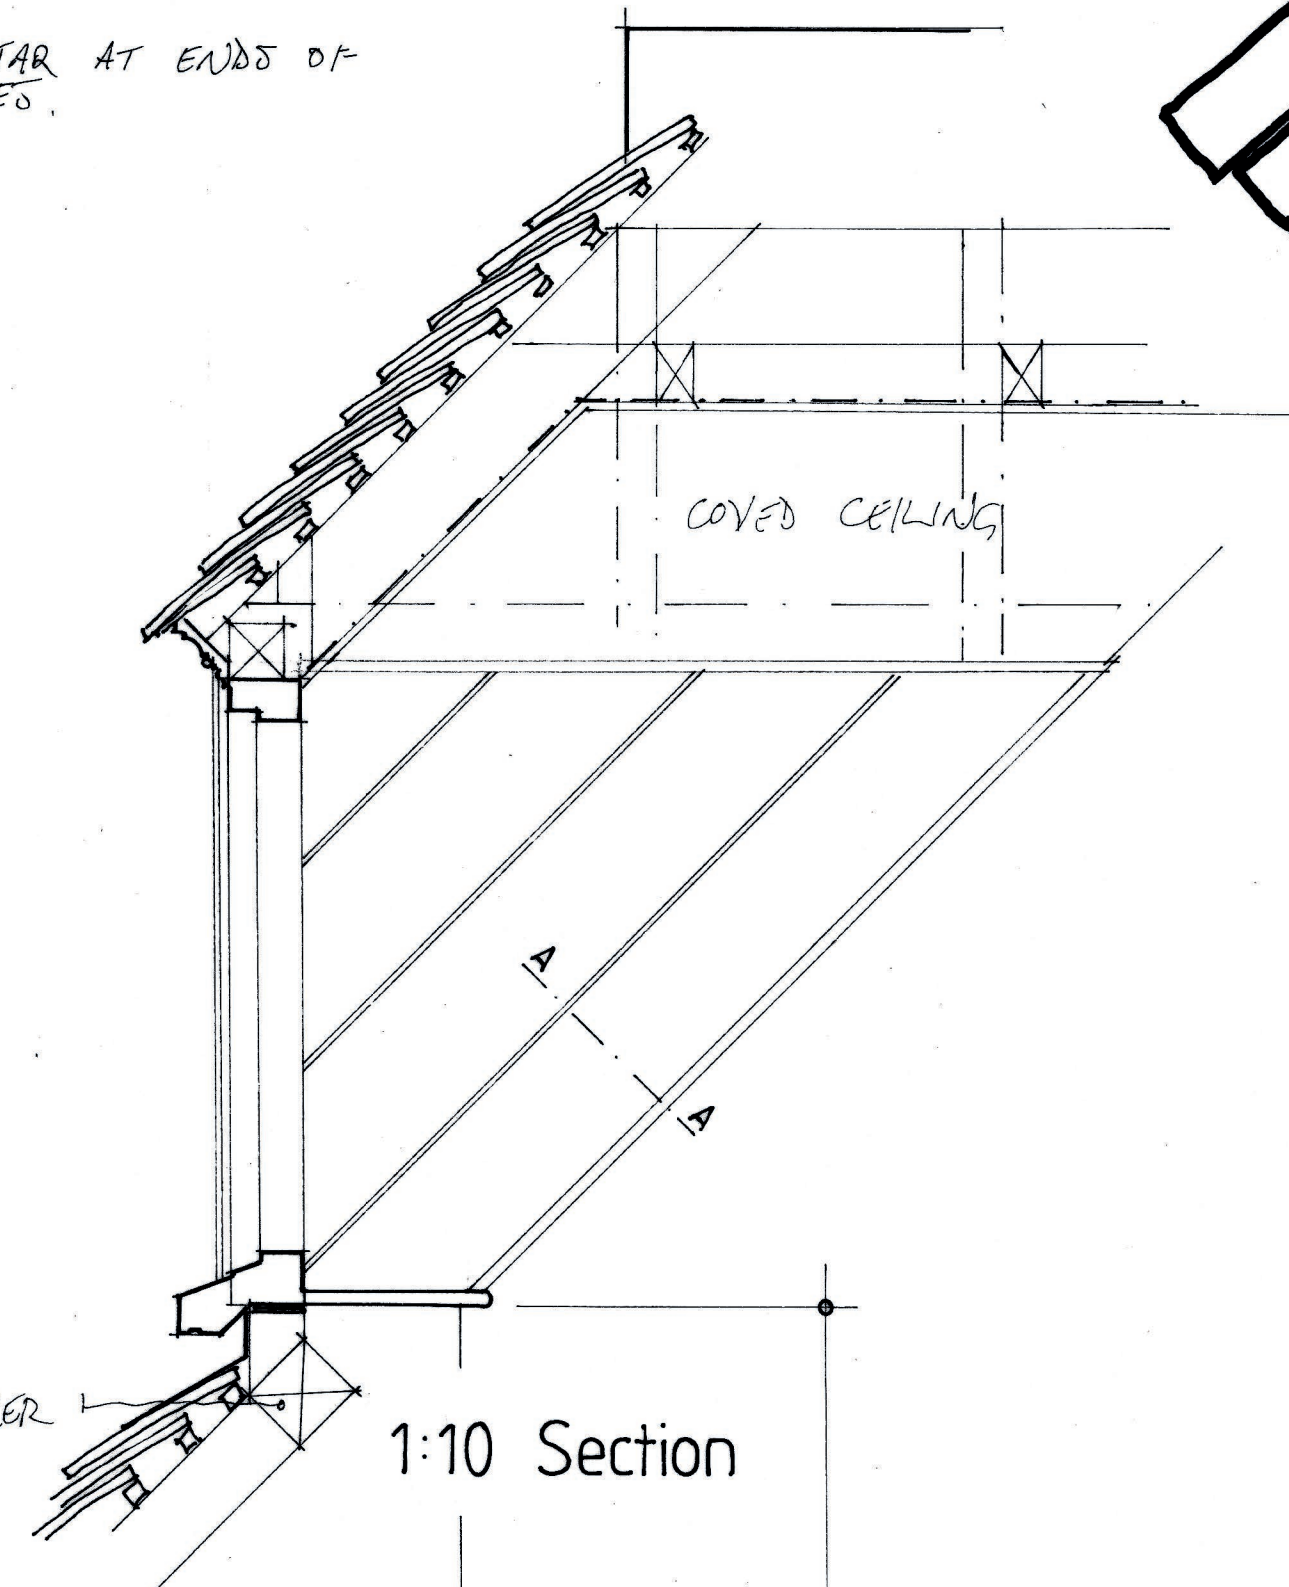

1:10 Section

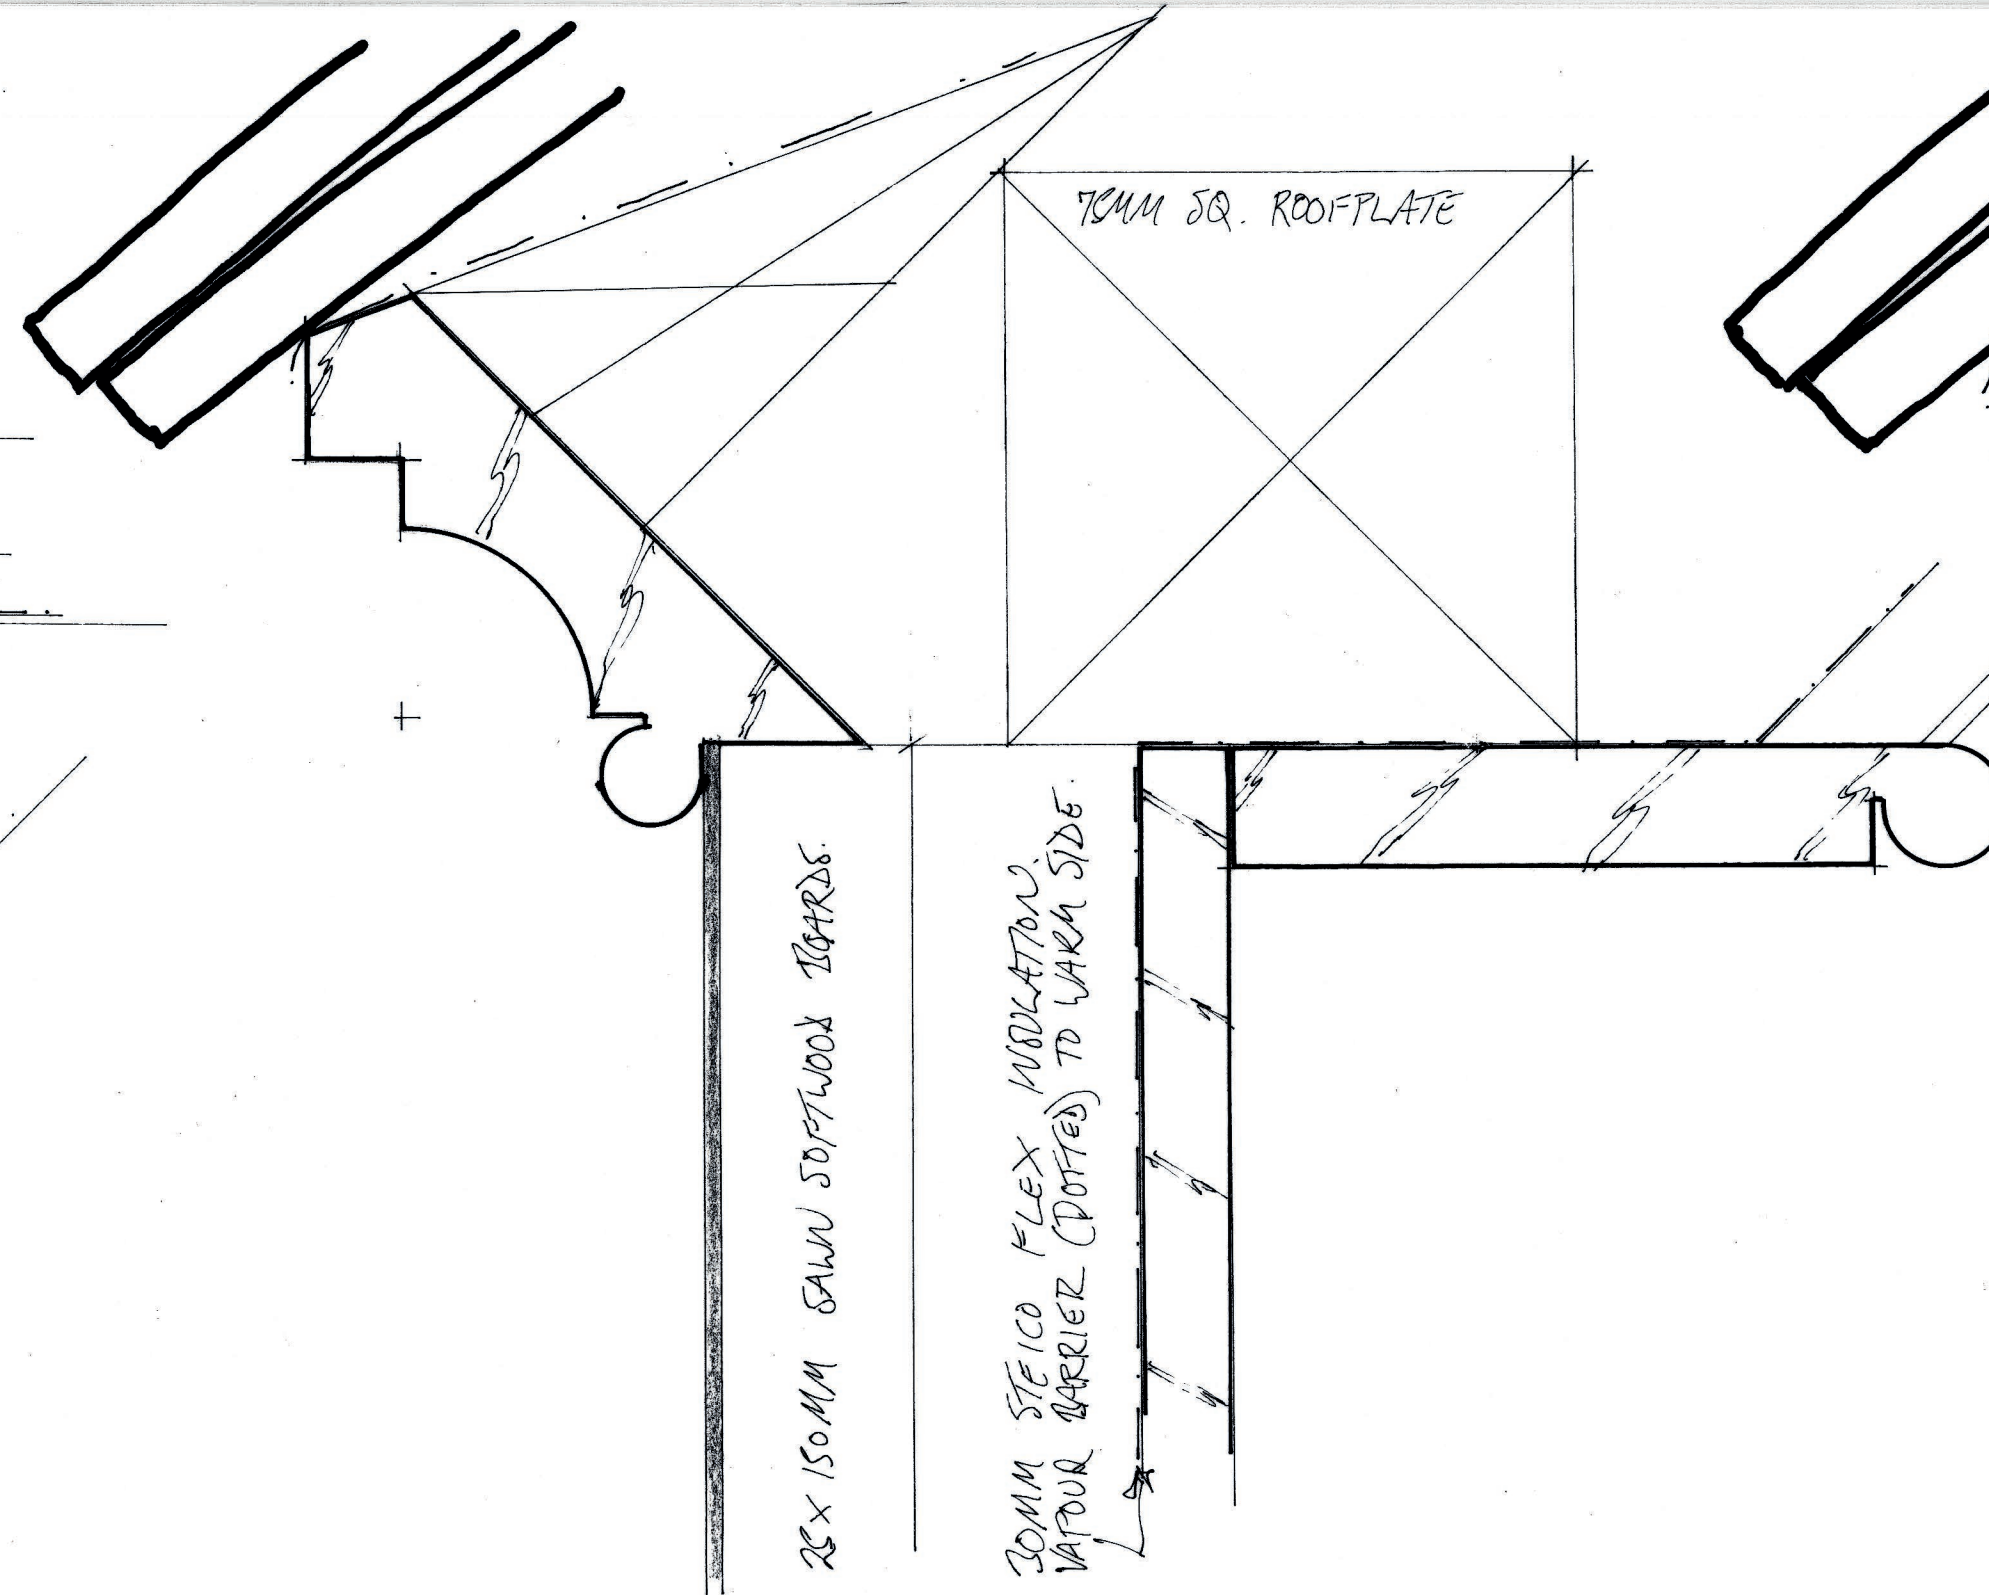


Full size section through cheek

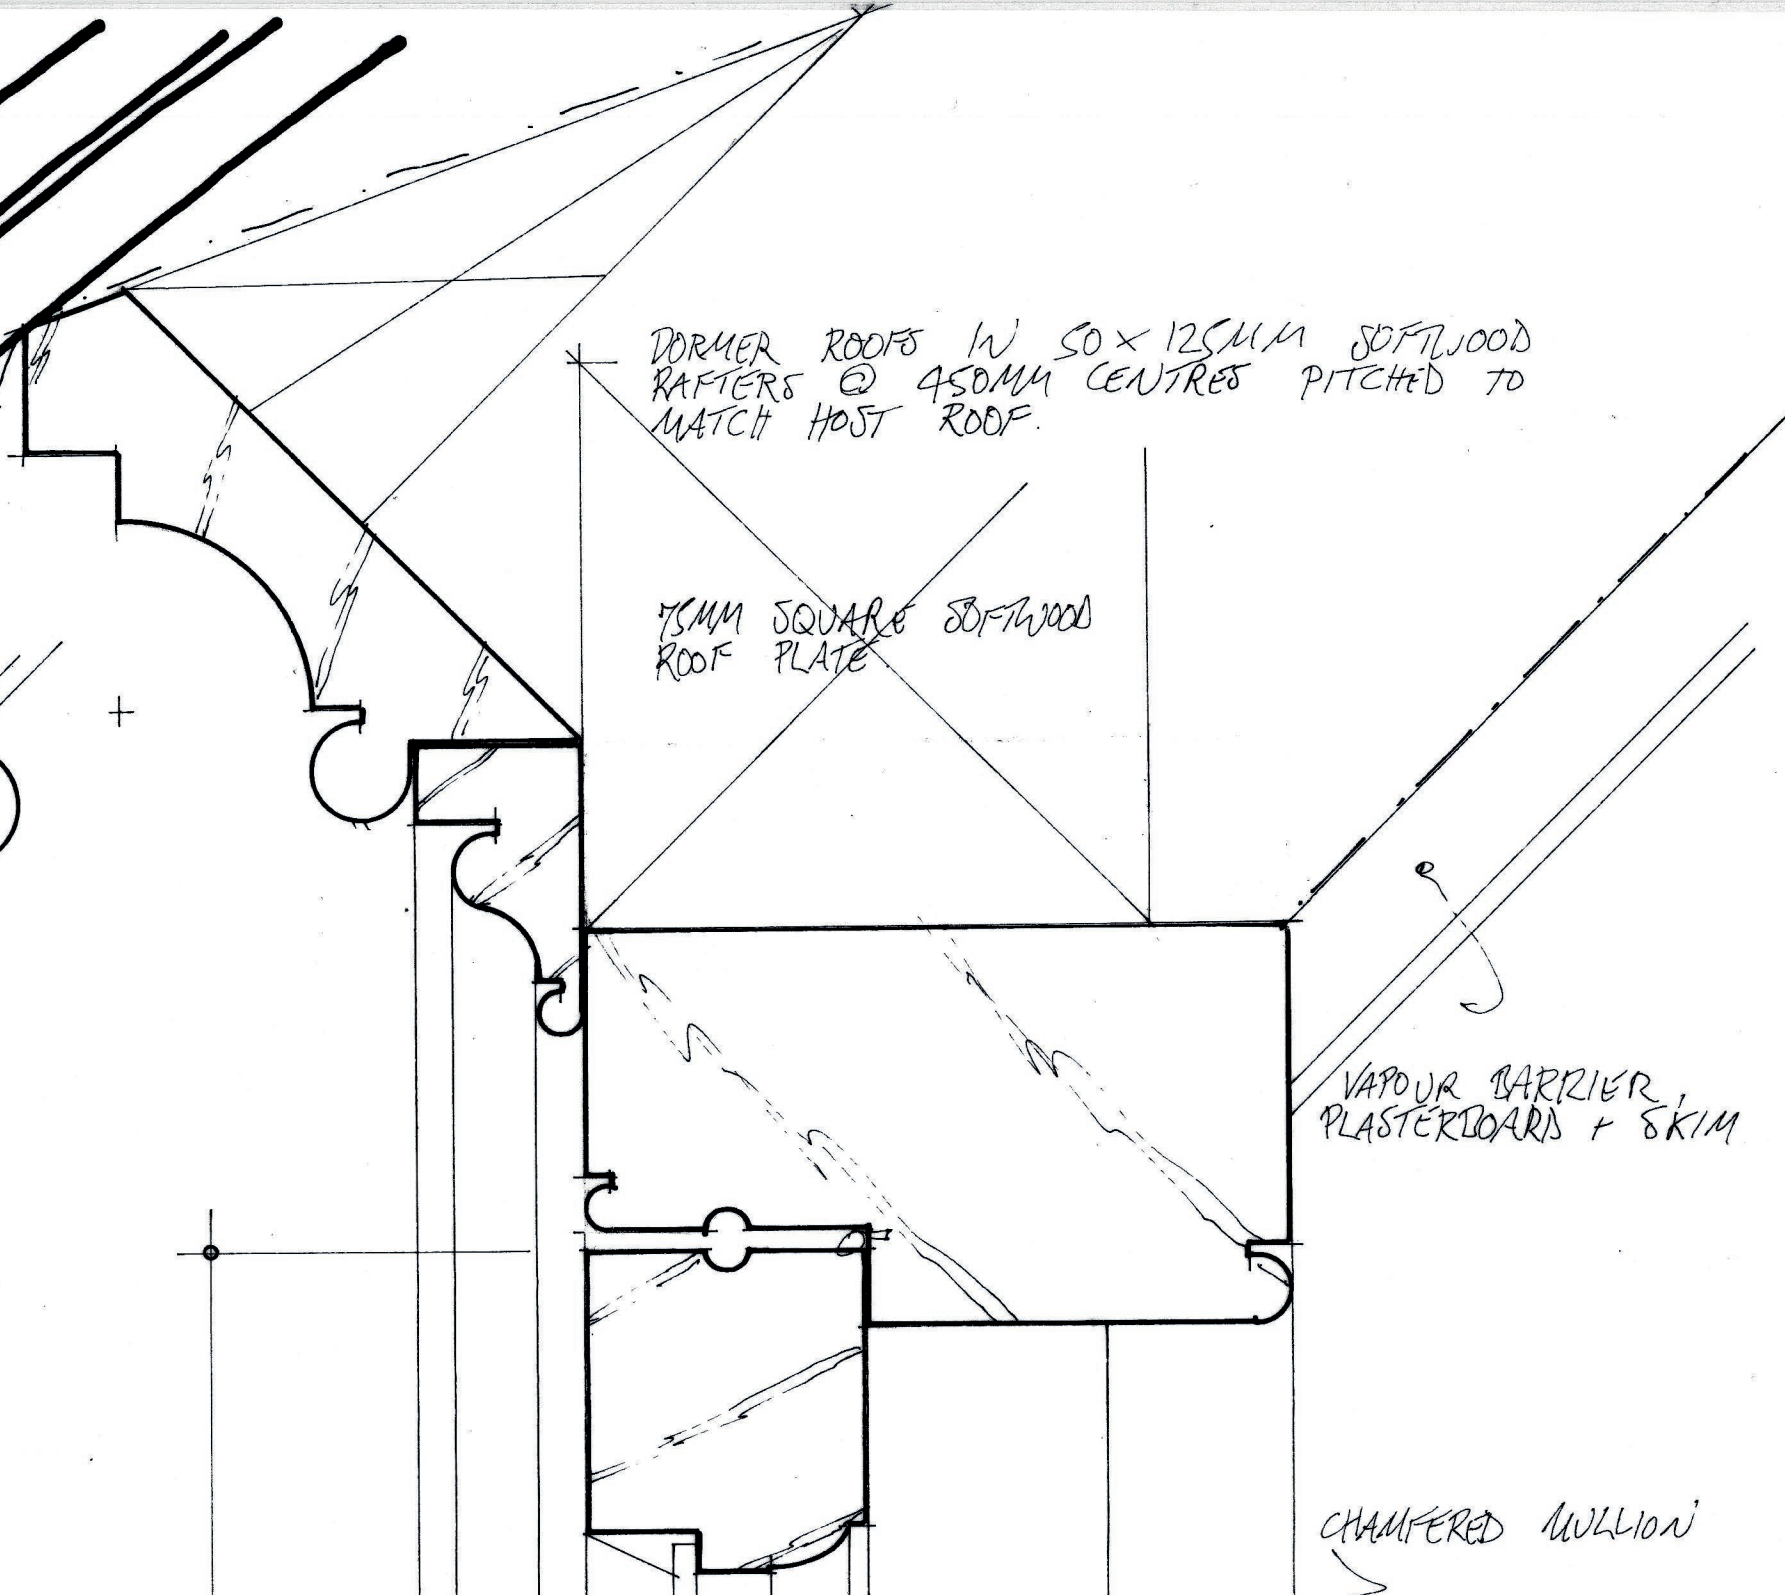


Full size section

APPLY BEAD OF UV RESISTING SEALANT TO JOINT BETWEEN LEAD & REINFORCED ARCHITRAVE
CODE 5 LEAD CHEEKS WITH LEAD 'DOT' TO CENTRE.

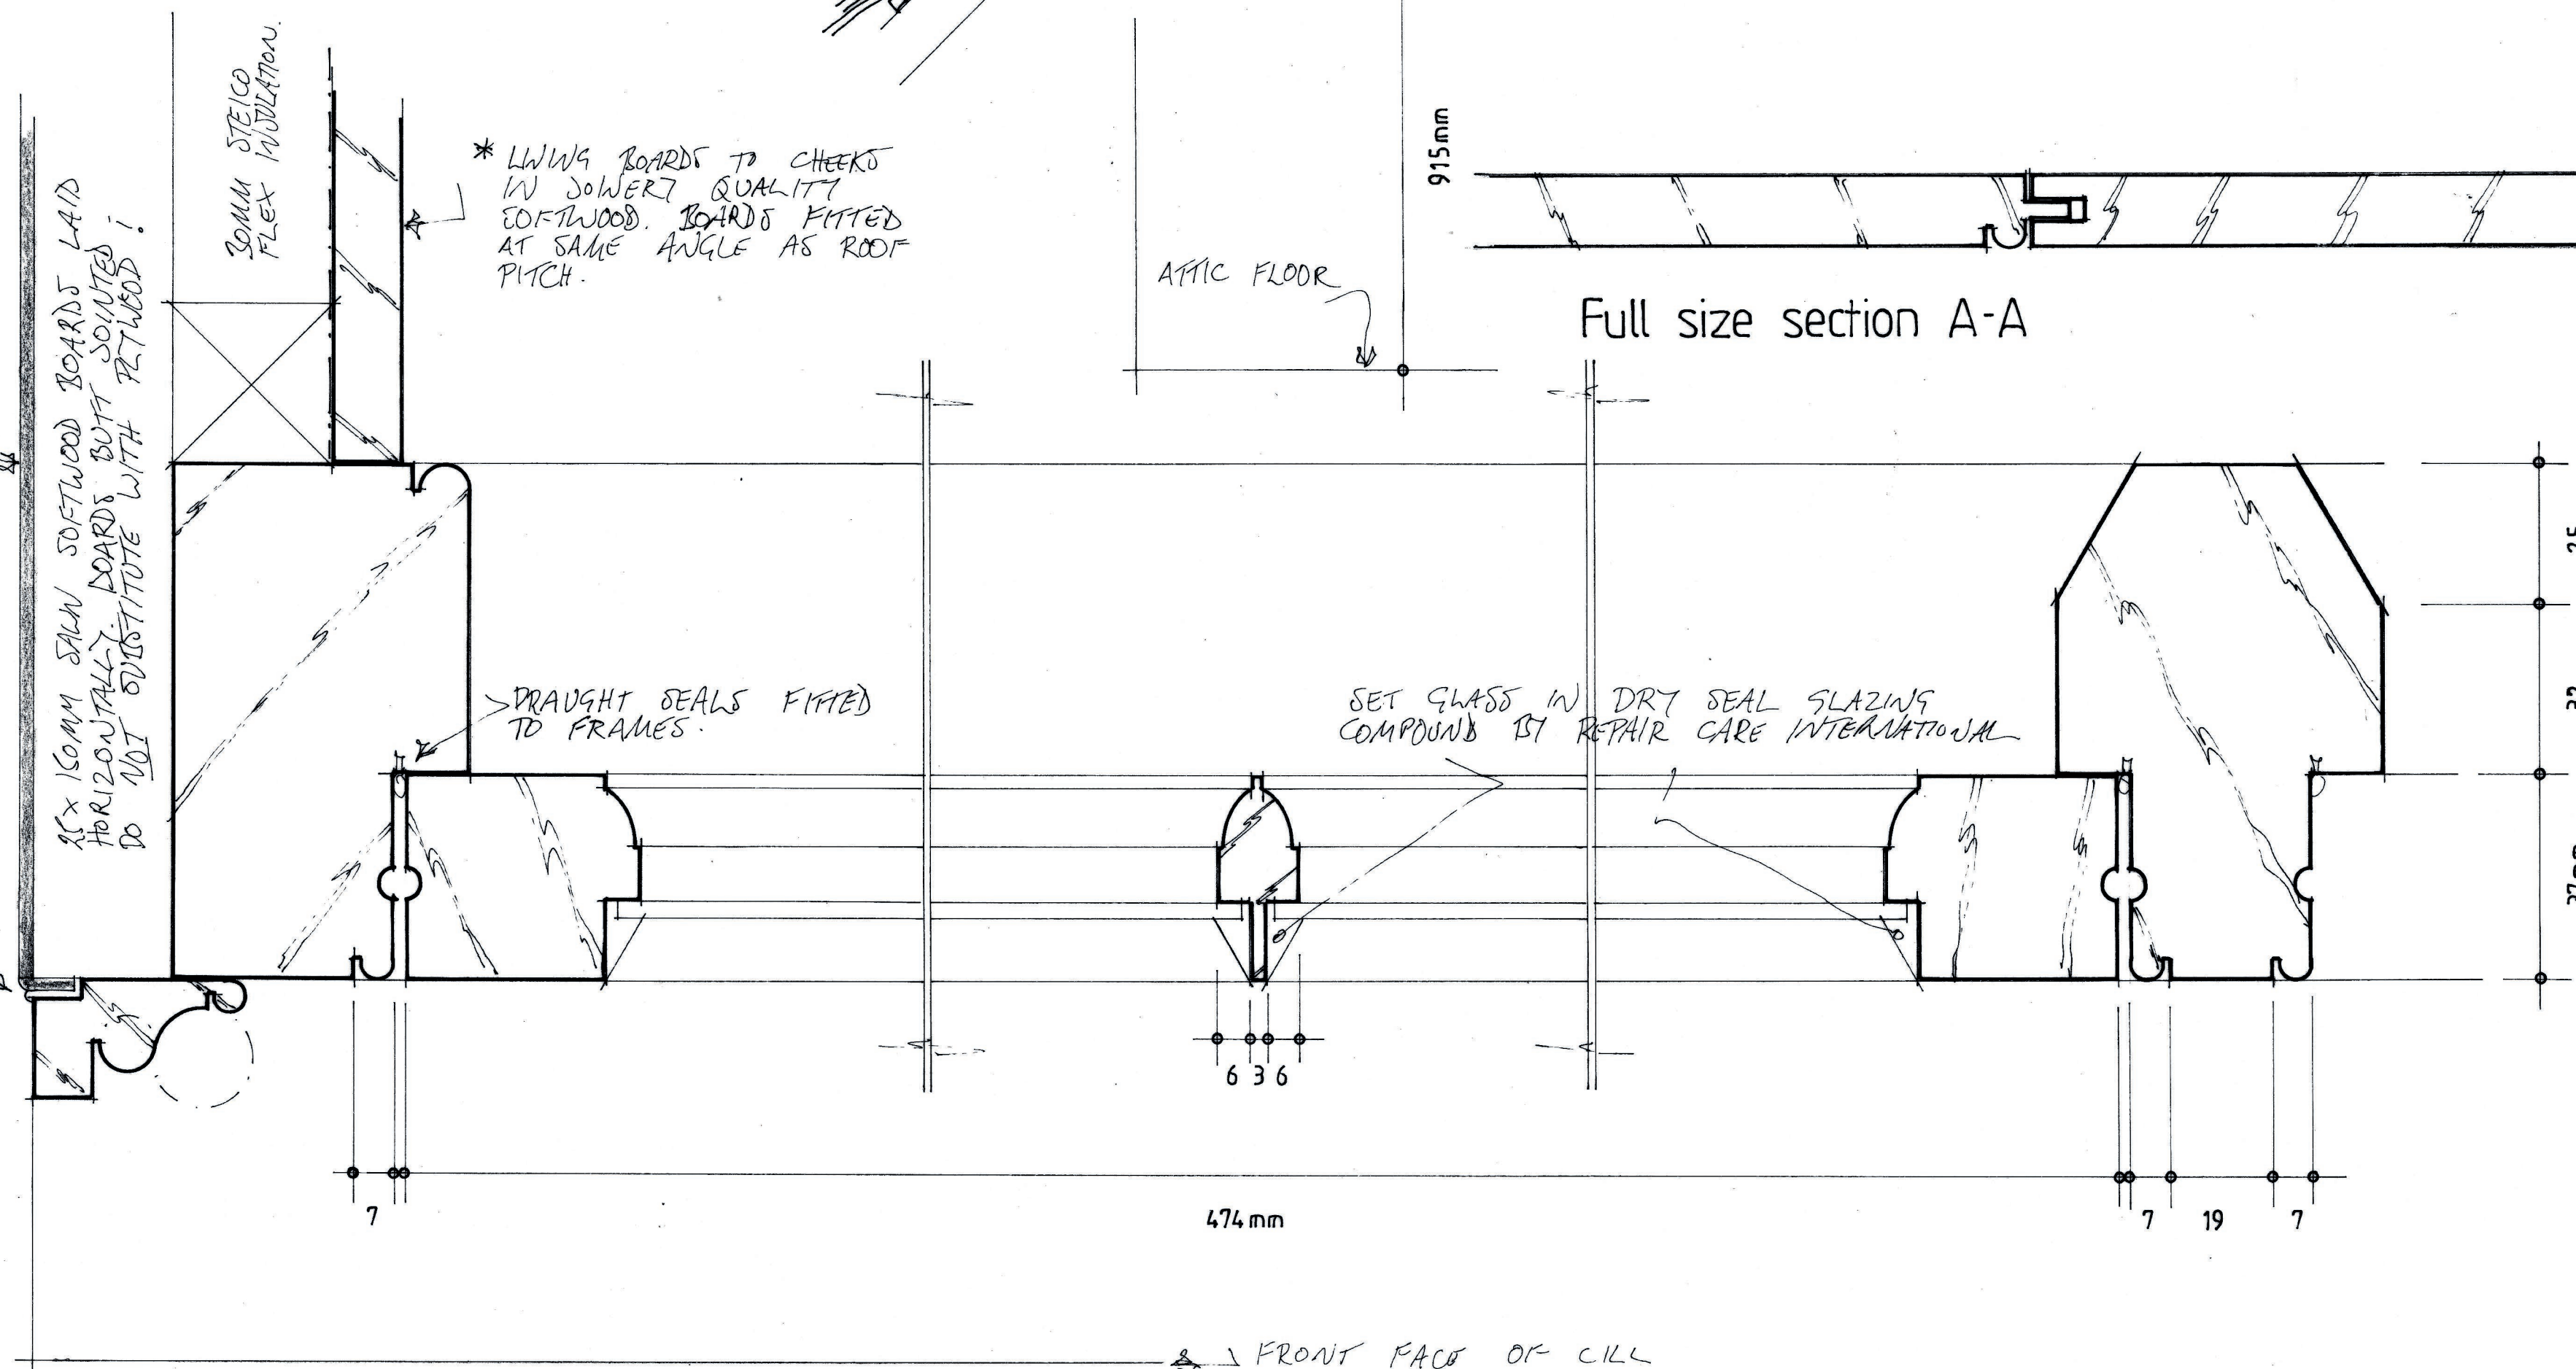

Full size plan

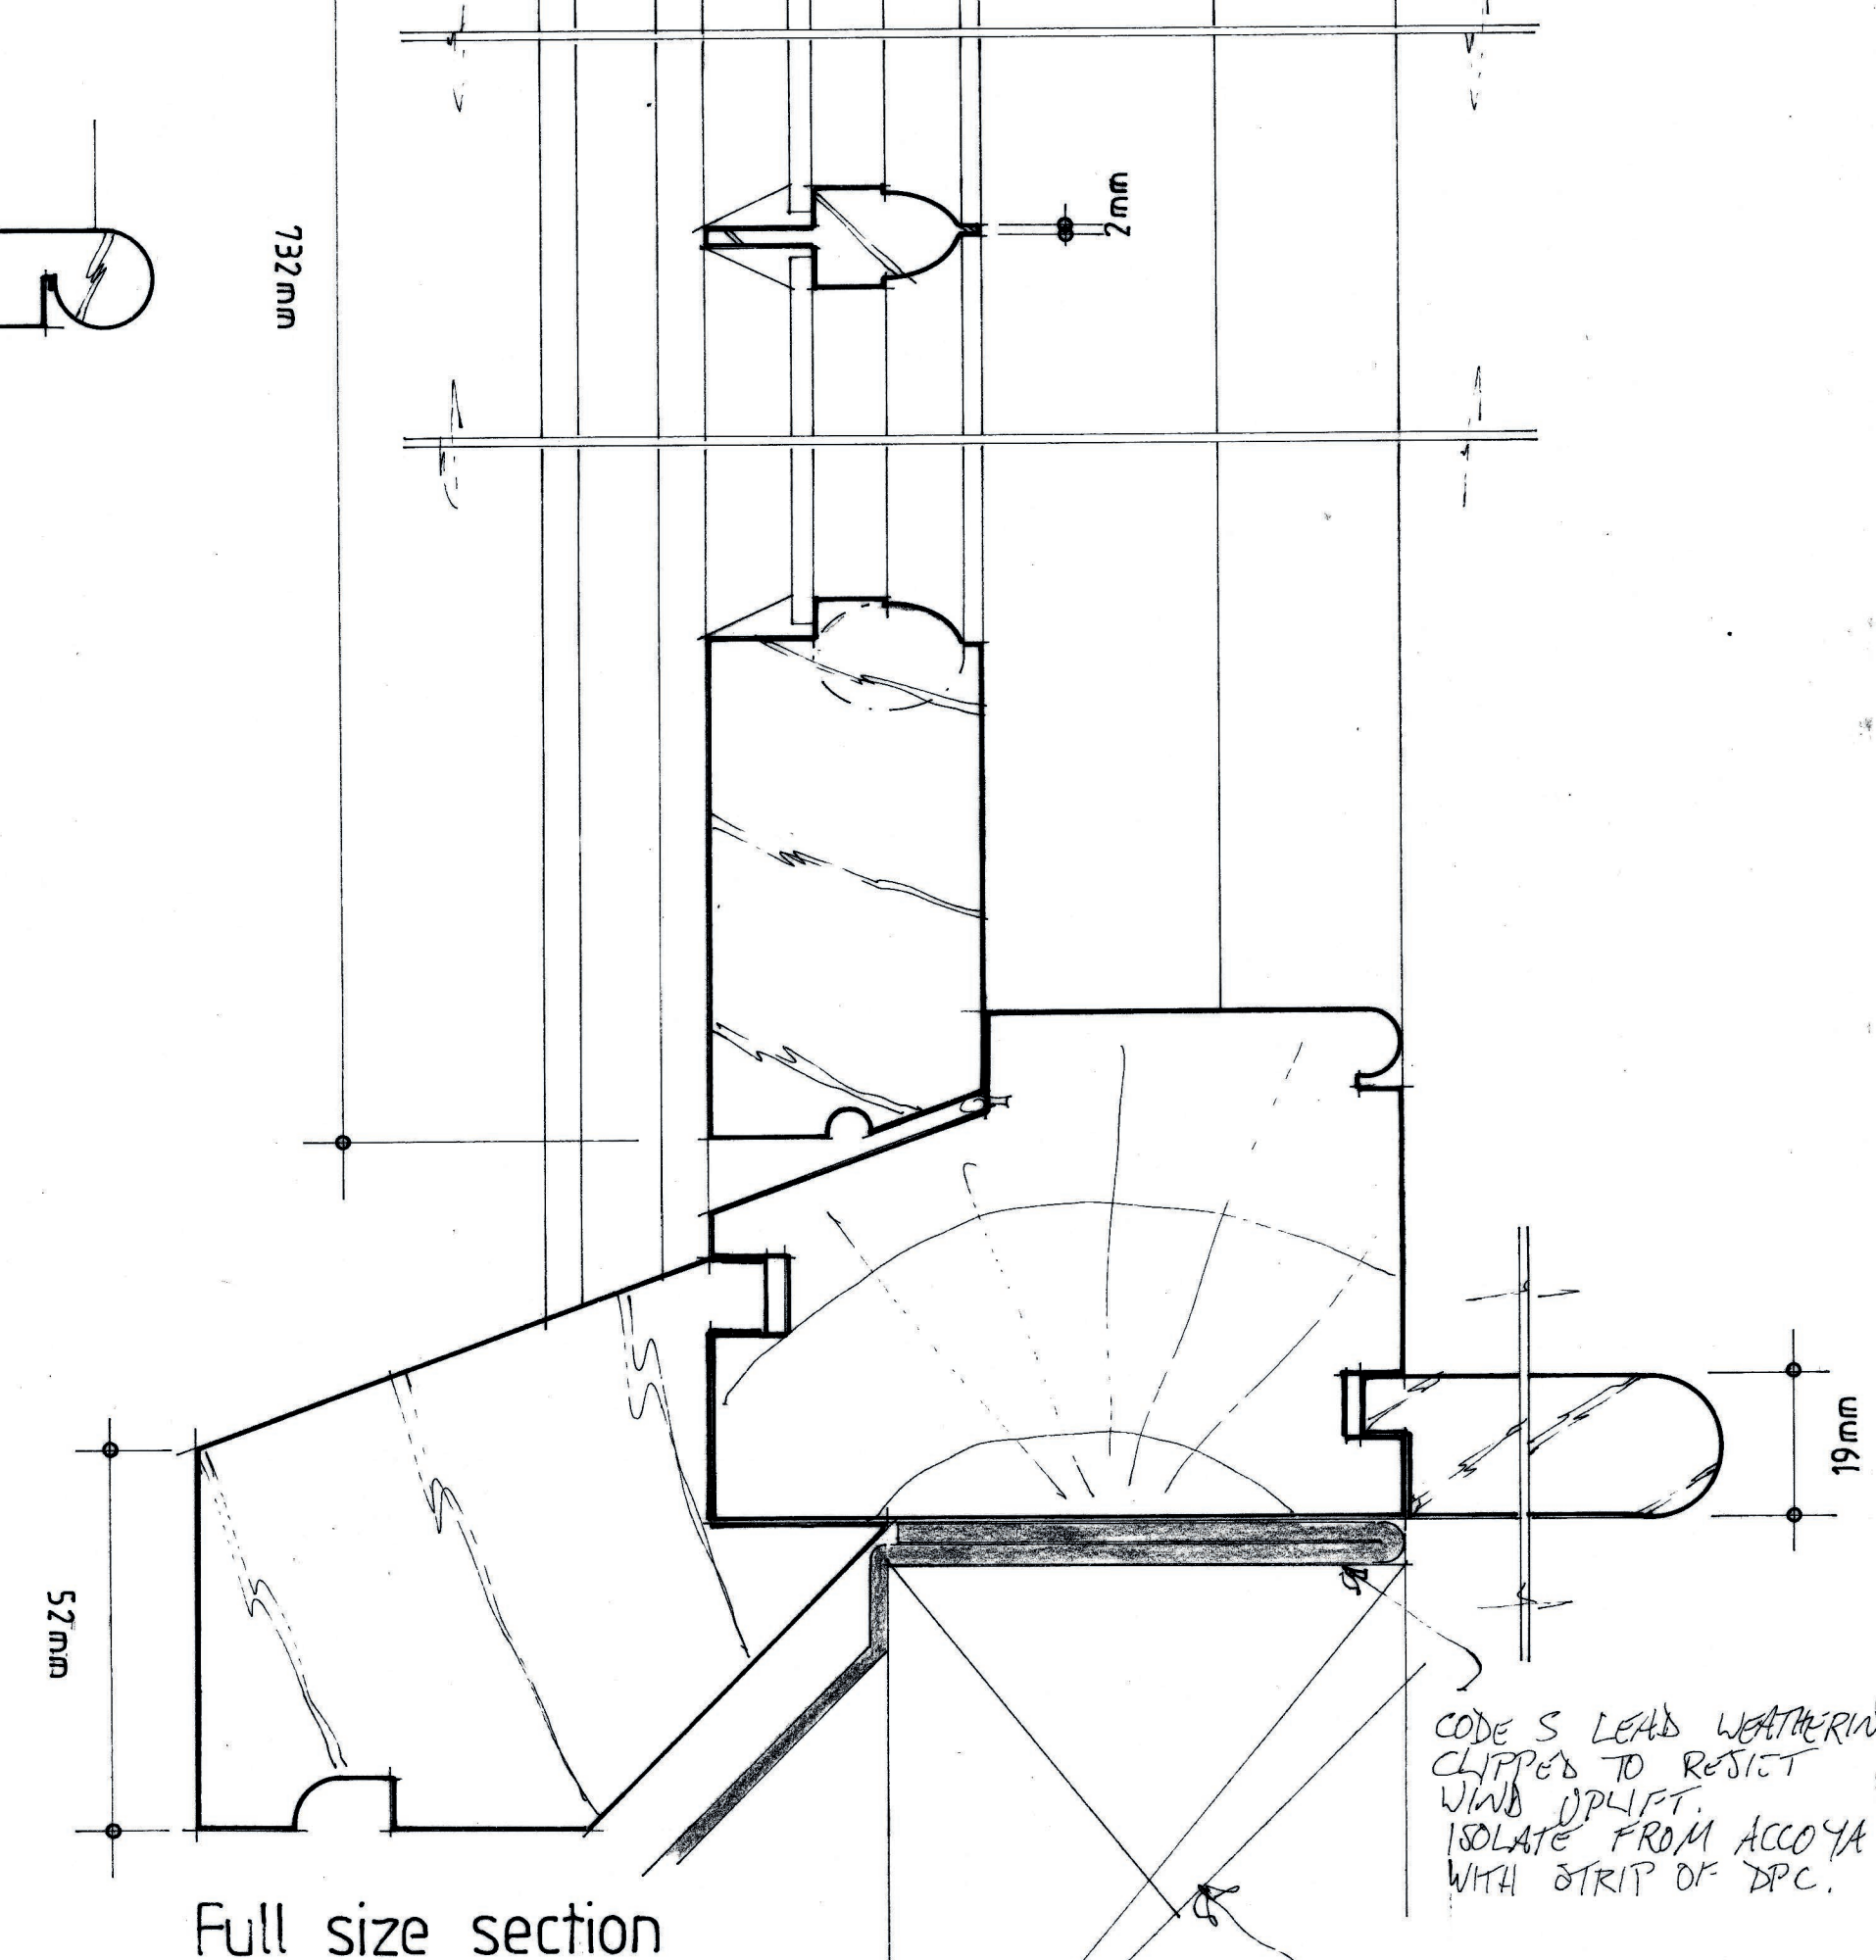

Full size section

East Court Manor

Dormer window details D1, 2 & 3

Scale: full size & 1:10 at A1

Drwg.: ECM/0123/13

Drwg. by: T. Ellis July 2023 Tel.: 01233 770498

Notes:

Manufacture joinery using Accoya*

Fit proprietary draught seals to frame

Glaze with 3mm float glass

See Bldg. Regs. notes for insulation

Scan + 3 folded