


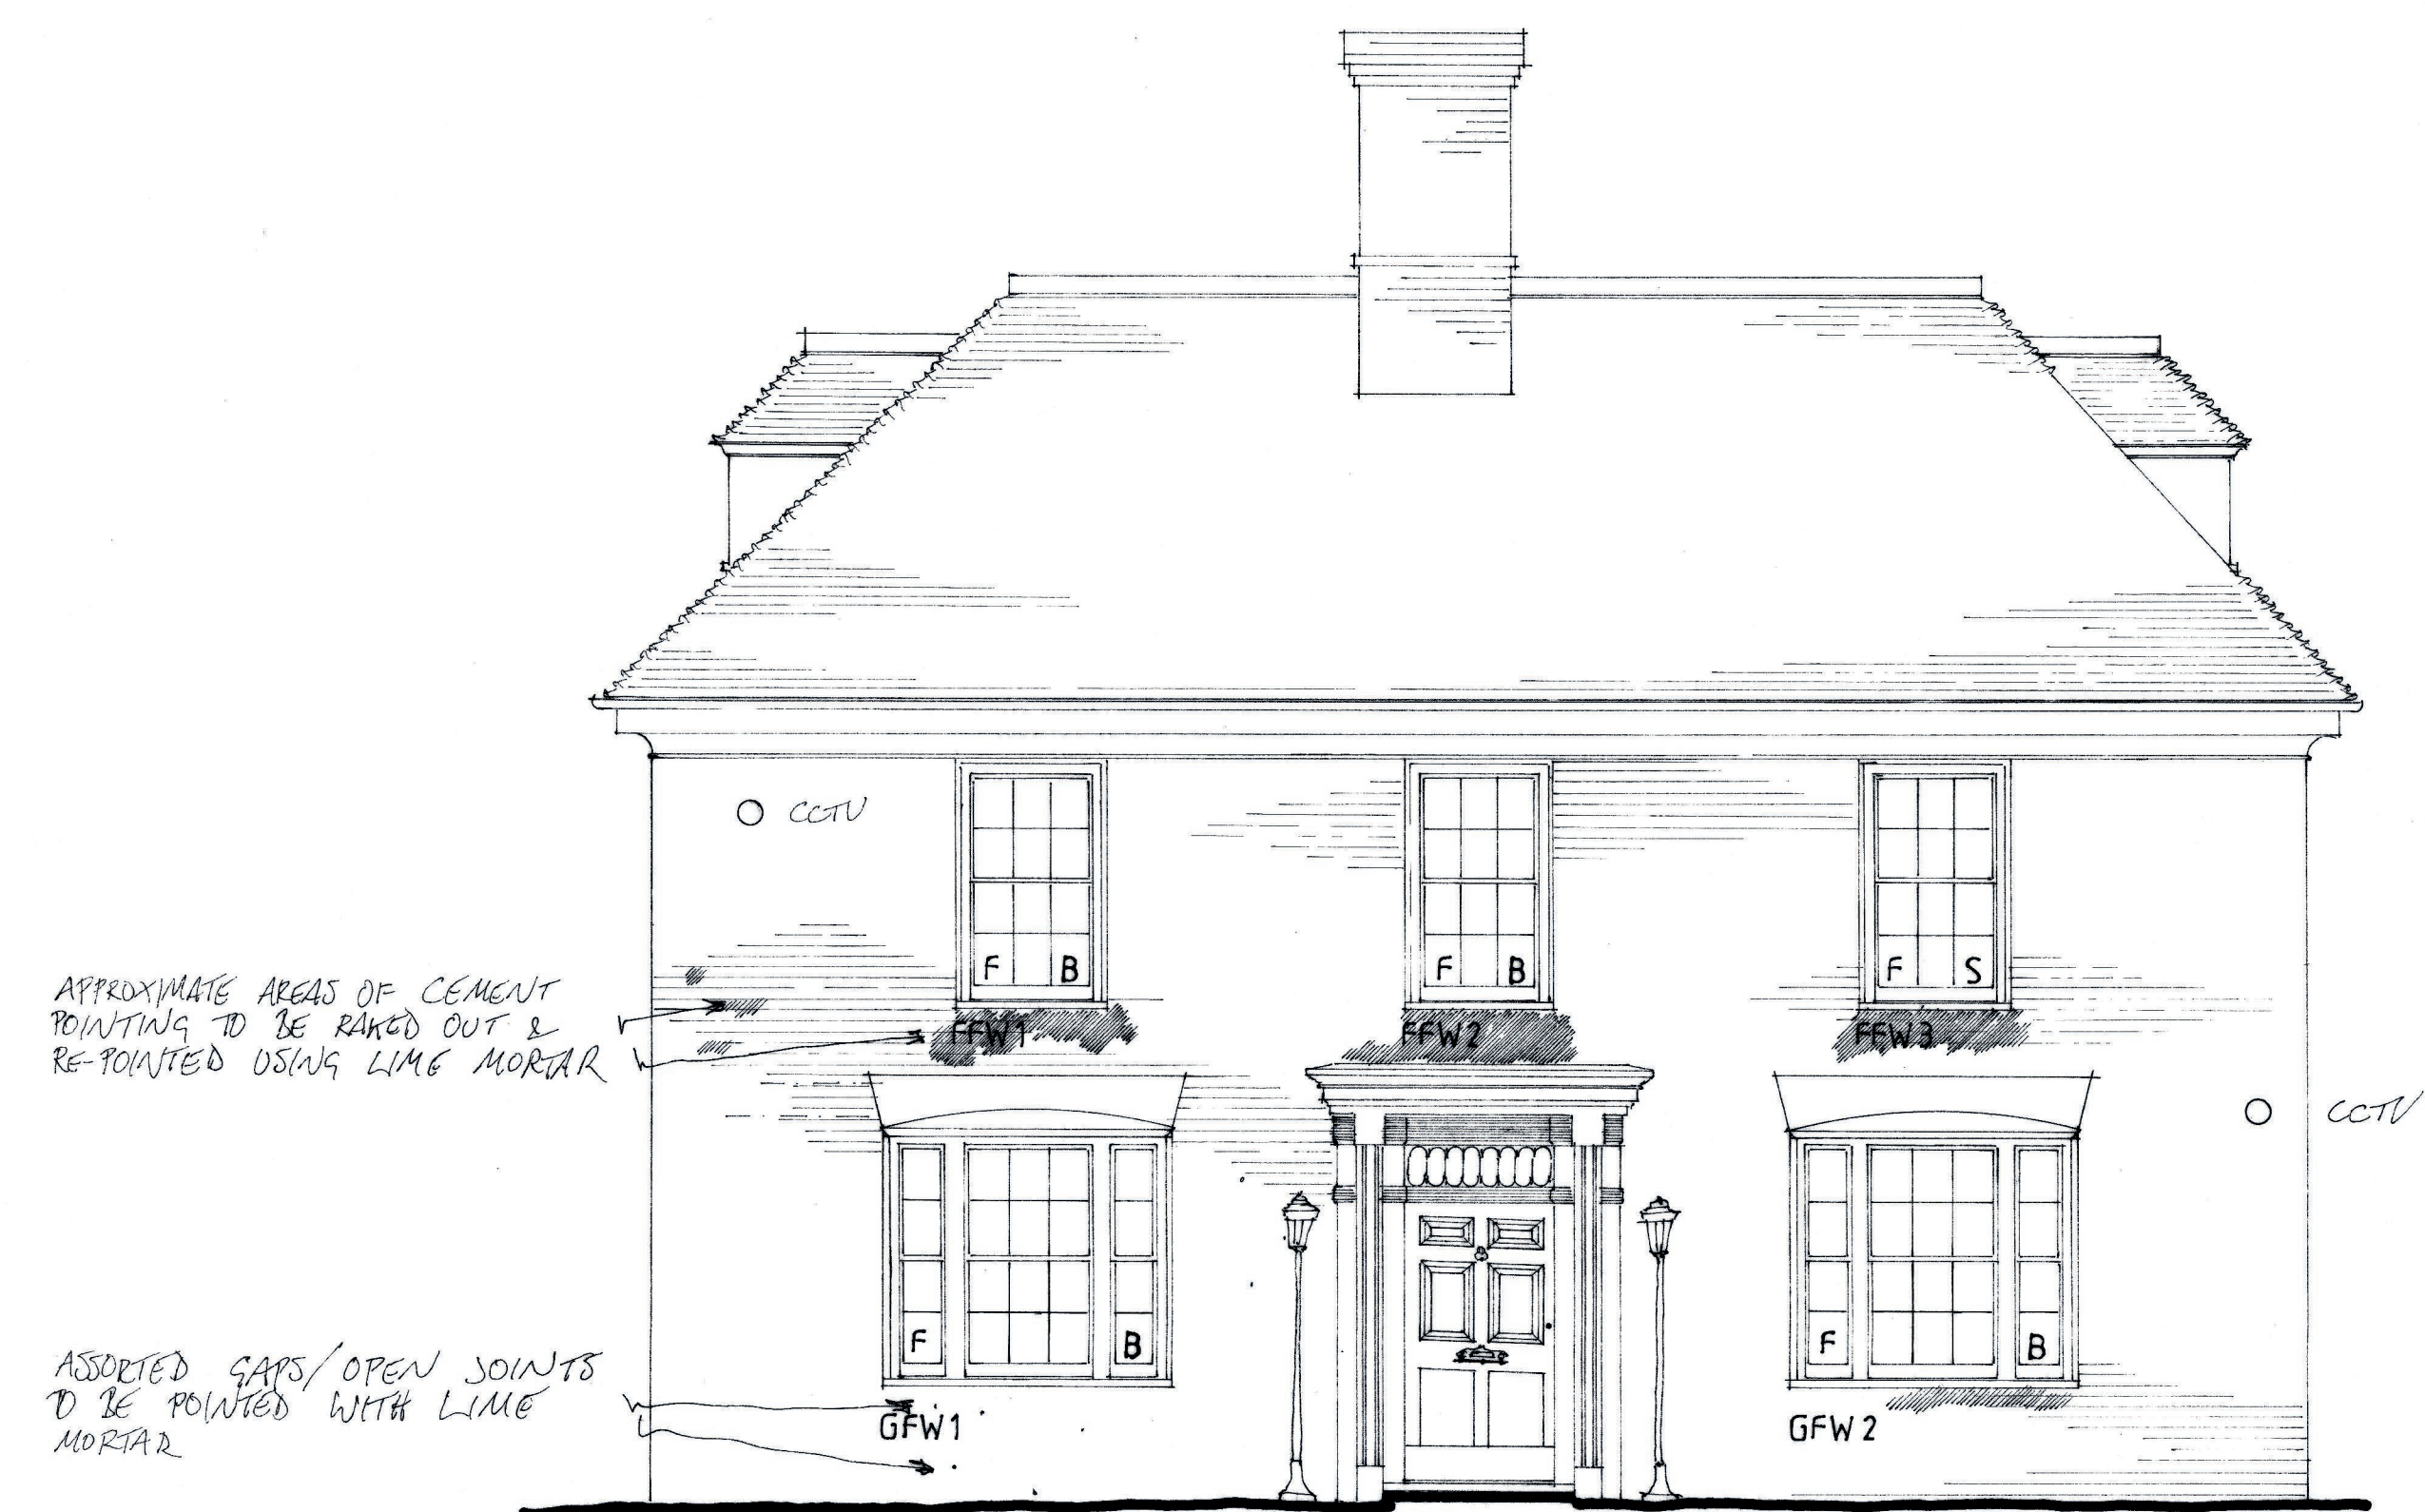

West



South




East



North

East Court Manor
 Elevations as proposed
 Scale: 1:50 at A1
 Drwg: ECM/0123/04 Rev. A
 Drwg. by: T. Ellis January 2023 Tel: 01233 770498
 Rev. A: window & door references added July 2023

Notes:
 Miscellaneous areas to be re-pointed marked:
 R = recessed joinery
 F = flush joinery
 See drwg. 12 for sash window details
 See drwg. 13 for dormer window details
 S = slender (15mm) glazing bars
 B = broad (19mm) glazing bars

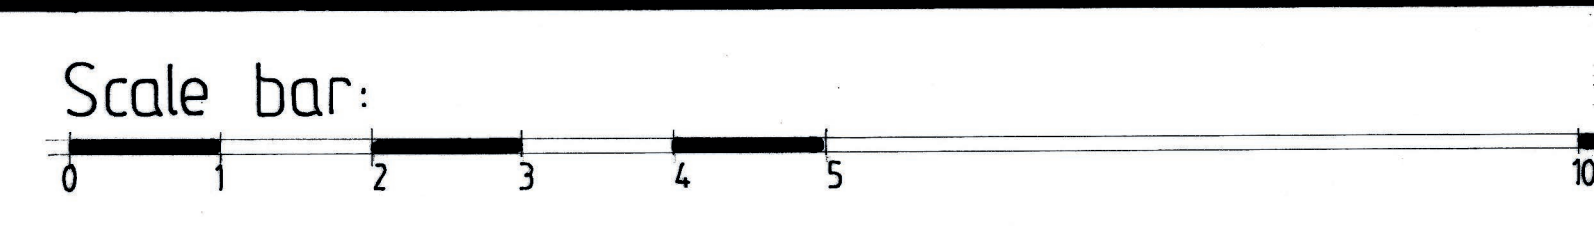

Scan + 3 folded