



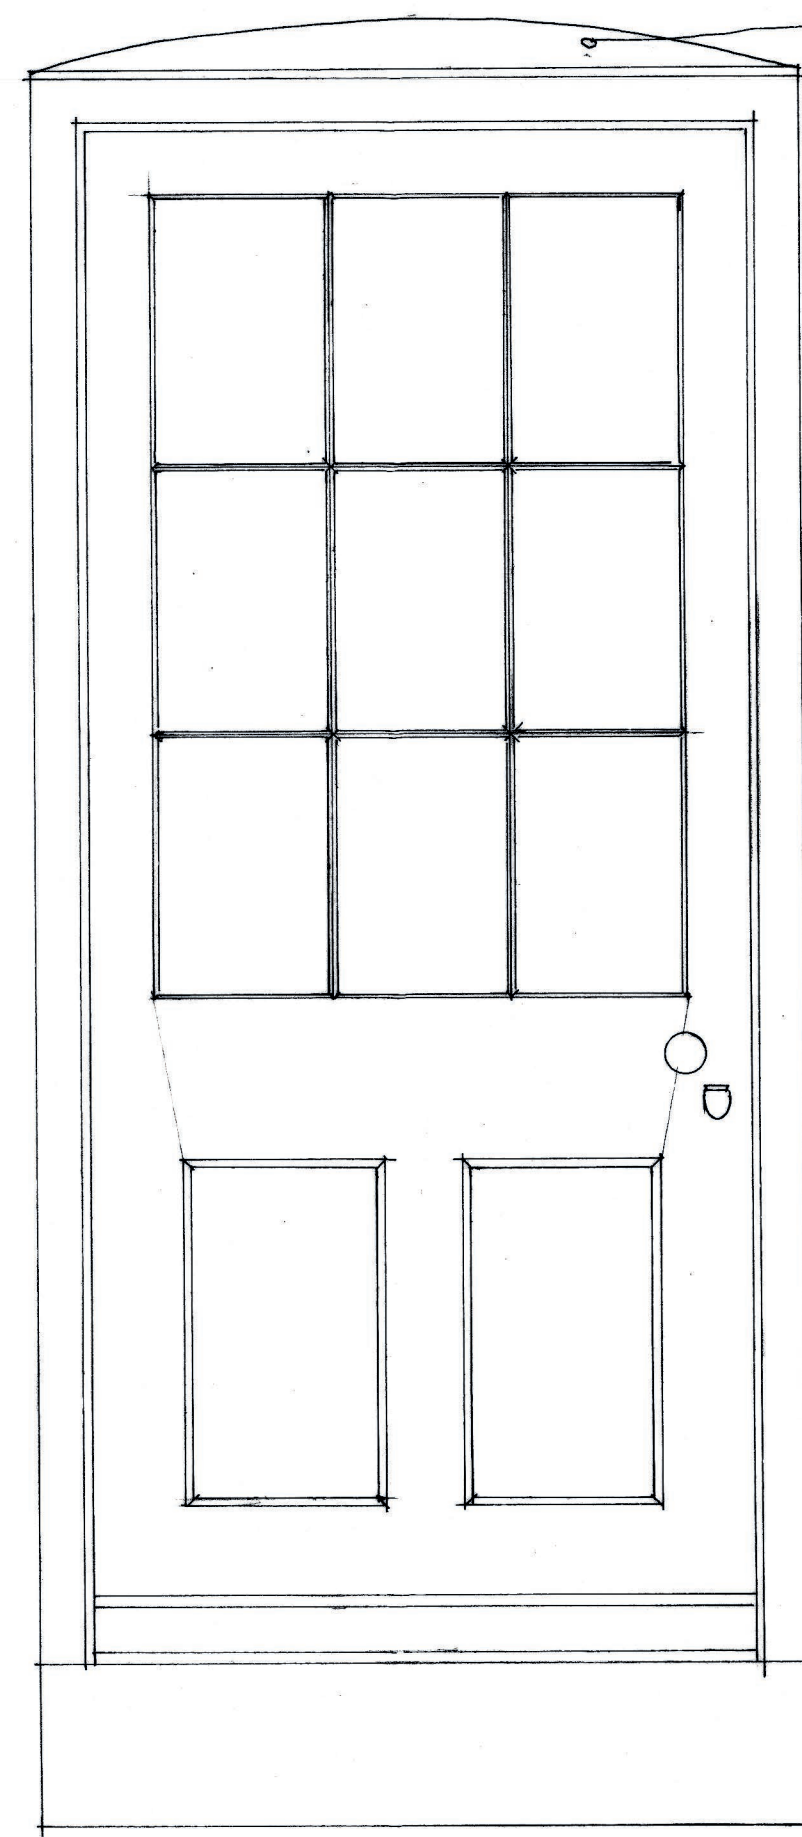


MAKING PIECE TO
SUIT ARCH.


1:10 Elevation GFD 2

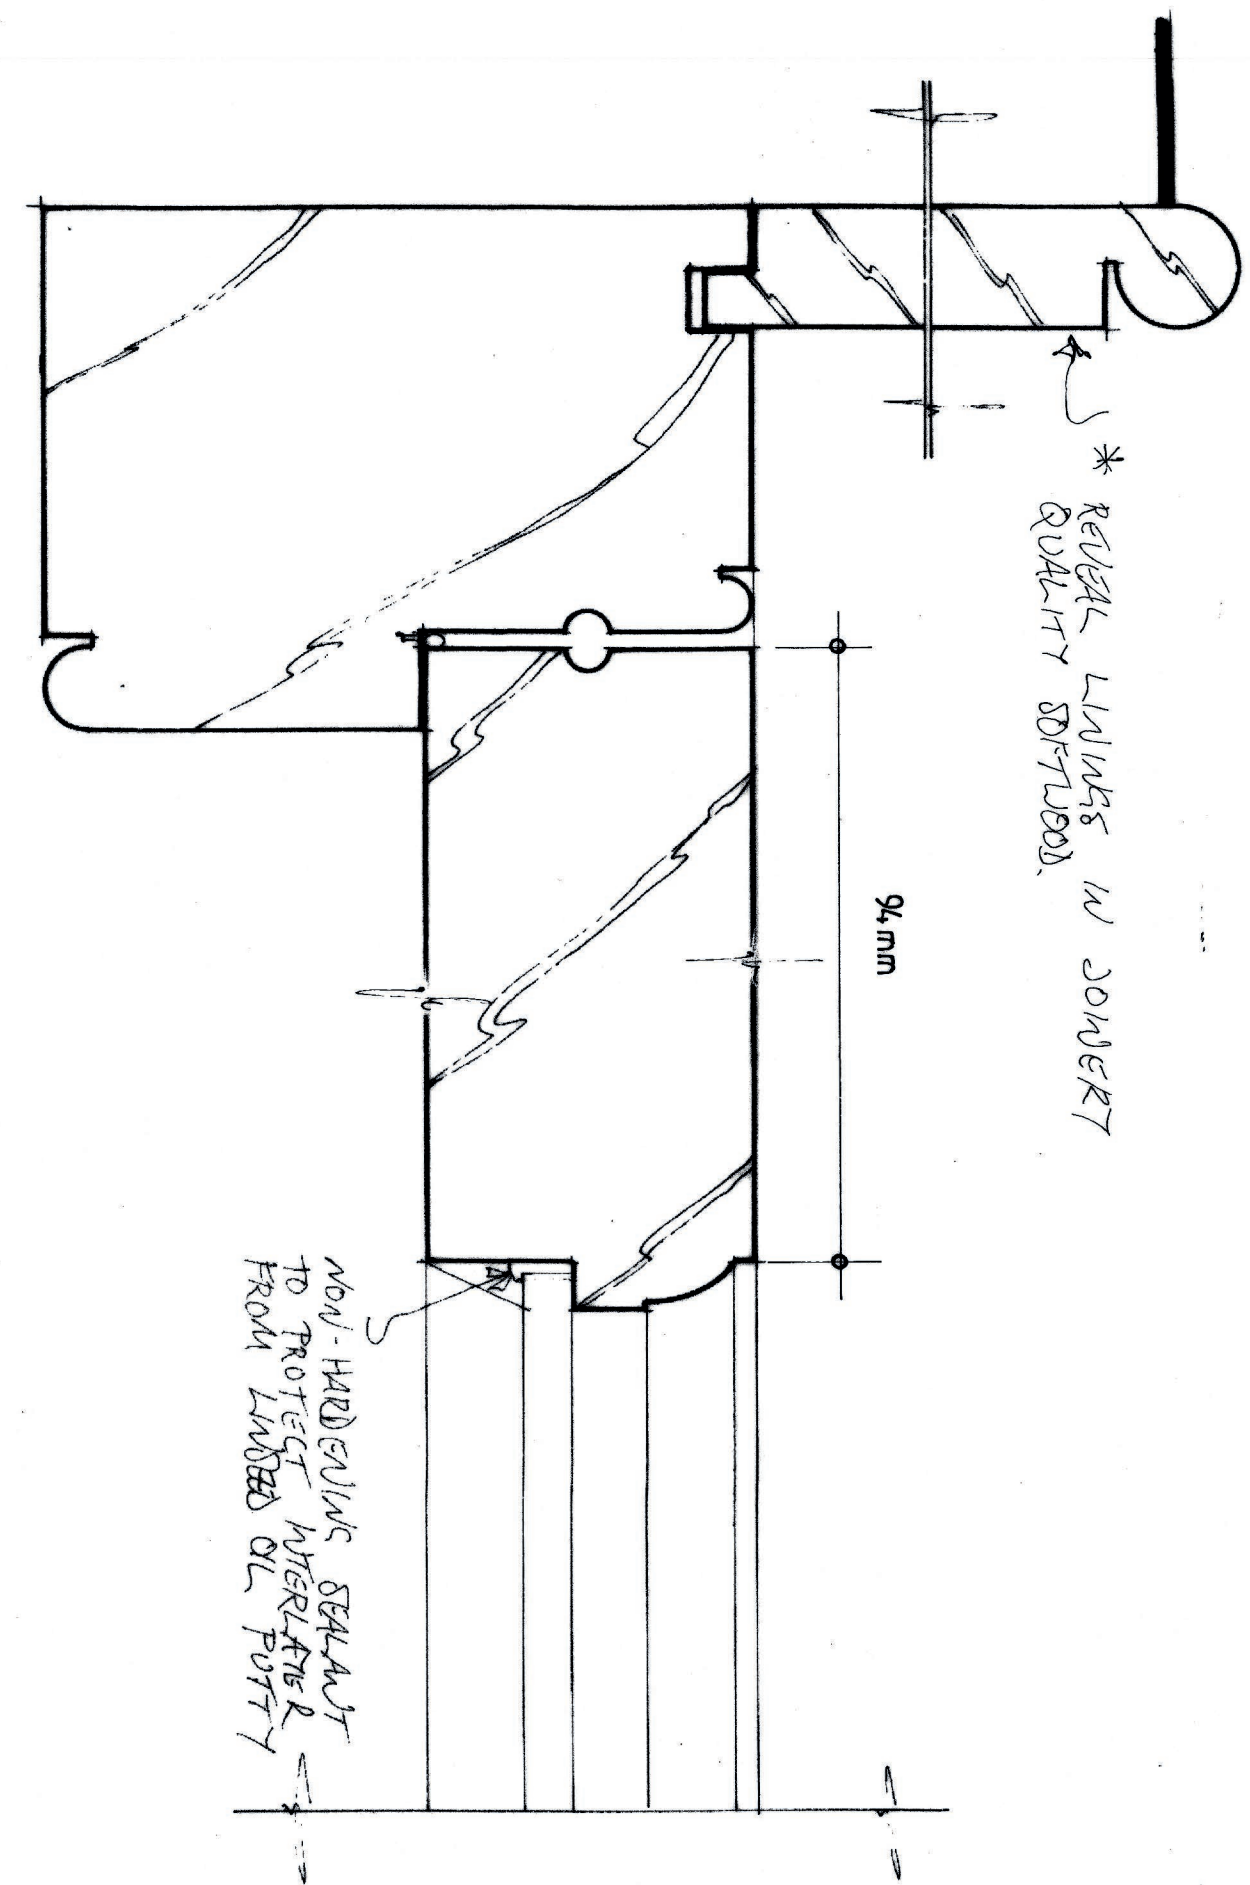


Full size plan above lock rail

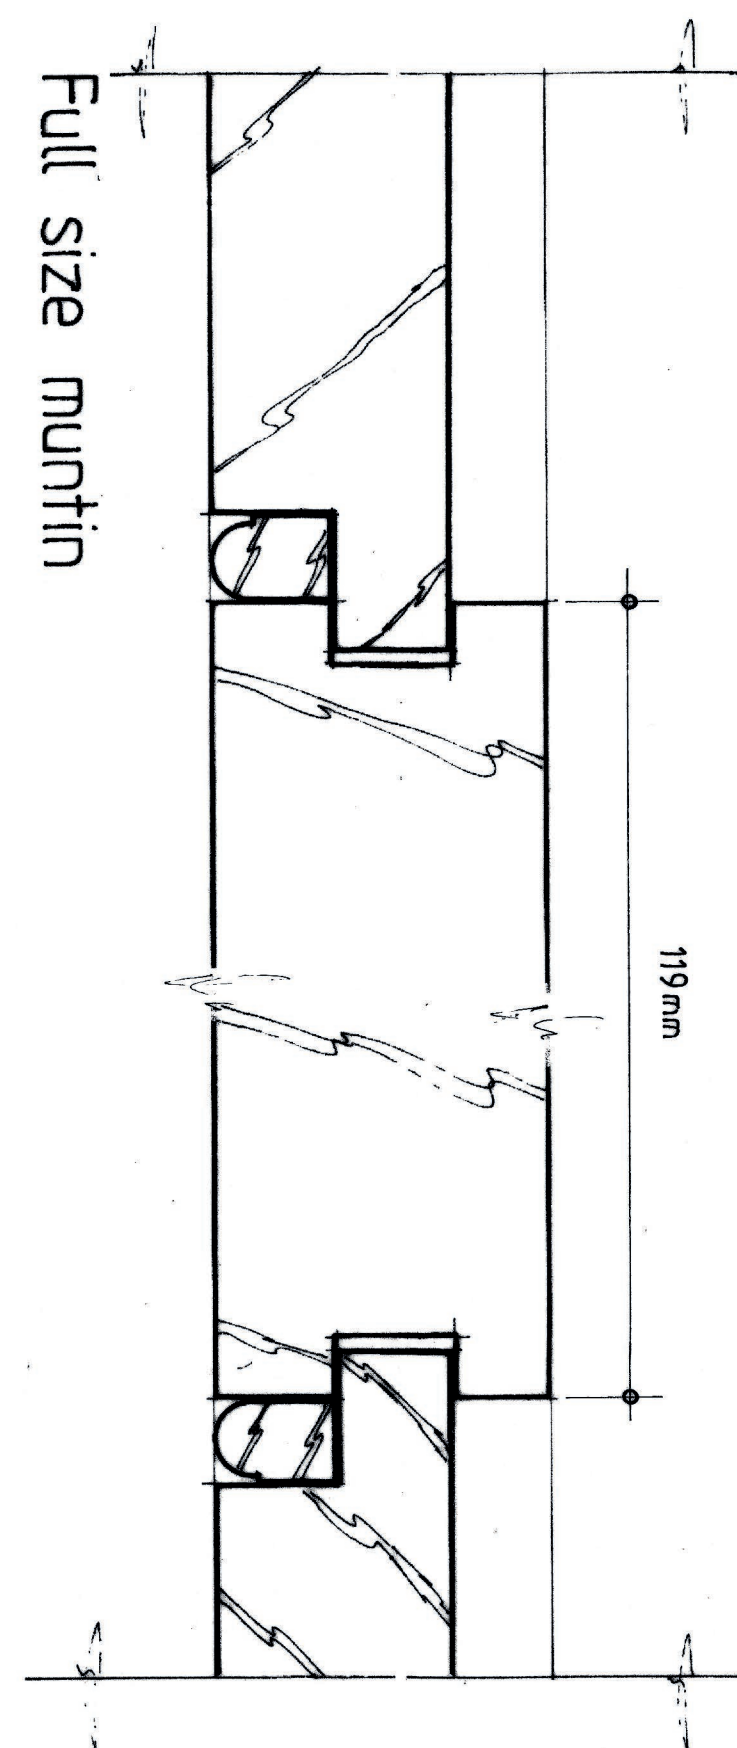

Full size muntin

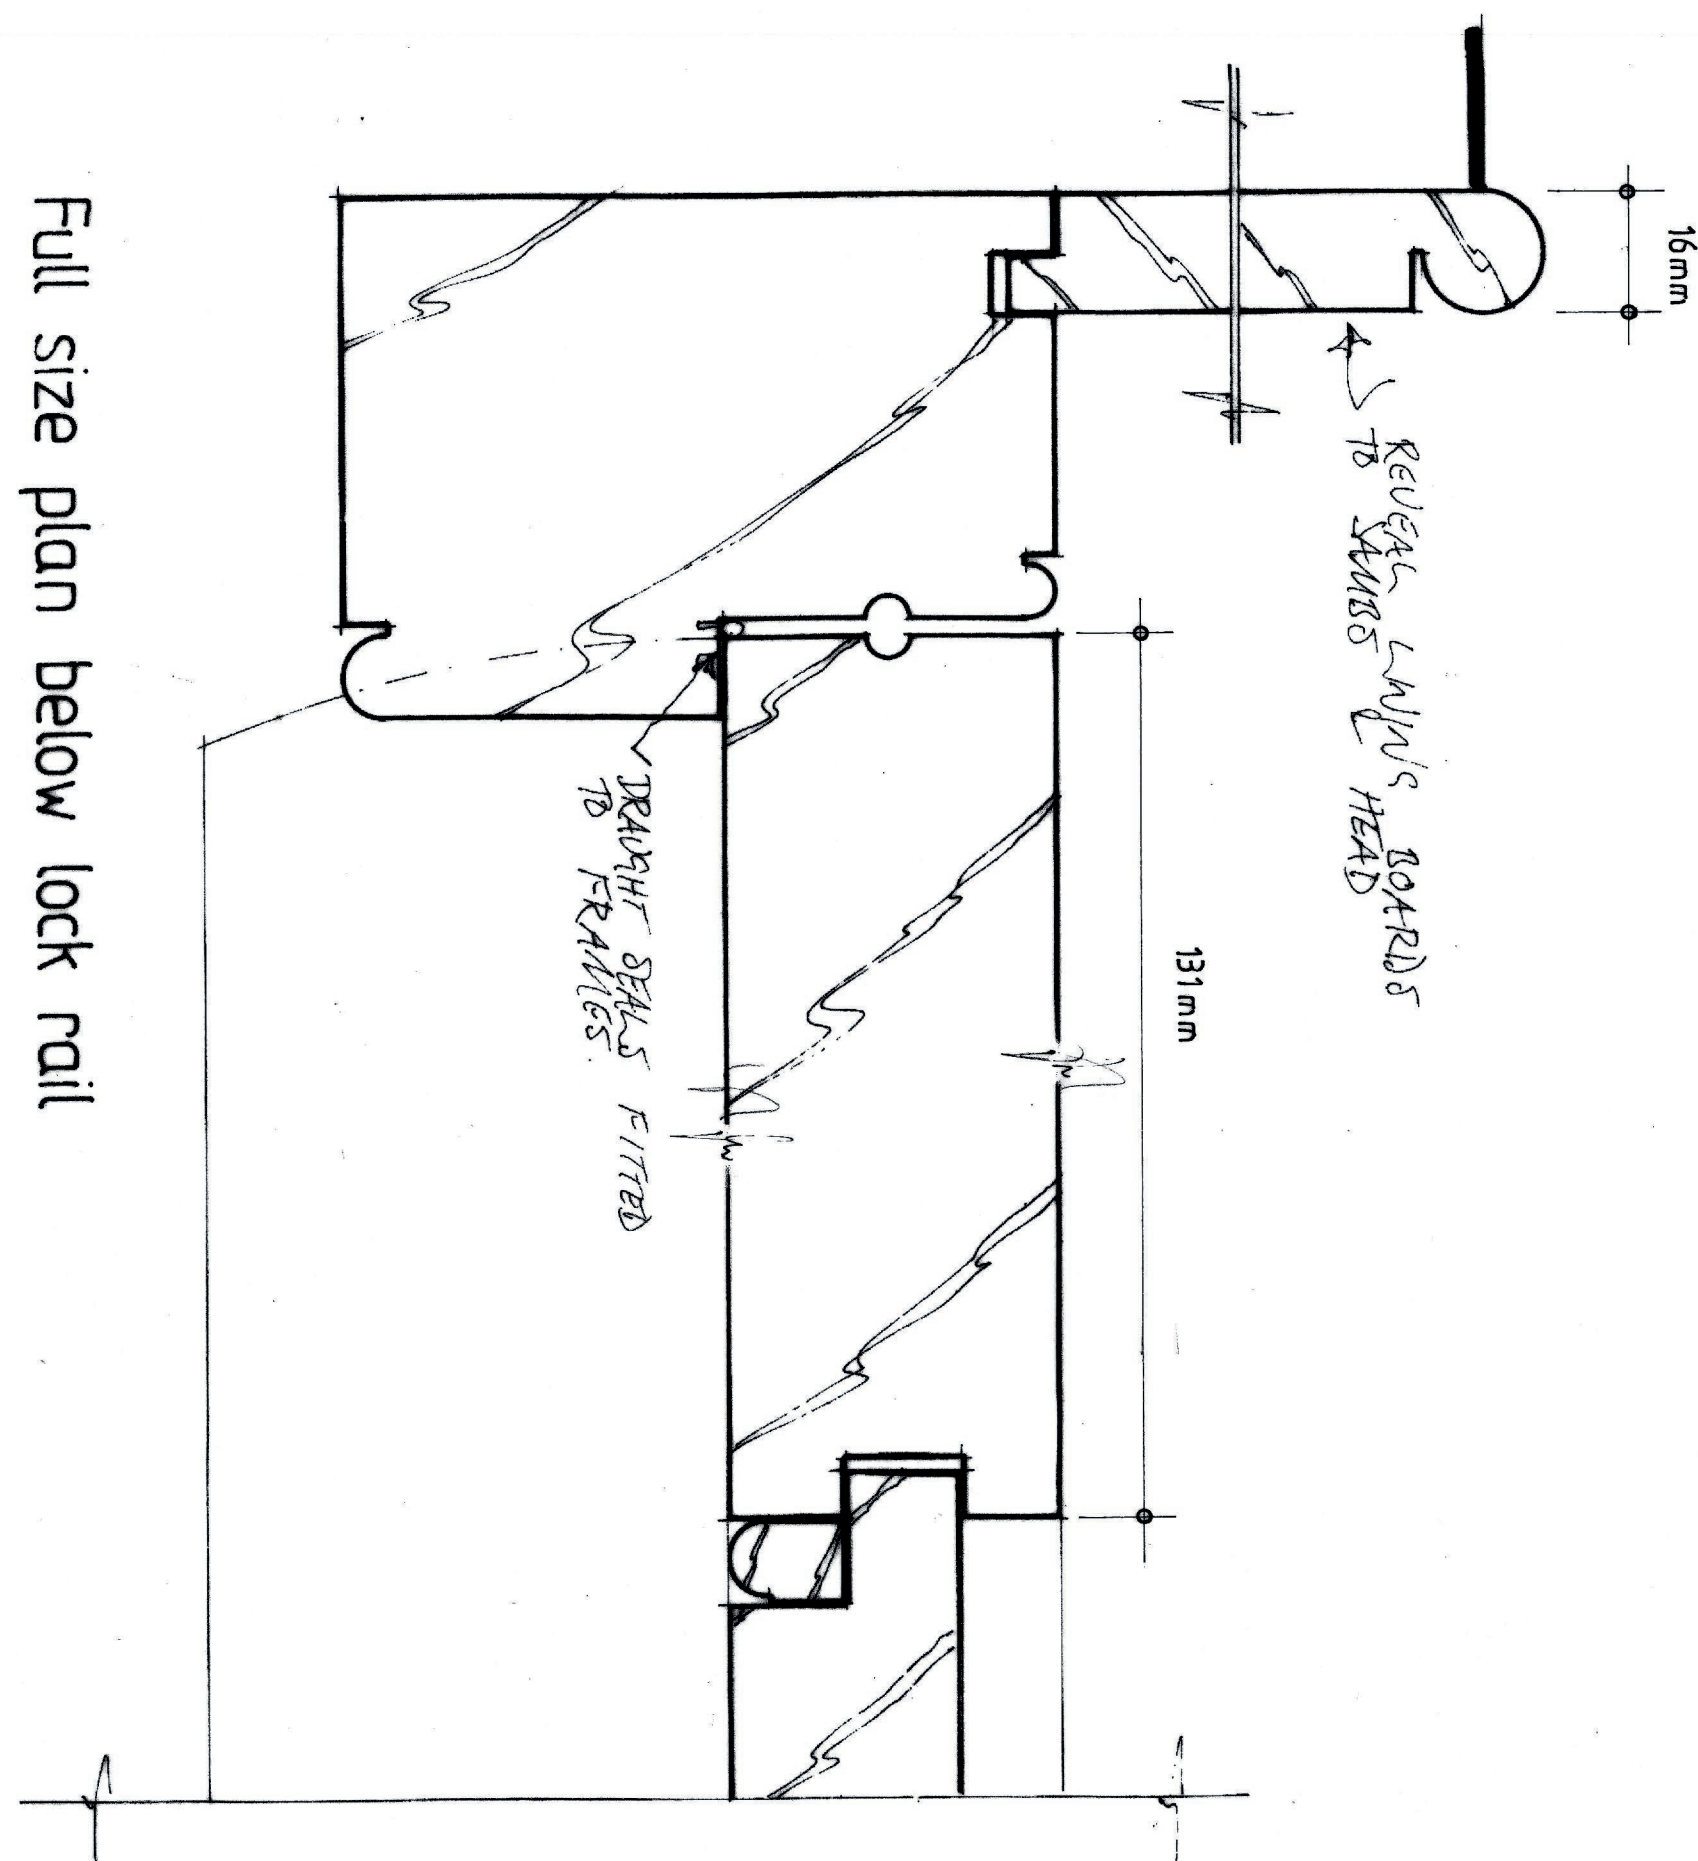

Full size plan below lock rail

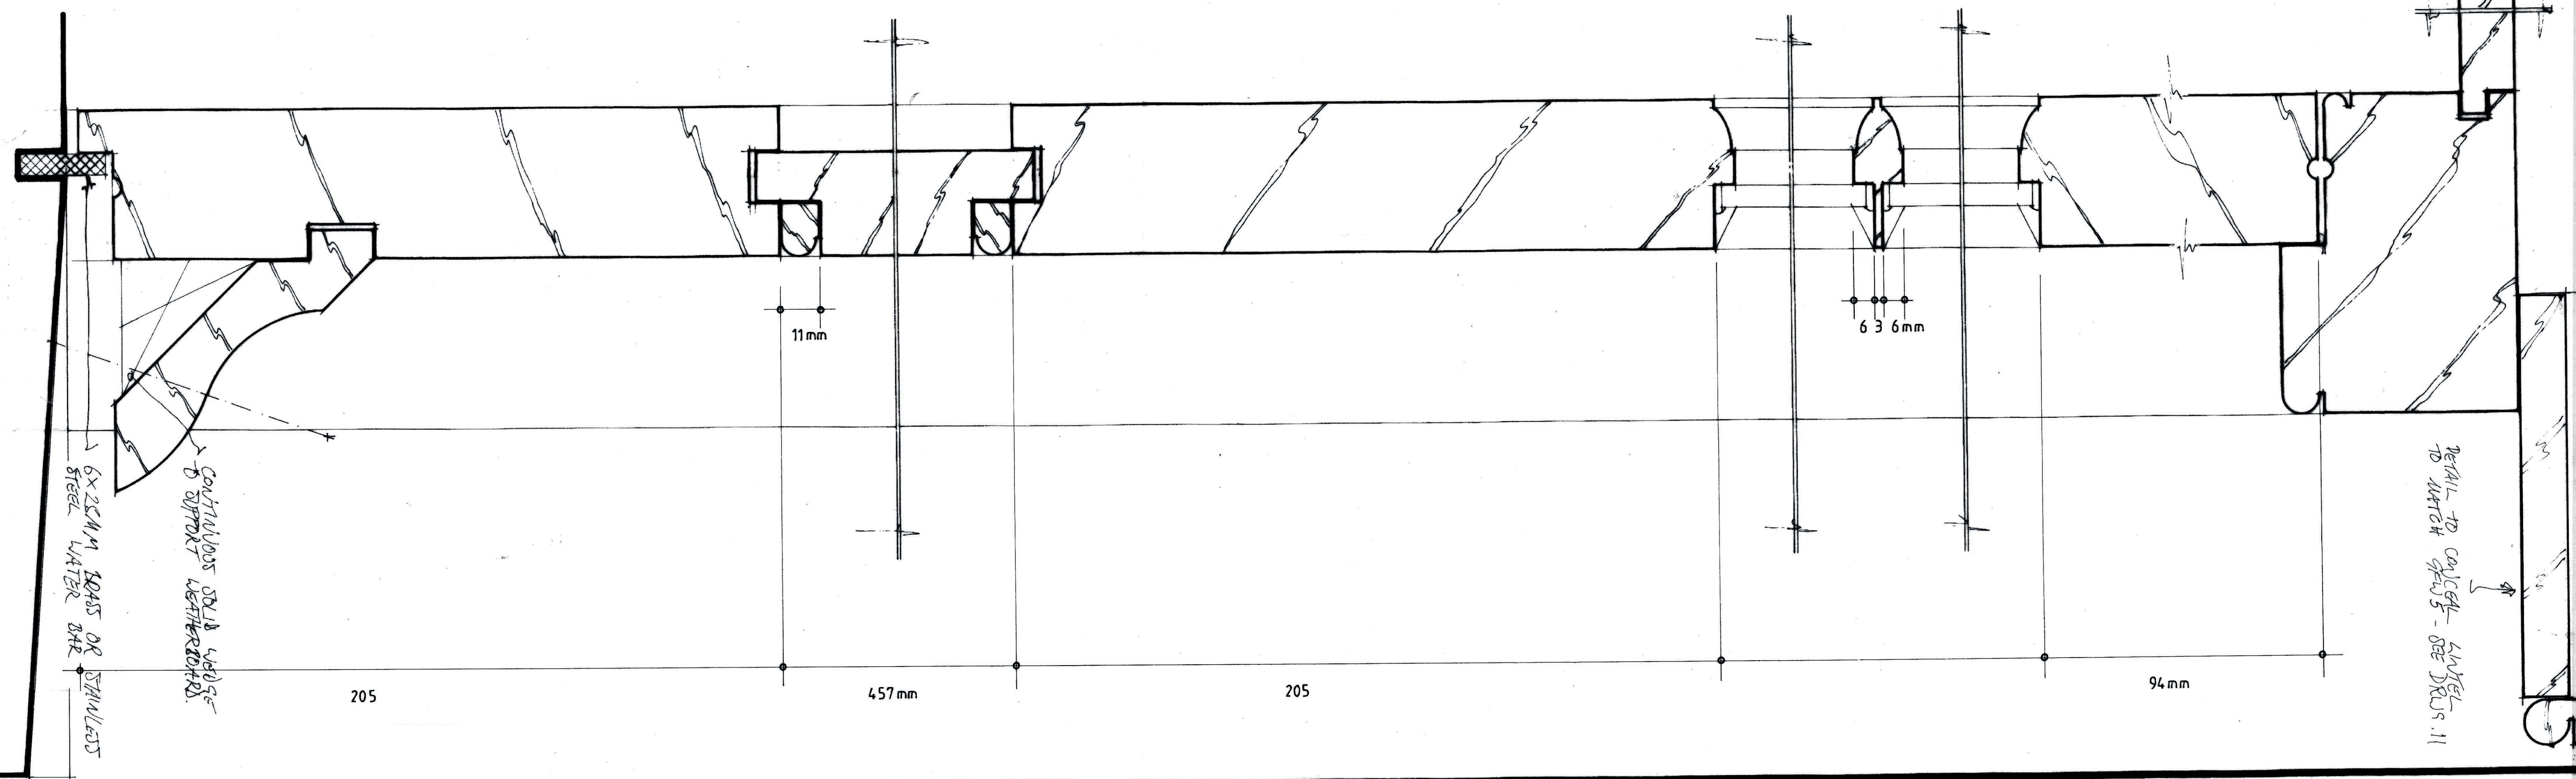

Full size section

Notes:
 Confirm opening dimensions on site prior to joinery manufacture
 Construct joinery in Accoya*
 Glaze with 6.4mm laminated glass

East Court Manor
 Half glazed door detail GFD2
 Scale: full size & 1:10 at A1
 Drwg: ECM/0123/10
 Drwg. by: T. Ellis June 2023 Tel: 01233 770498

Scan + 3 folded