


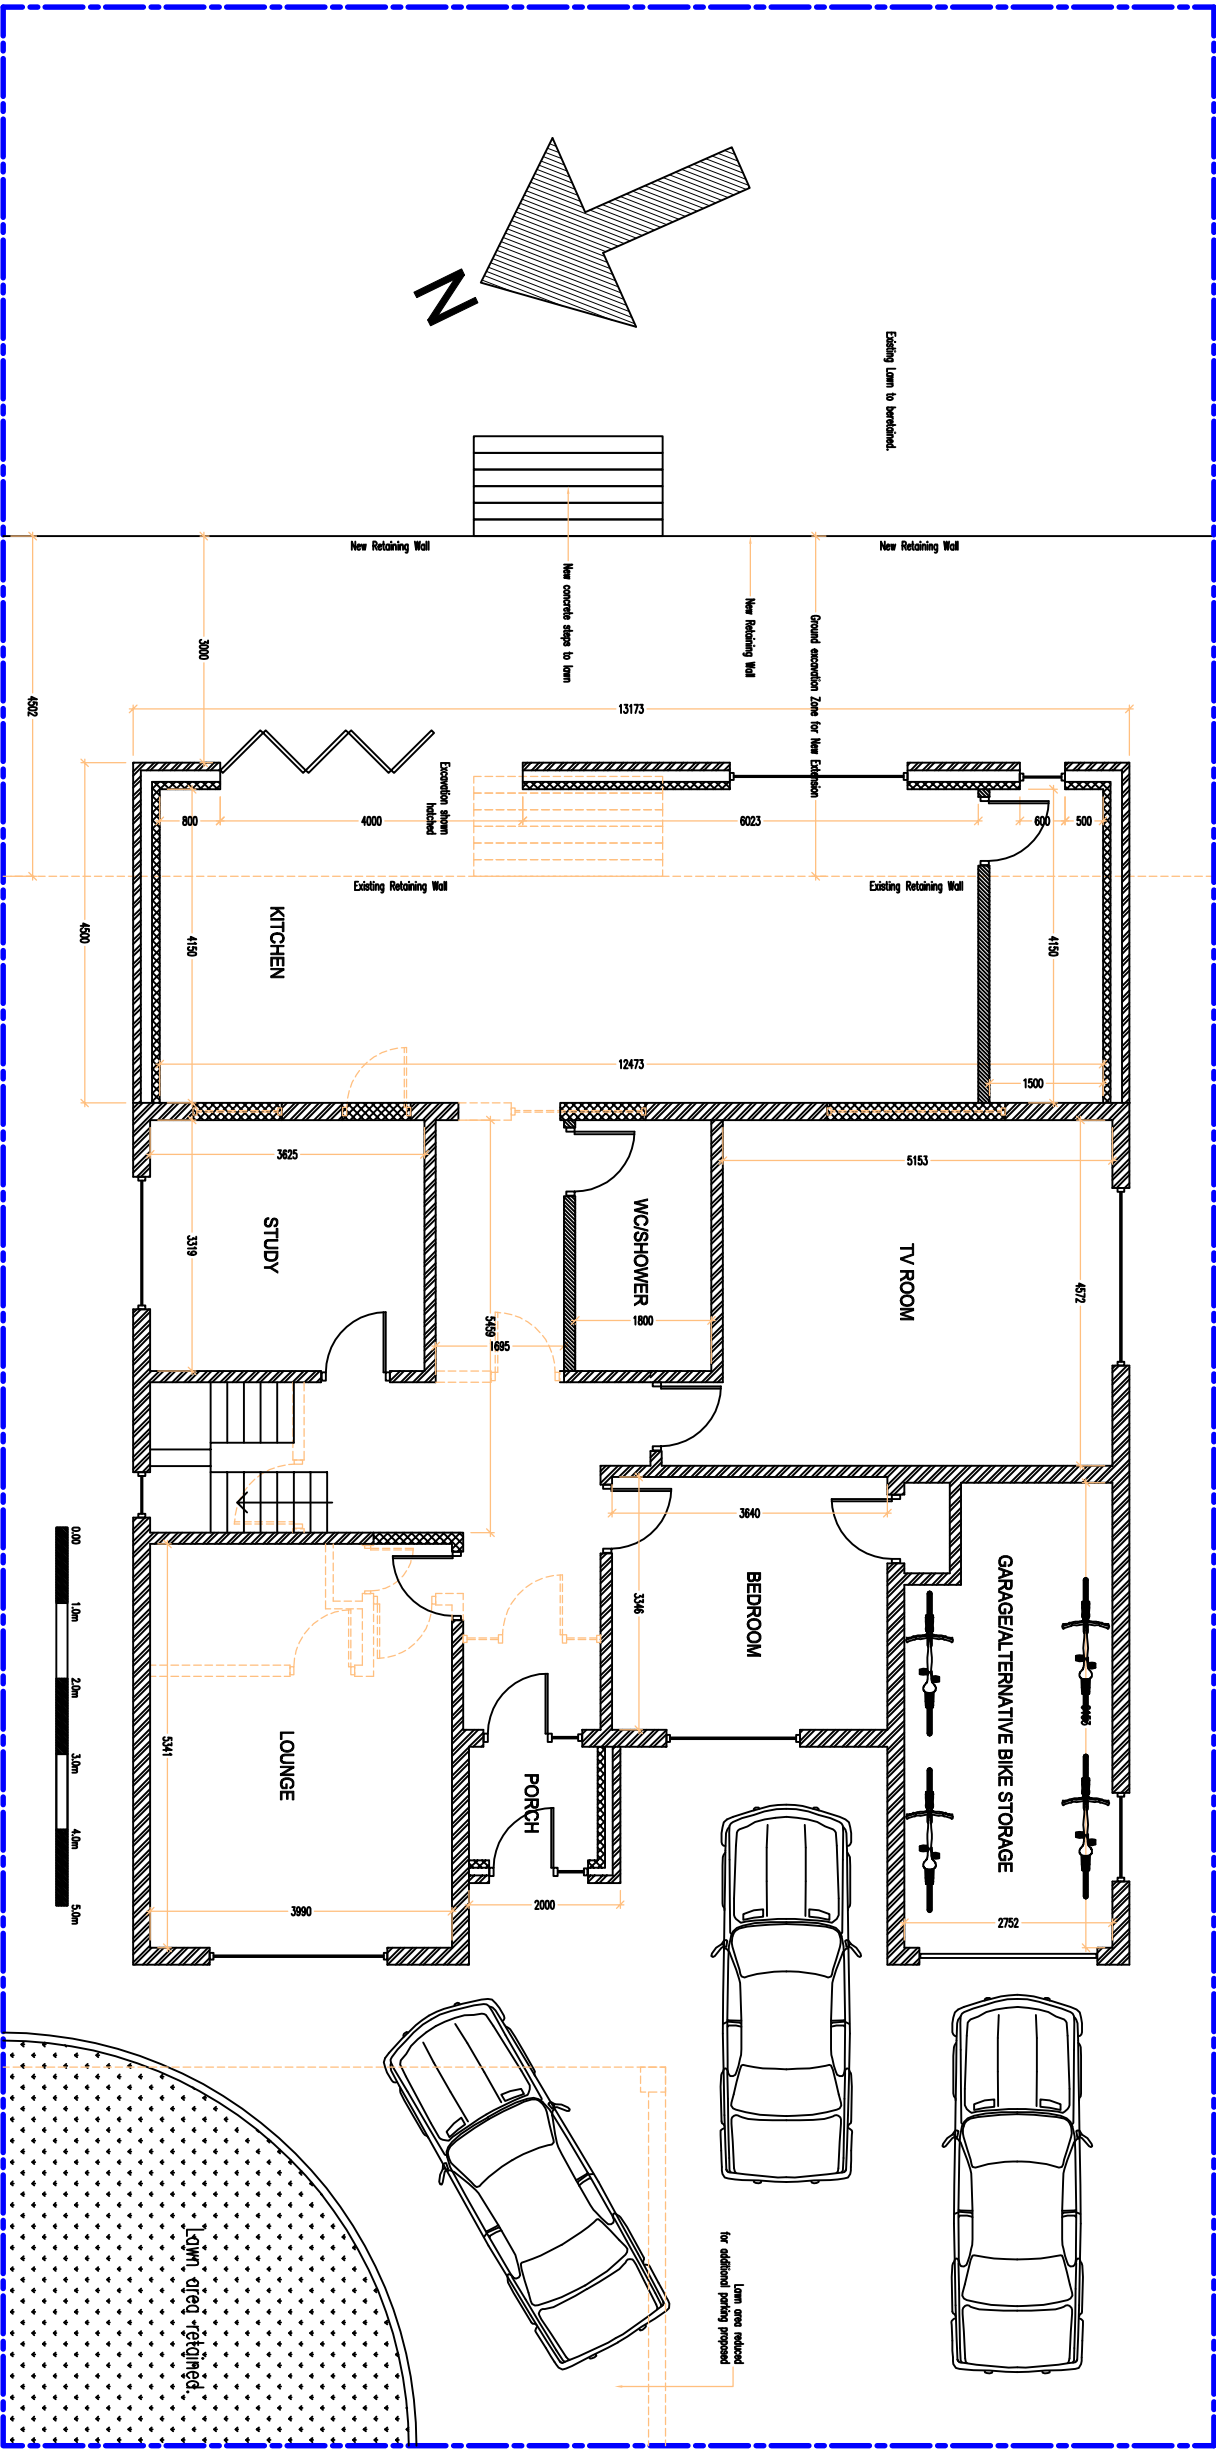

PROPOSED PARKING PLAN

Client			
Mr Dalbogh Singh Rajbans			
5 The Yews			
Gravesend, Kent			
DA12 1PA			
Drawing Title			
Proposed Parking Plan			
Amendment for Planning Submission	RB	01	Sept 26
	Initial	Rev	Date
This drawing is copyright and may not be reproduced or used in unless expressly agreed by the Design Team All dimensions must be checked on site.			
Drawing No.		Revision	
2522-009		01	
Scale	1:100@A3	Date	Sept 26
Computer File No.			
Drawn By Raj Bhatti			