

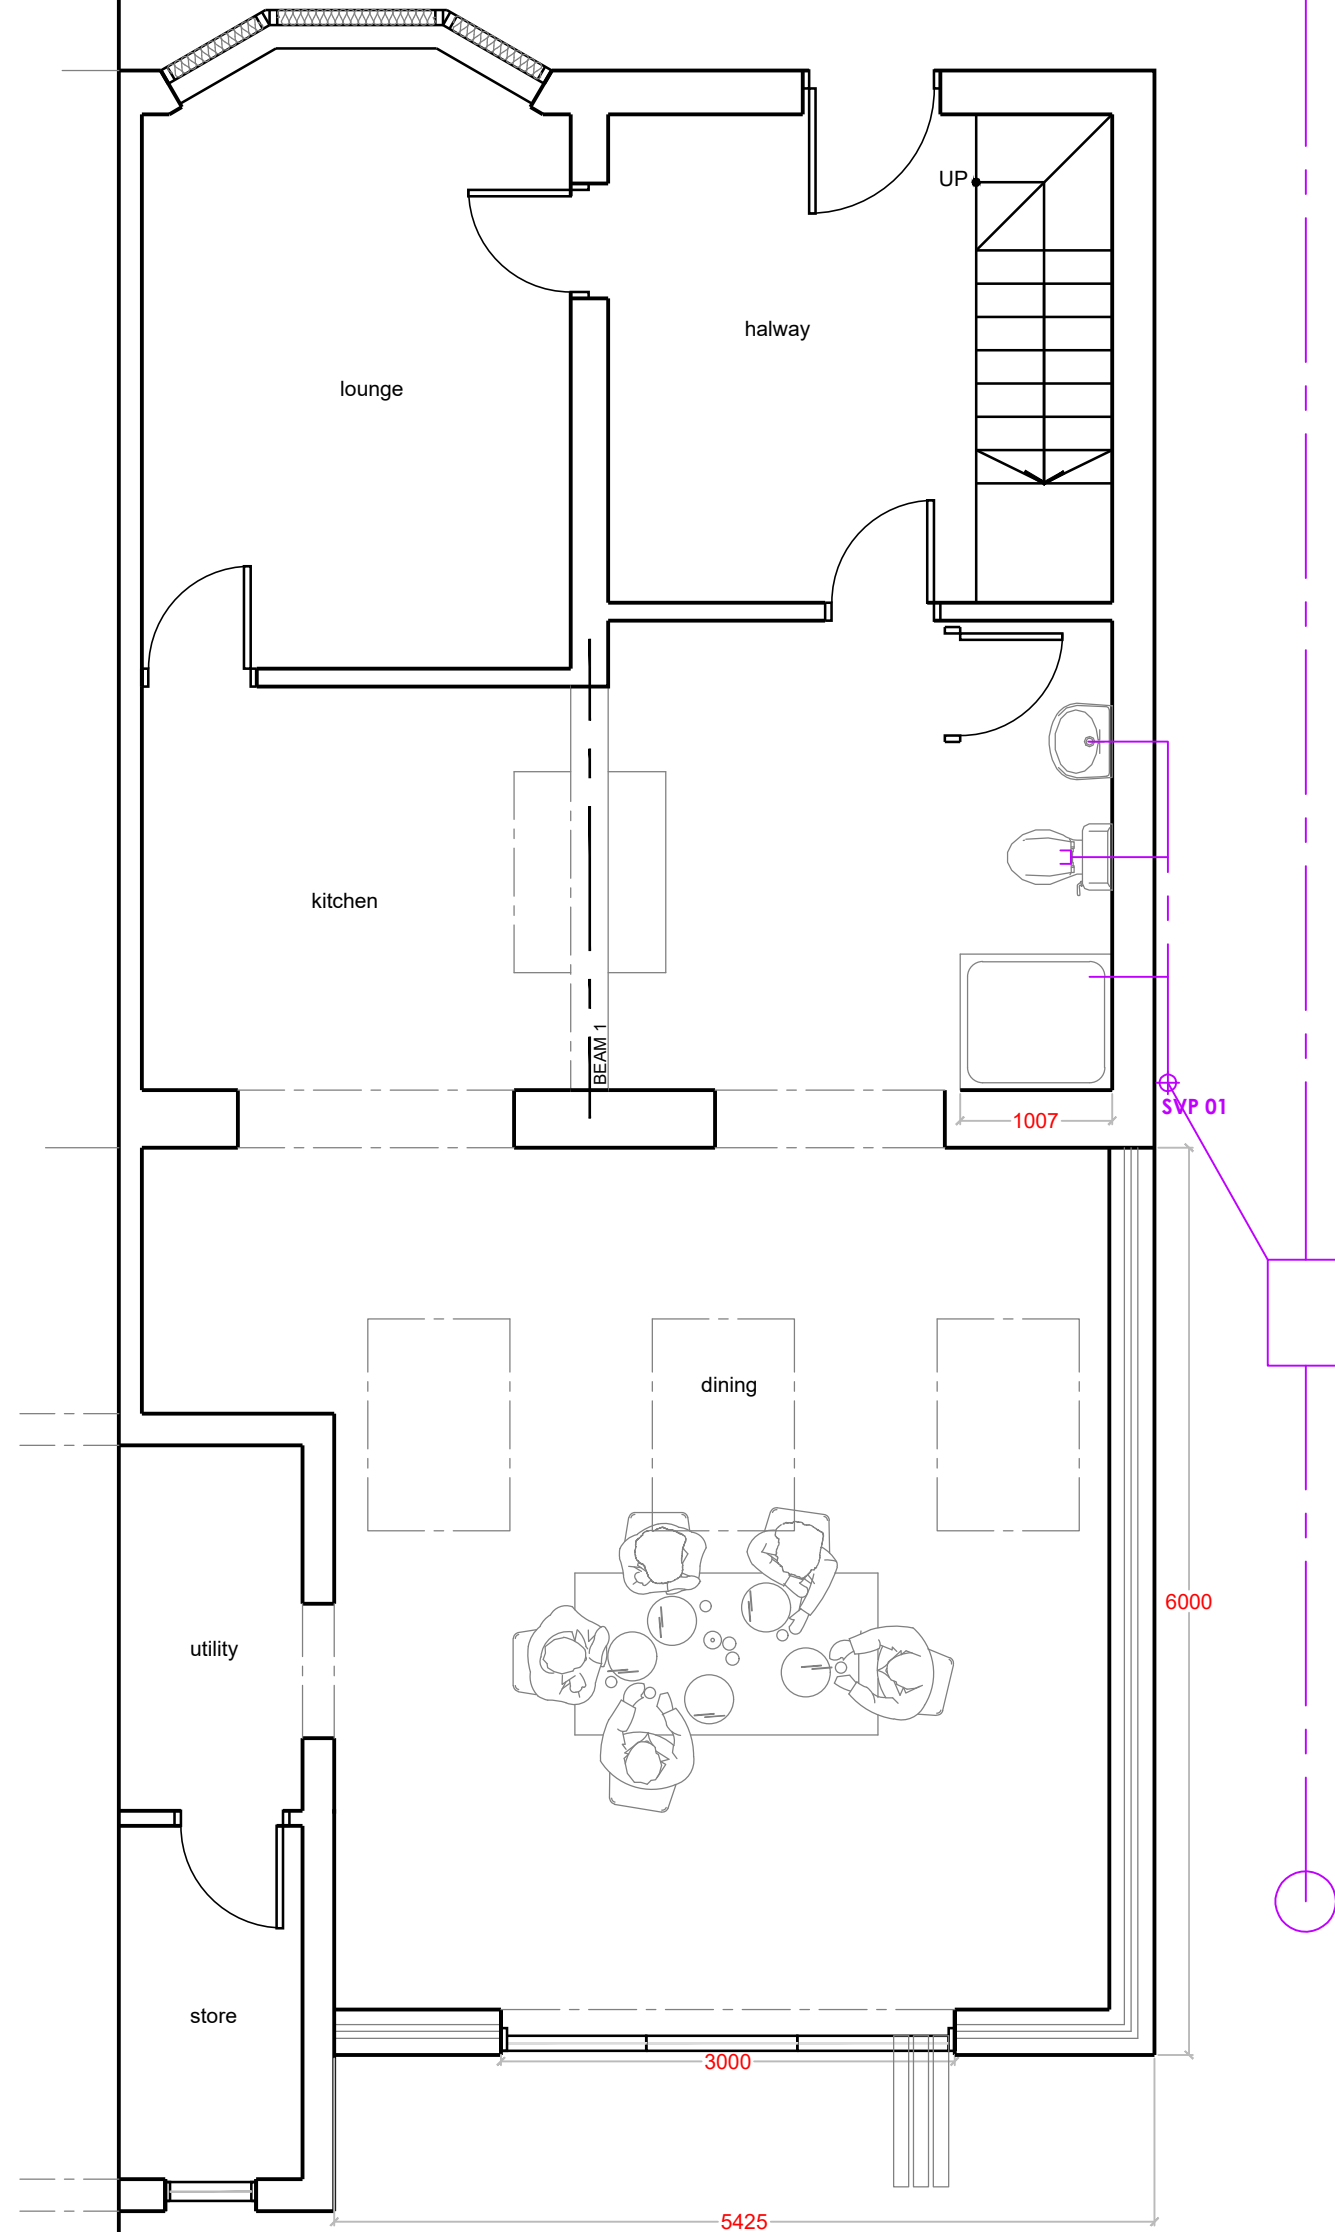


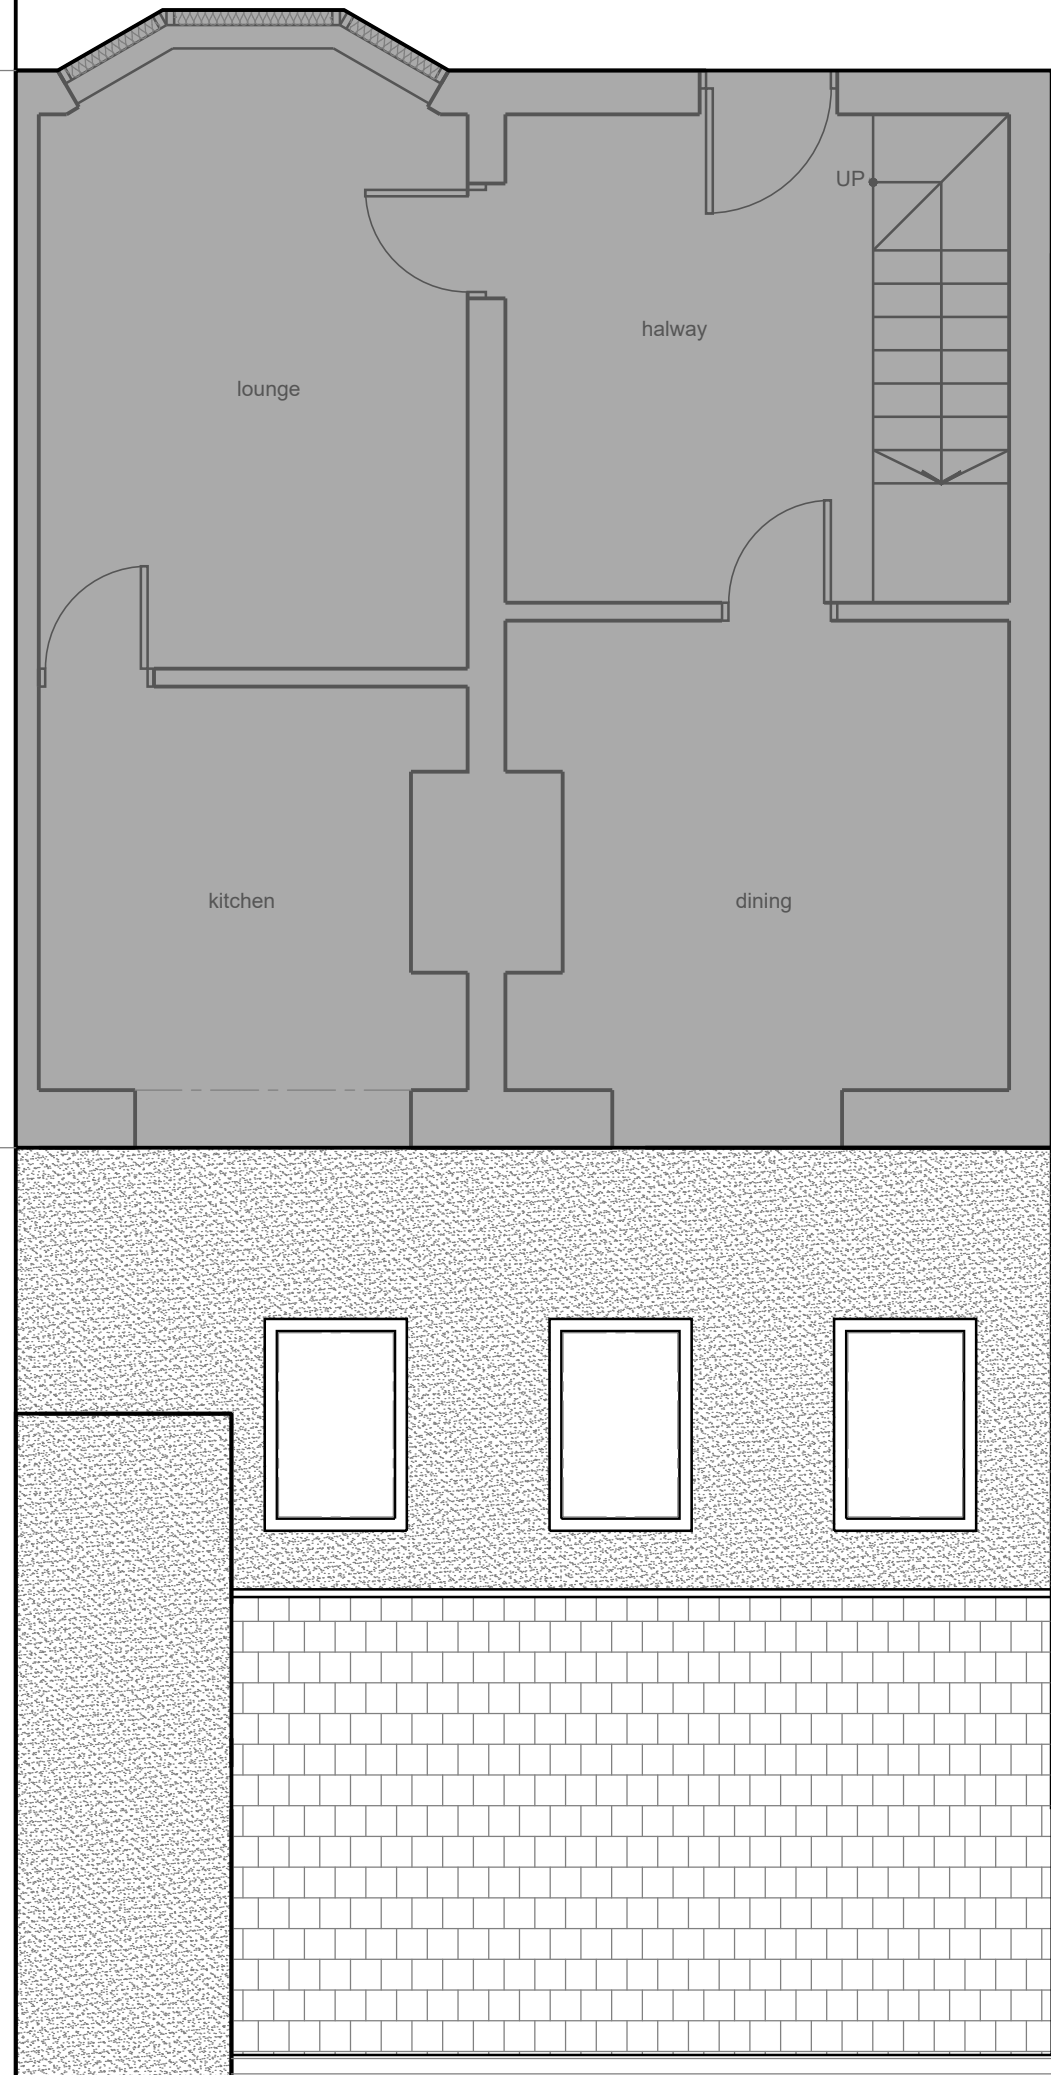

SITE LOCATION PLAN
@1:1250 SCALE

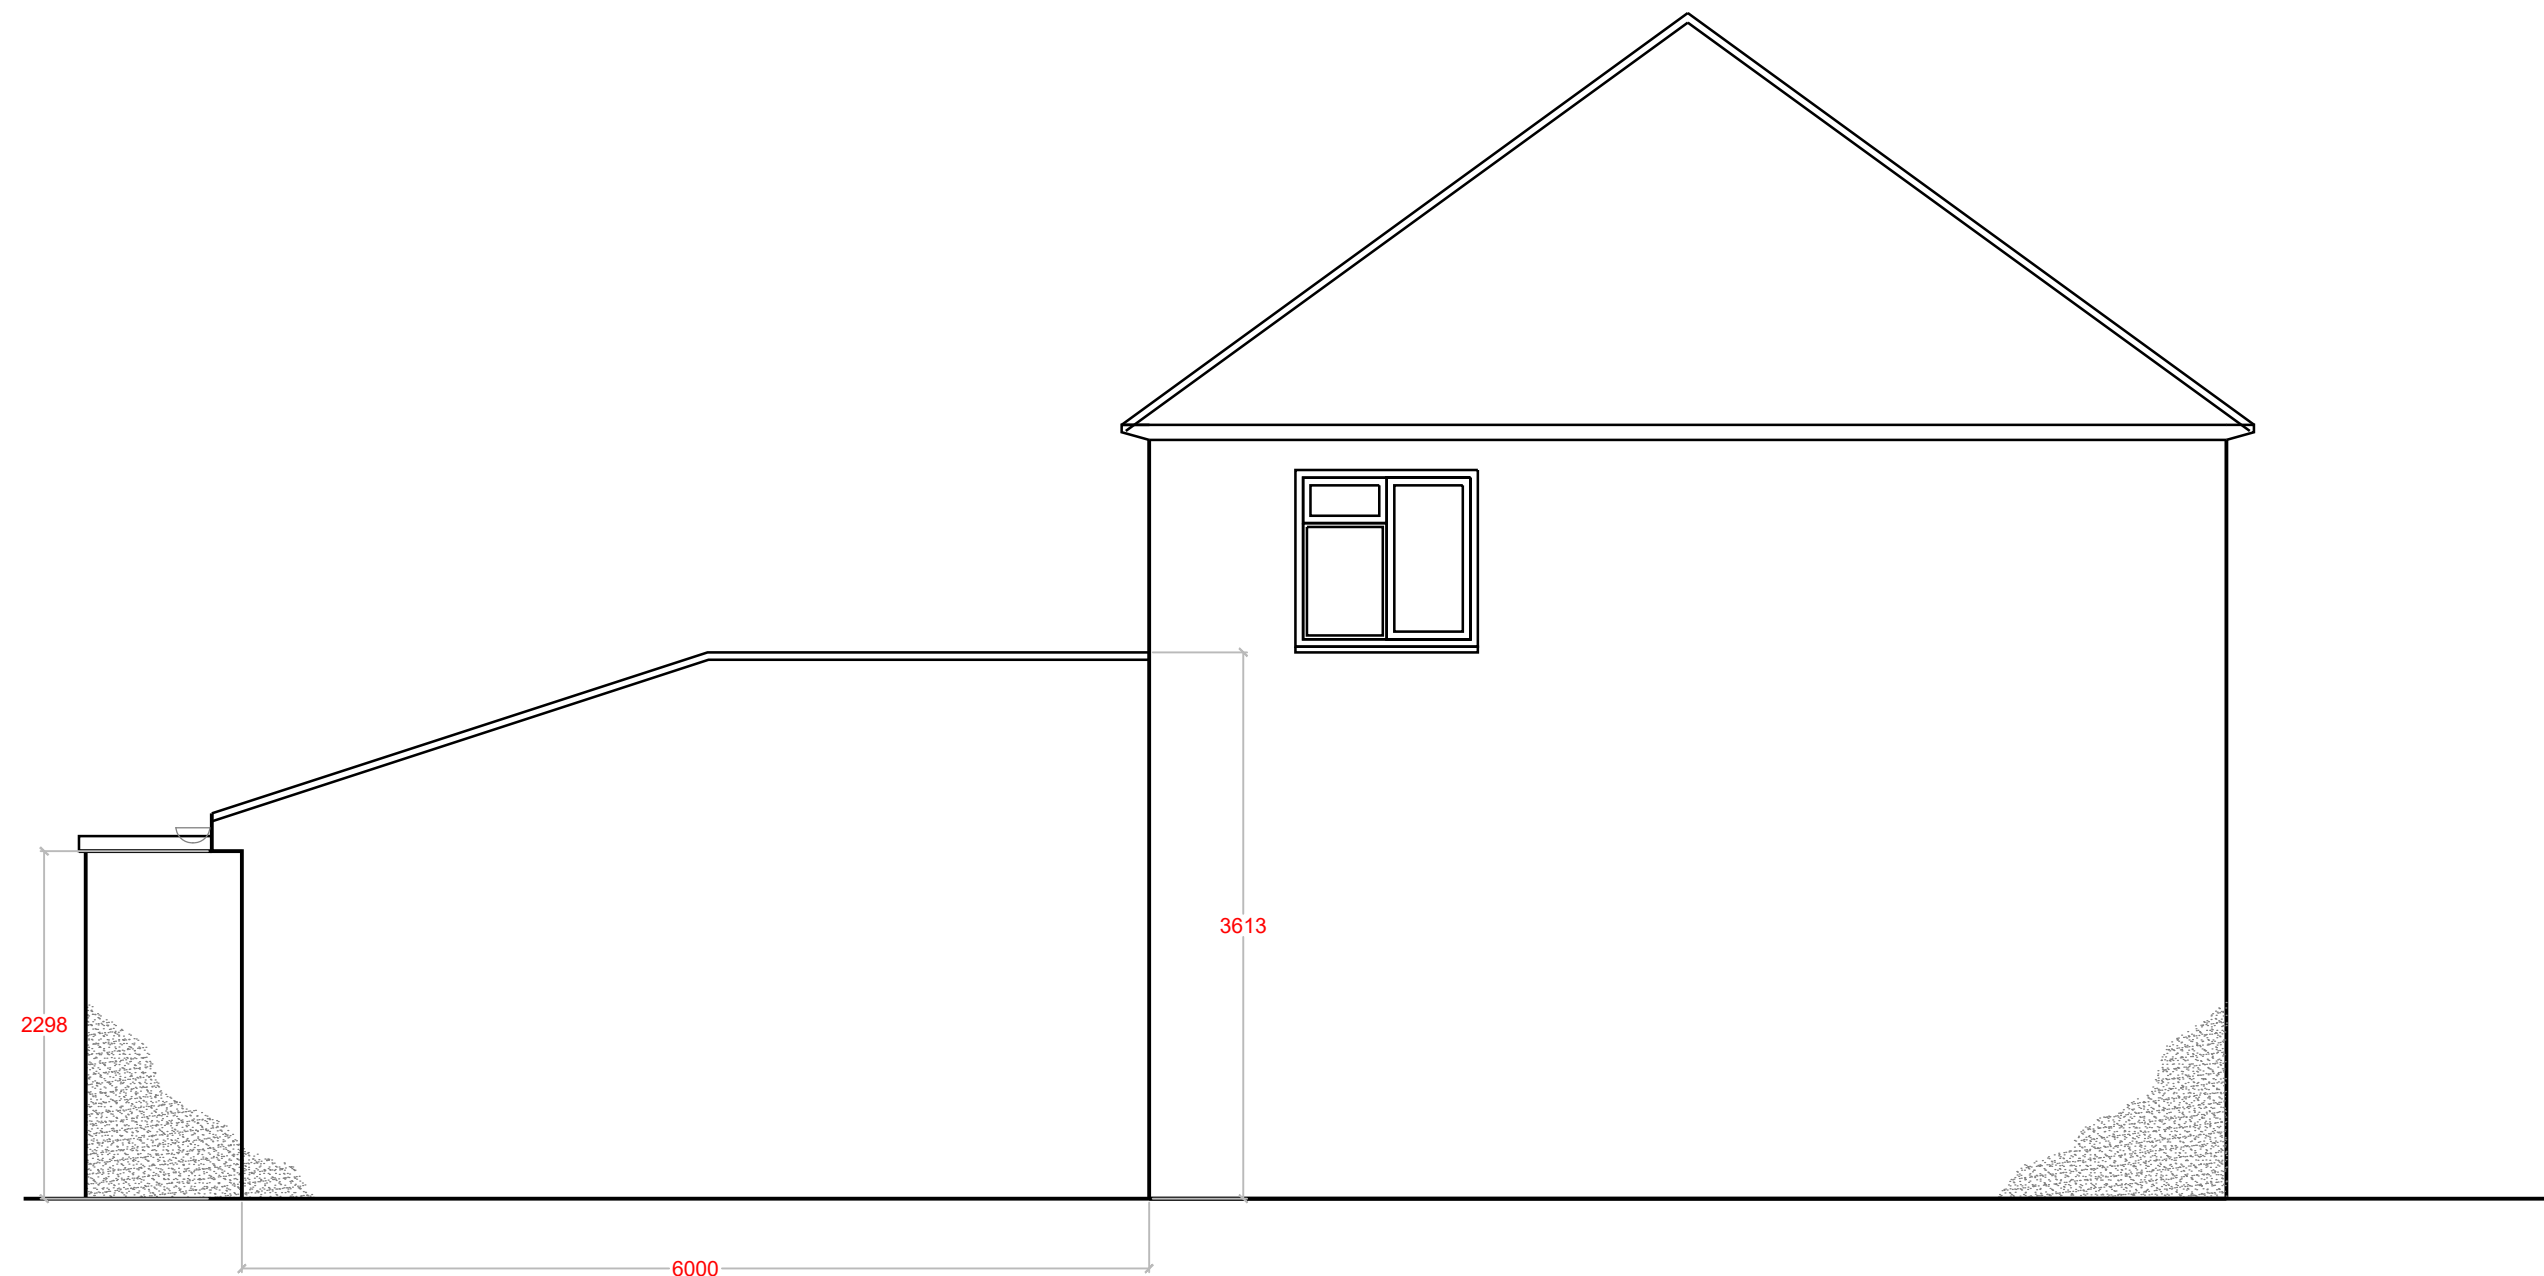

NOTES			
- DO NOT SCALE FROM THIS DRAWING. - ALL DIMENSIONS MUST BE CHECKED ON SITE. - ALL RIGHTS RESERVED. NO REPRODUCTION IN ANY MATERIAL FORM IS PERMITTED WITHOUT CONSENT. - THIS DRAWING IS COPYRIGHT OF KENT ARCHITECTURAL SERVICES.			
client			
MR K DHILLON			
project			
11 GRIEVES ROAD			
NORTHFLEET, KENT, DA11 7JQ			
title			
PROPOSED			
PLAN AND ELEVATIONS			
scales			
1:50 @A1			
date	drawn	size	
28.08.26	mss	A1	
drawing no.			revision
GR-001-500			P1