



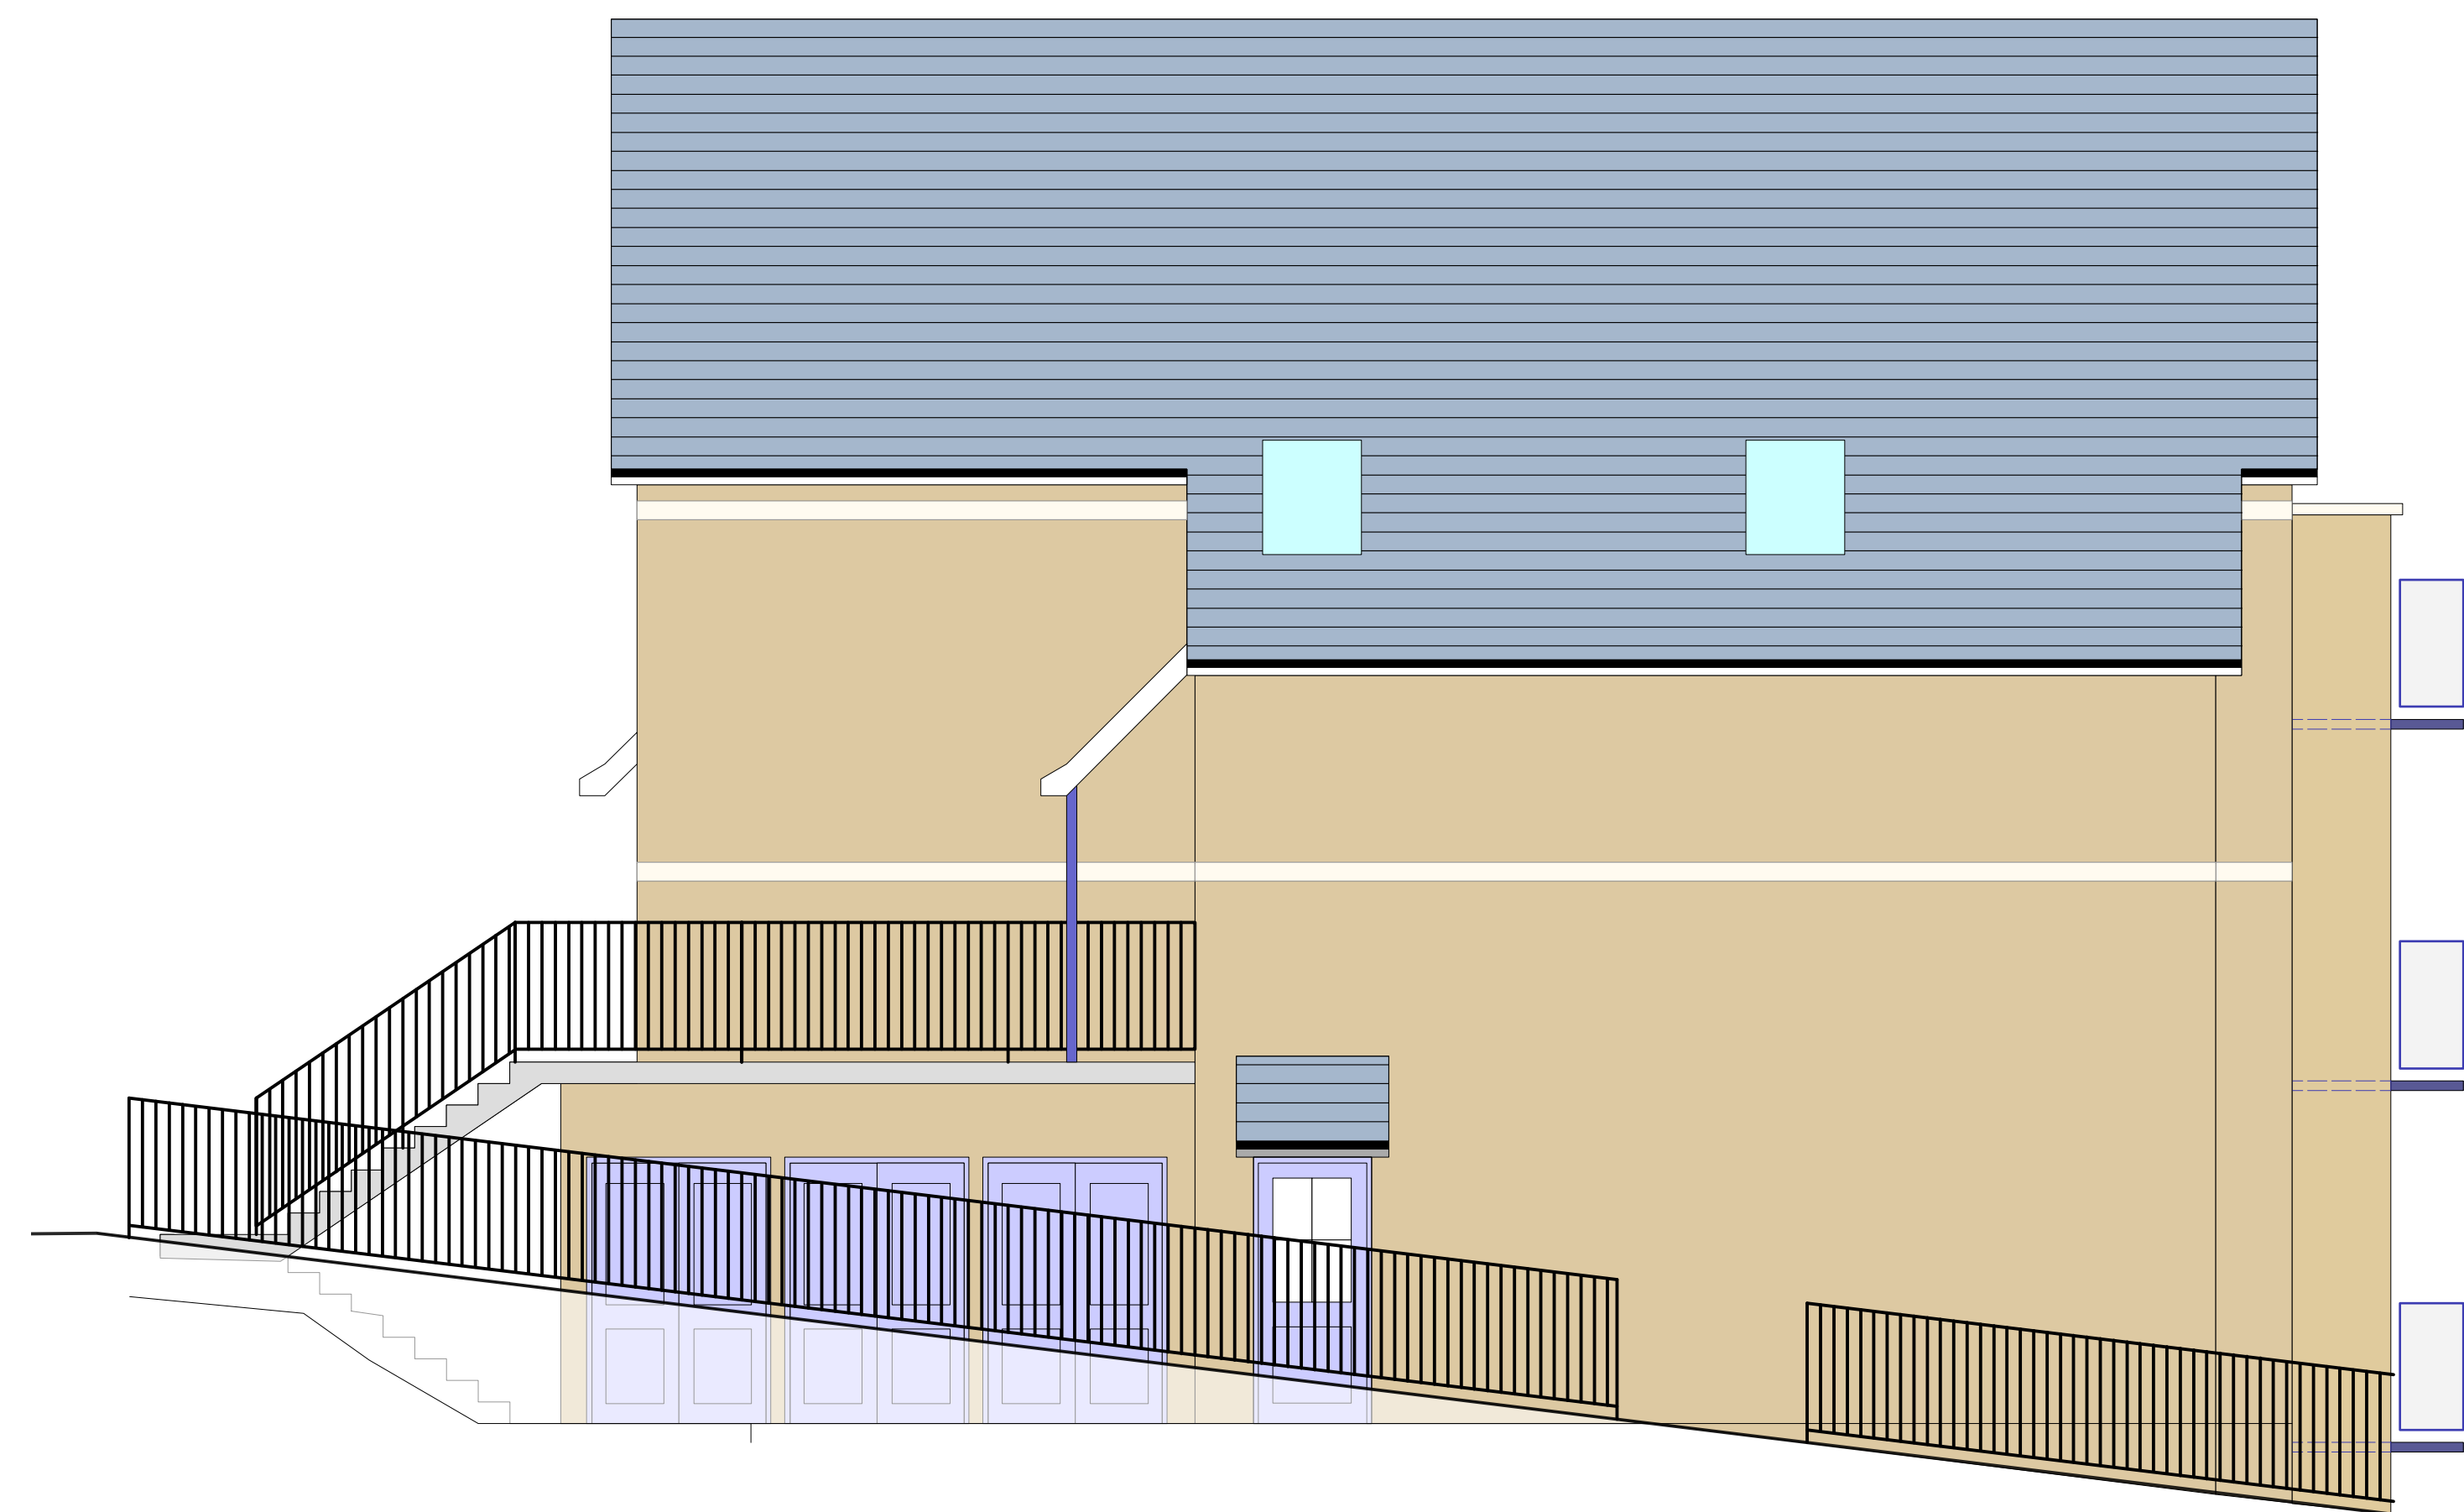

west - facing no.20

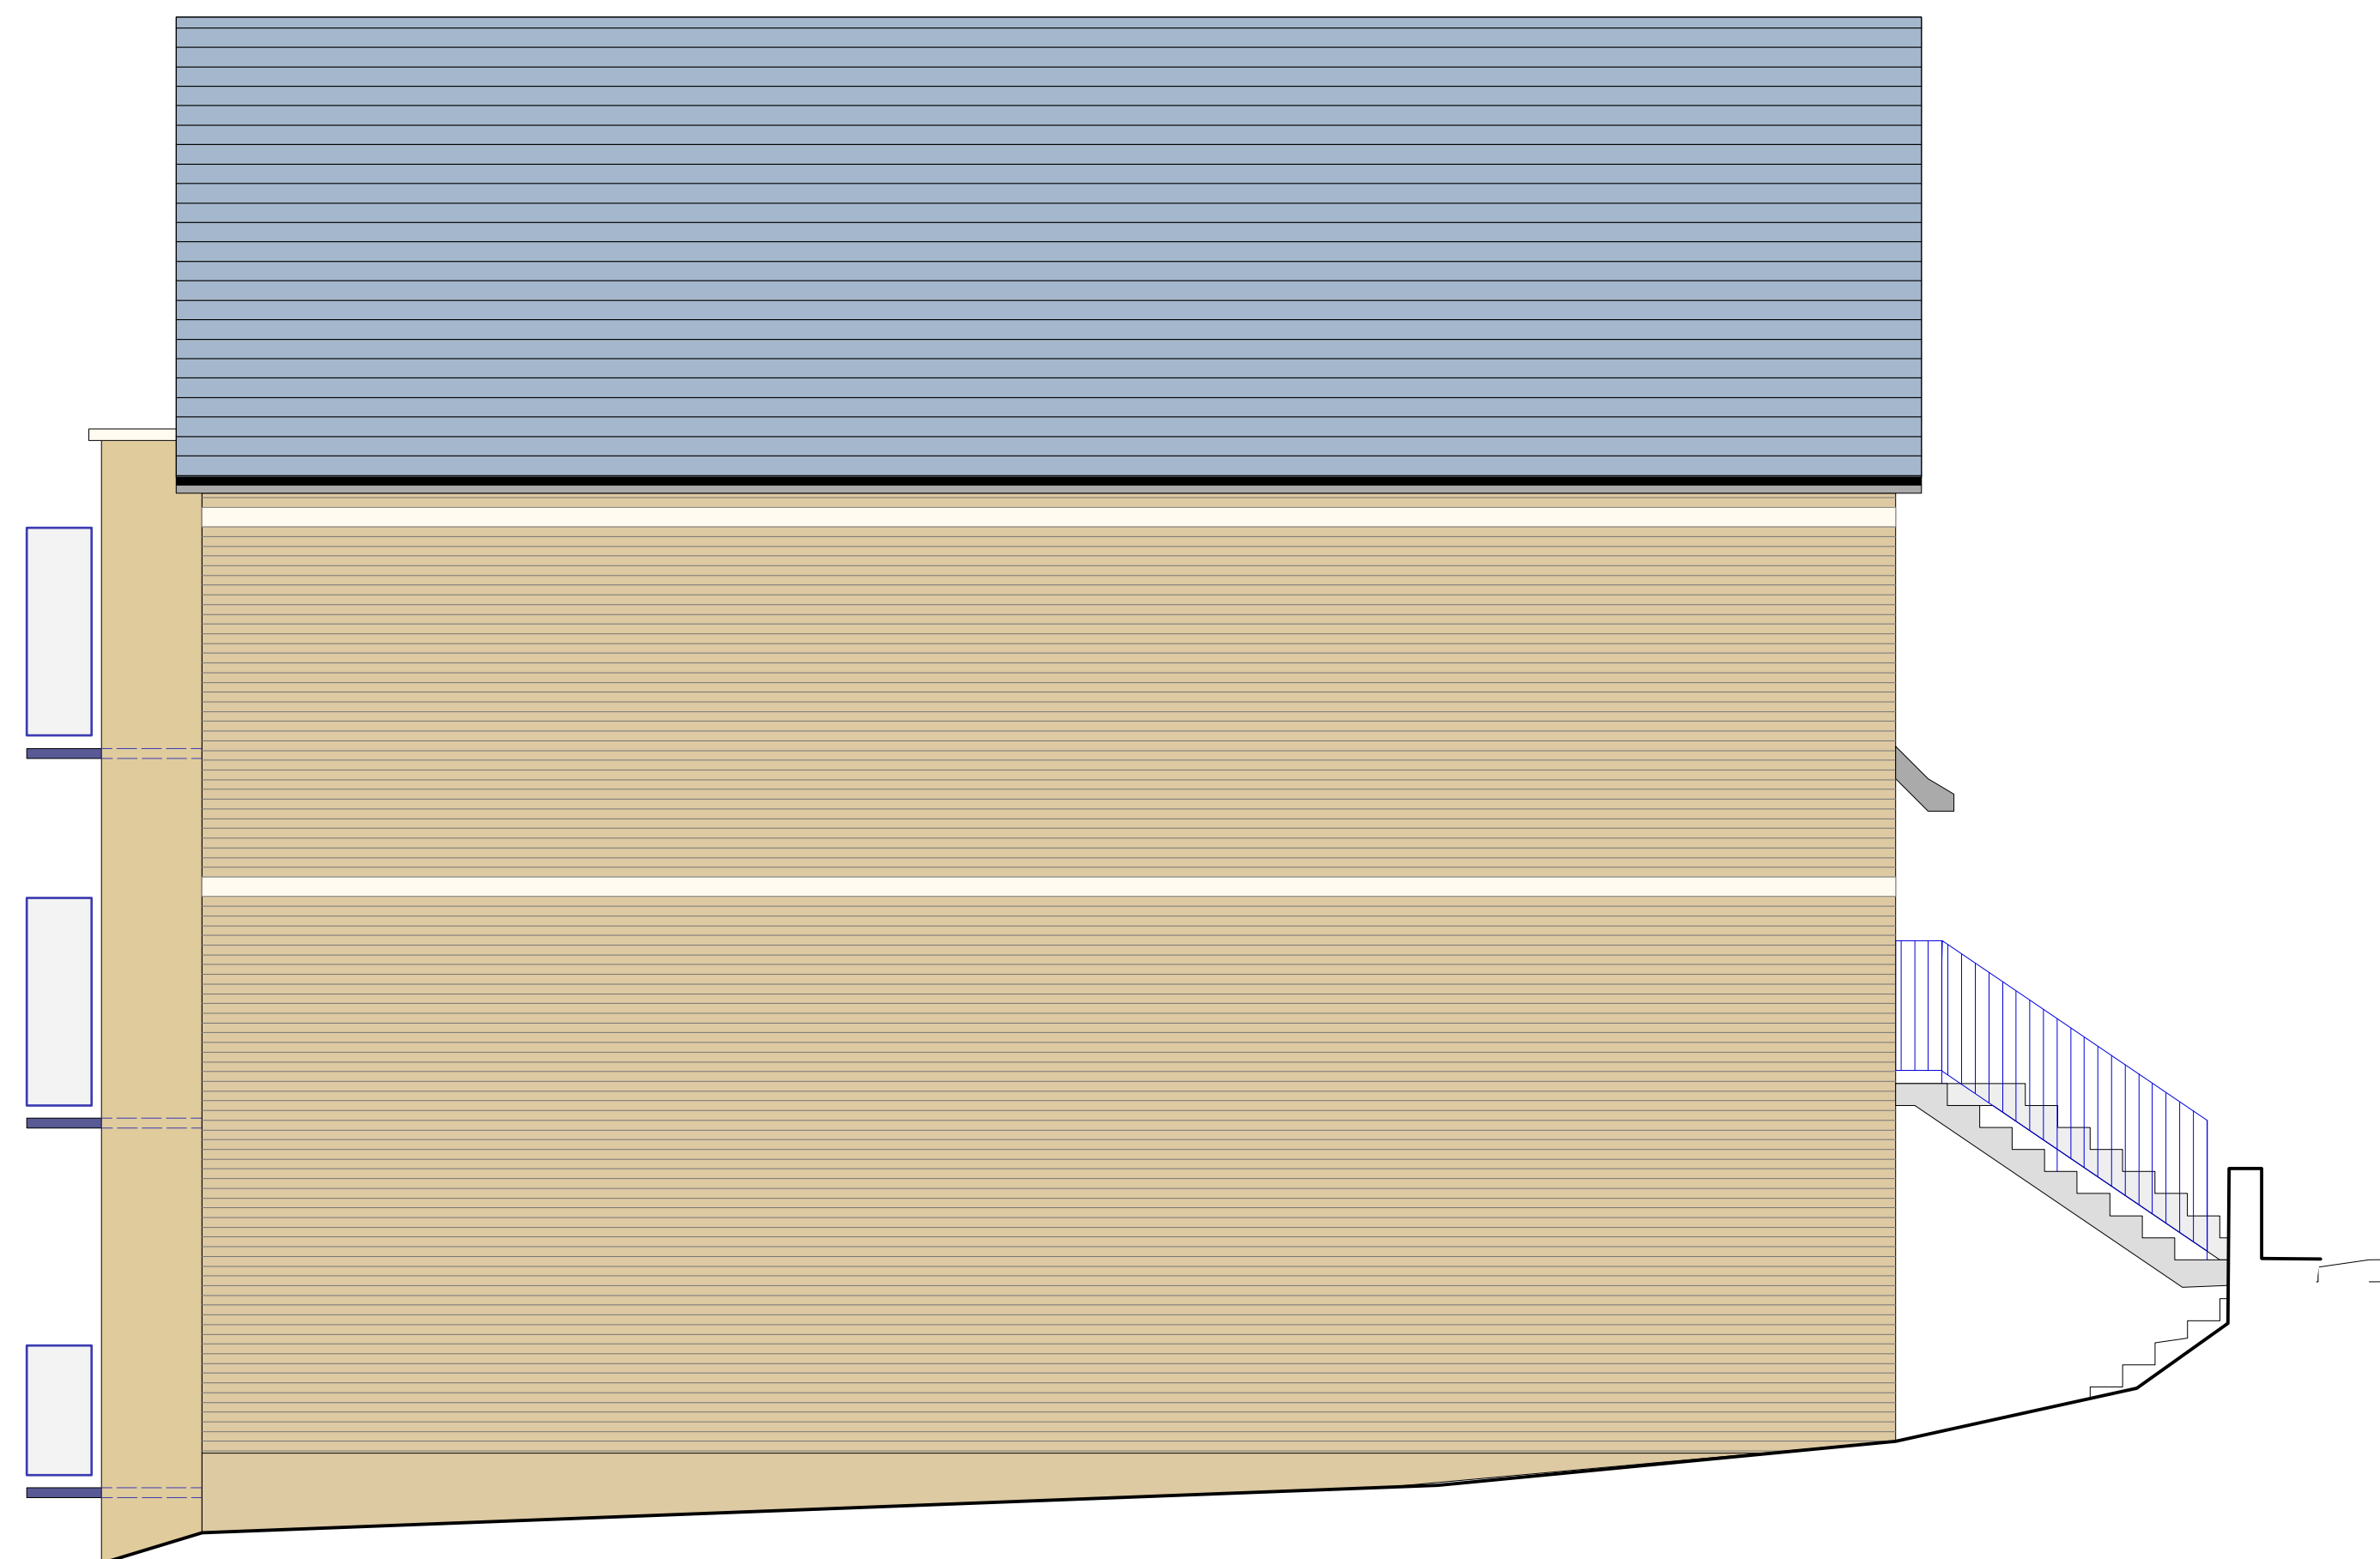

east - facing no.22



north - facing Old Road East

A-elevs alt: GB/23/03/23
B-railing added to west side elevation. GB/03/07/23

Client: Wakes
job: Milton Mount Hall Gravesend DA12 1NQ
title: flats elevations
scale: 1-50 @ A1 date Jan. 2023 dwn. GB

drawing number: **21-18-207** rev. - B