


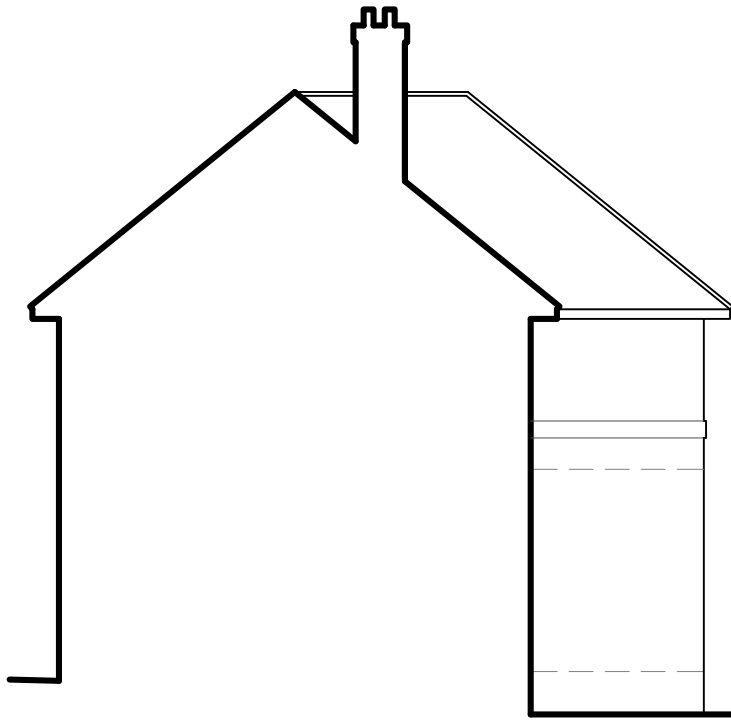
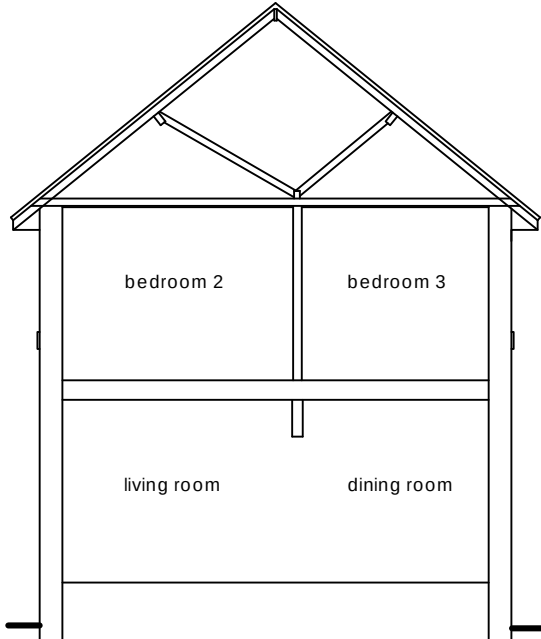
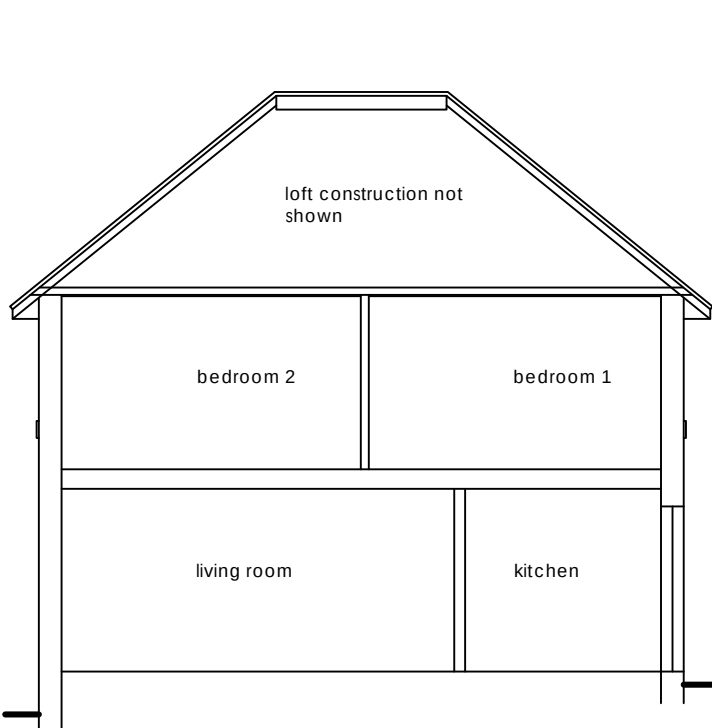
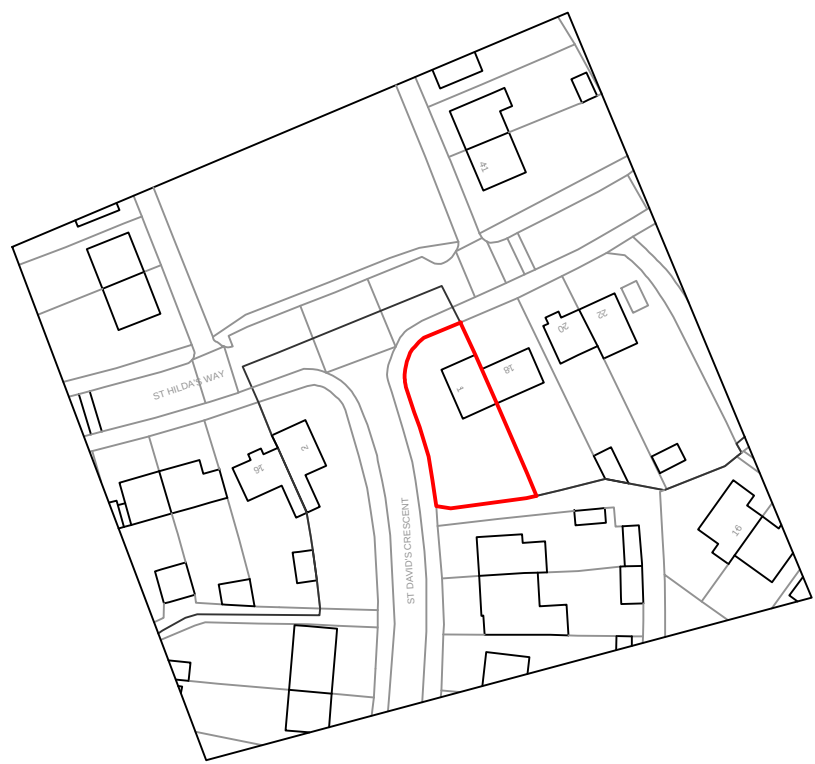
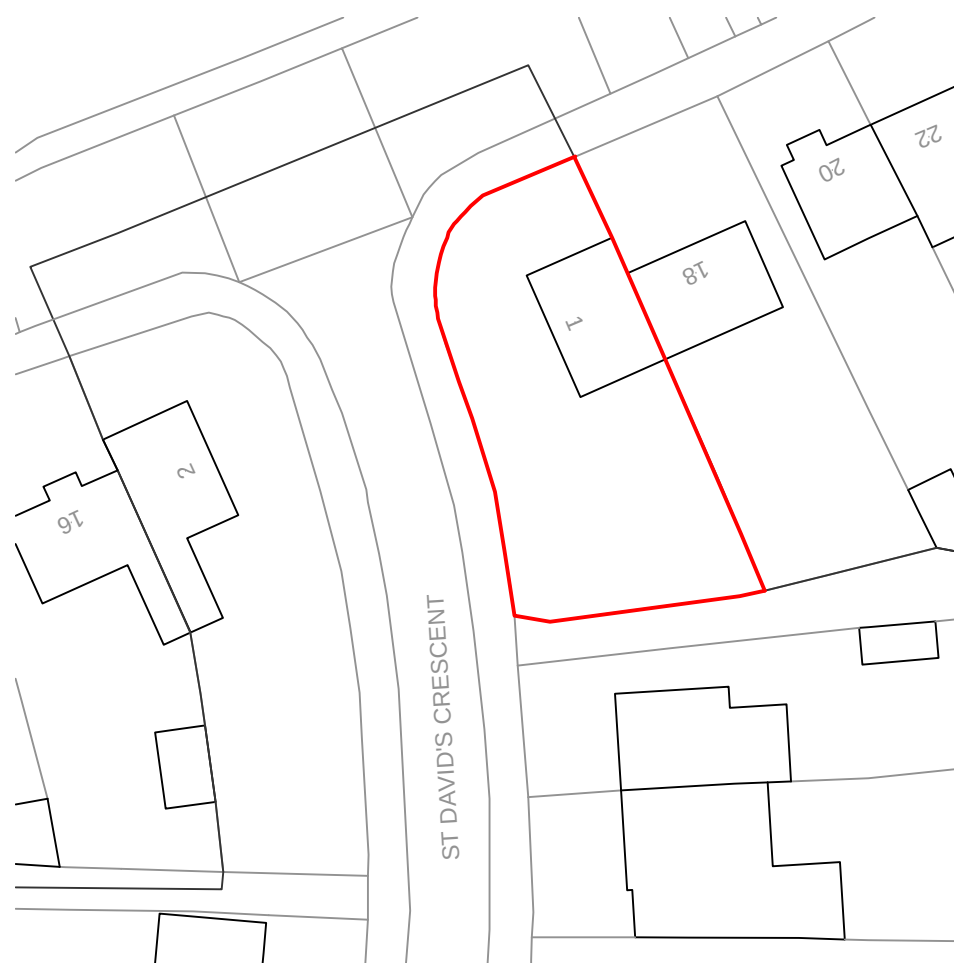
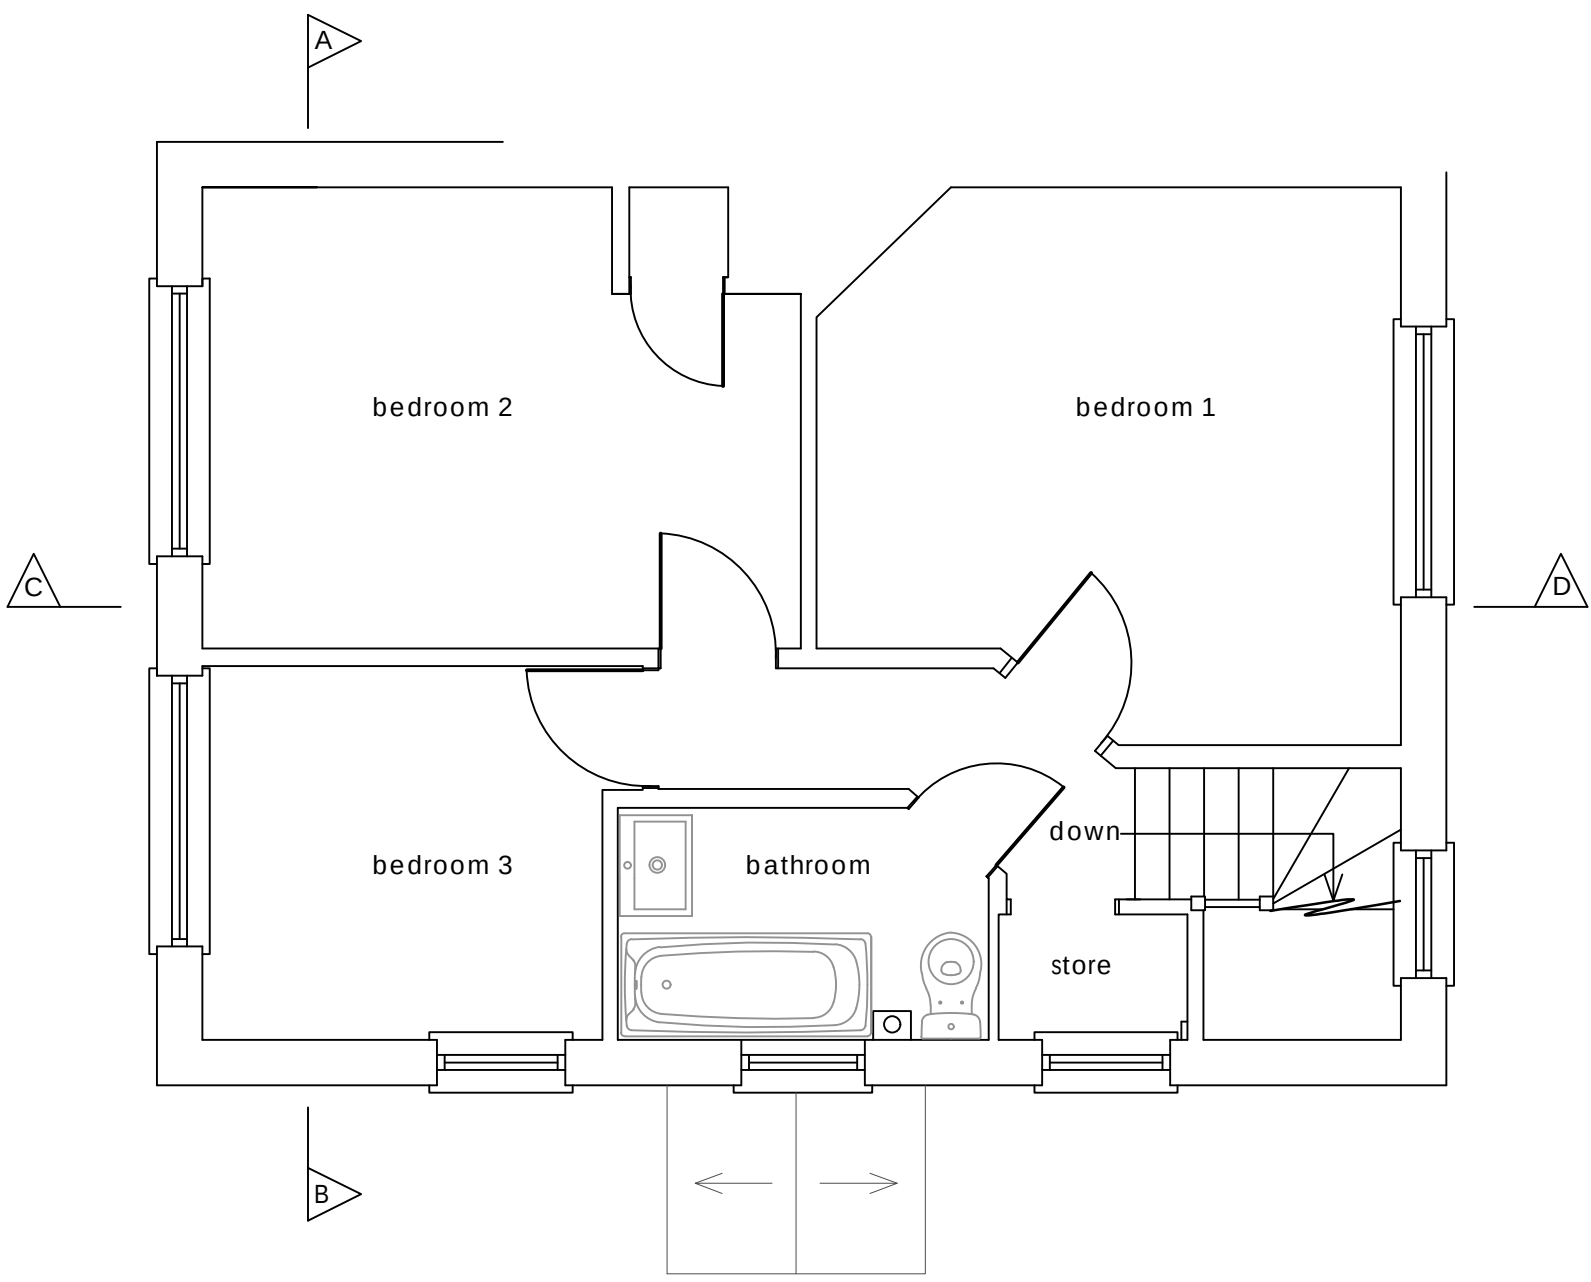


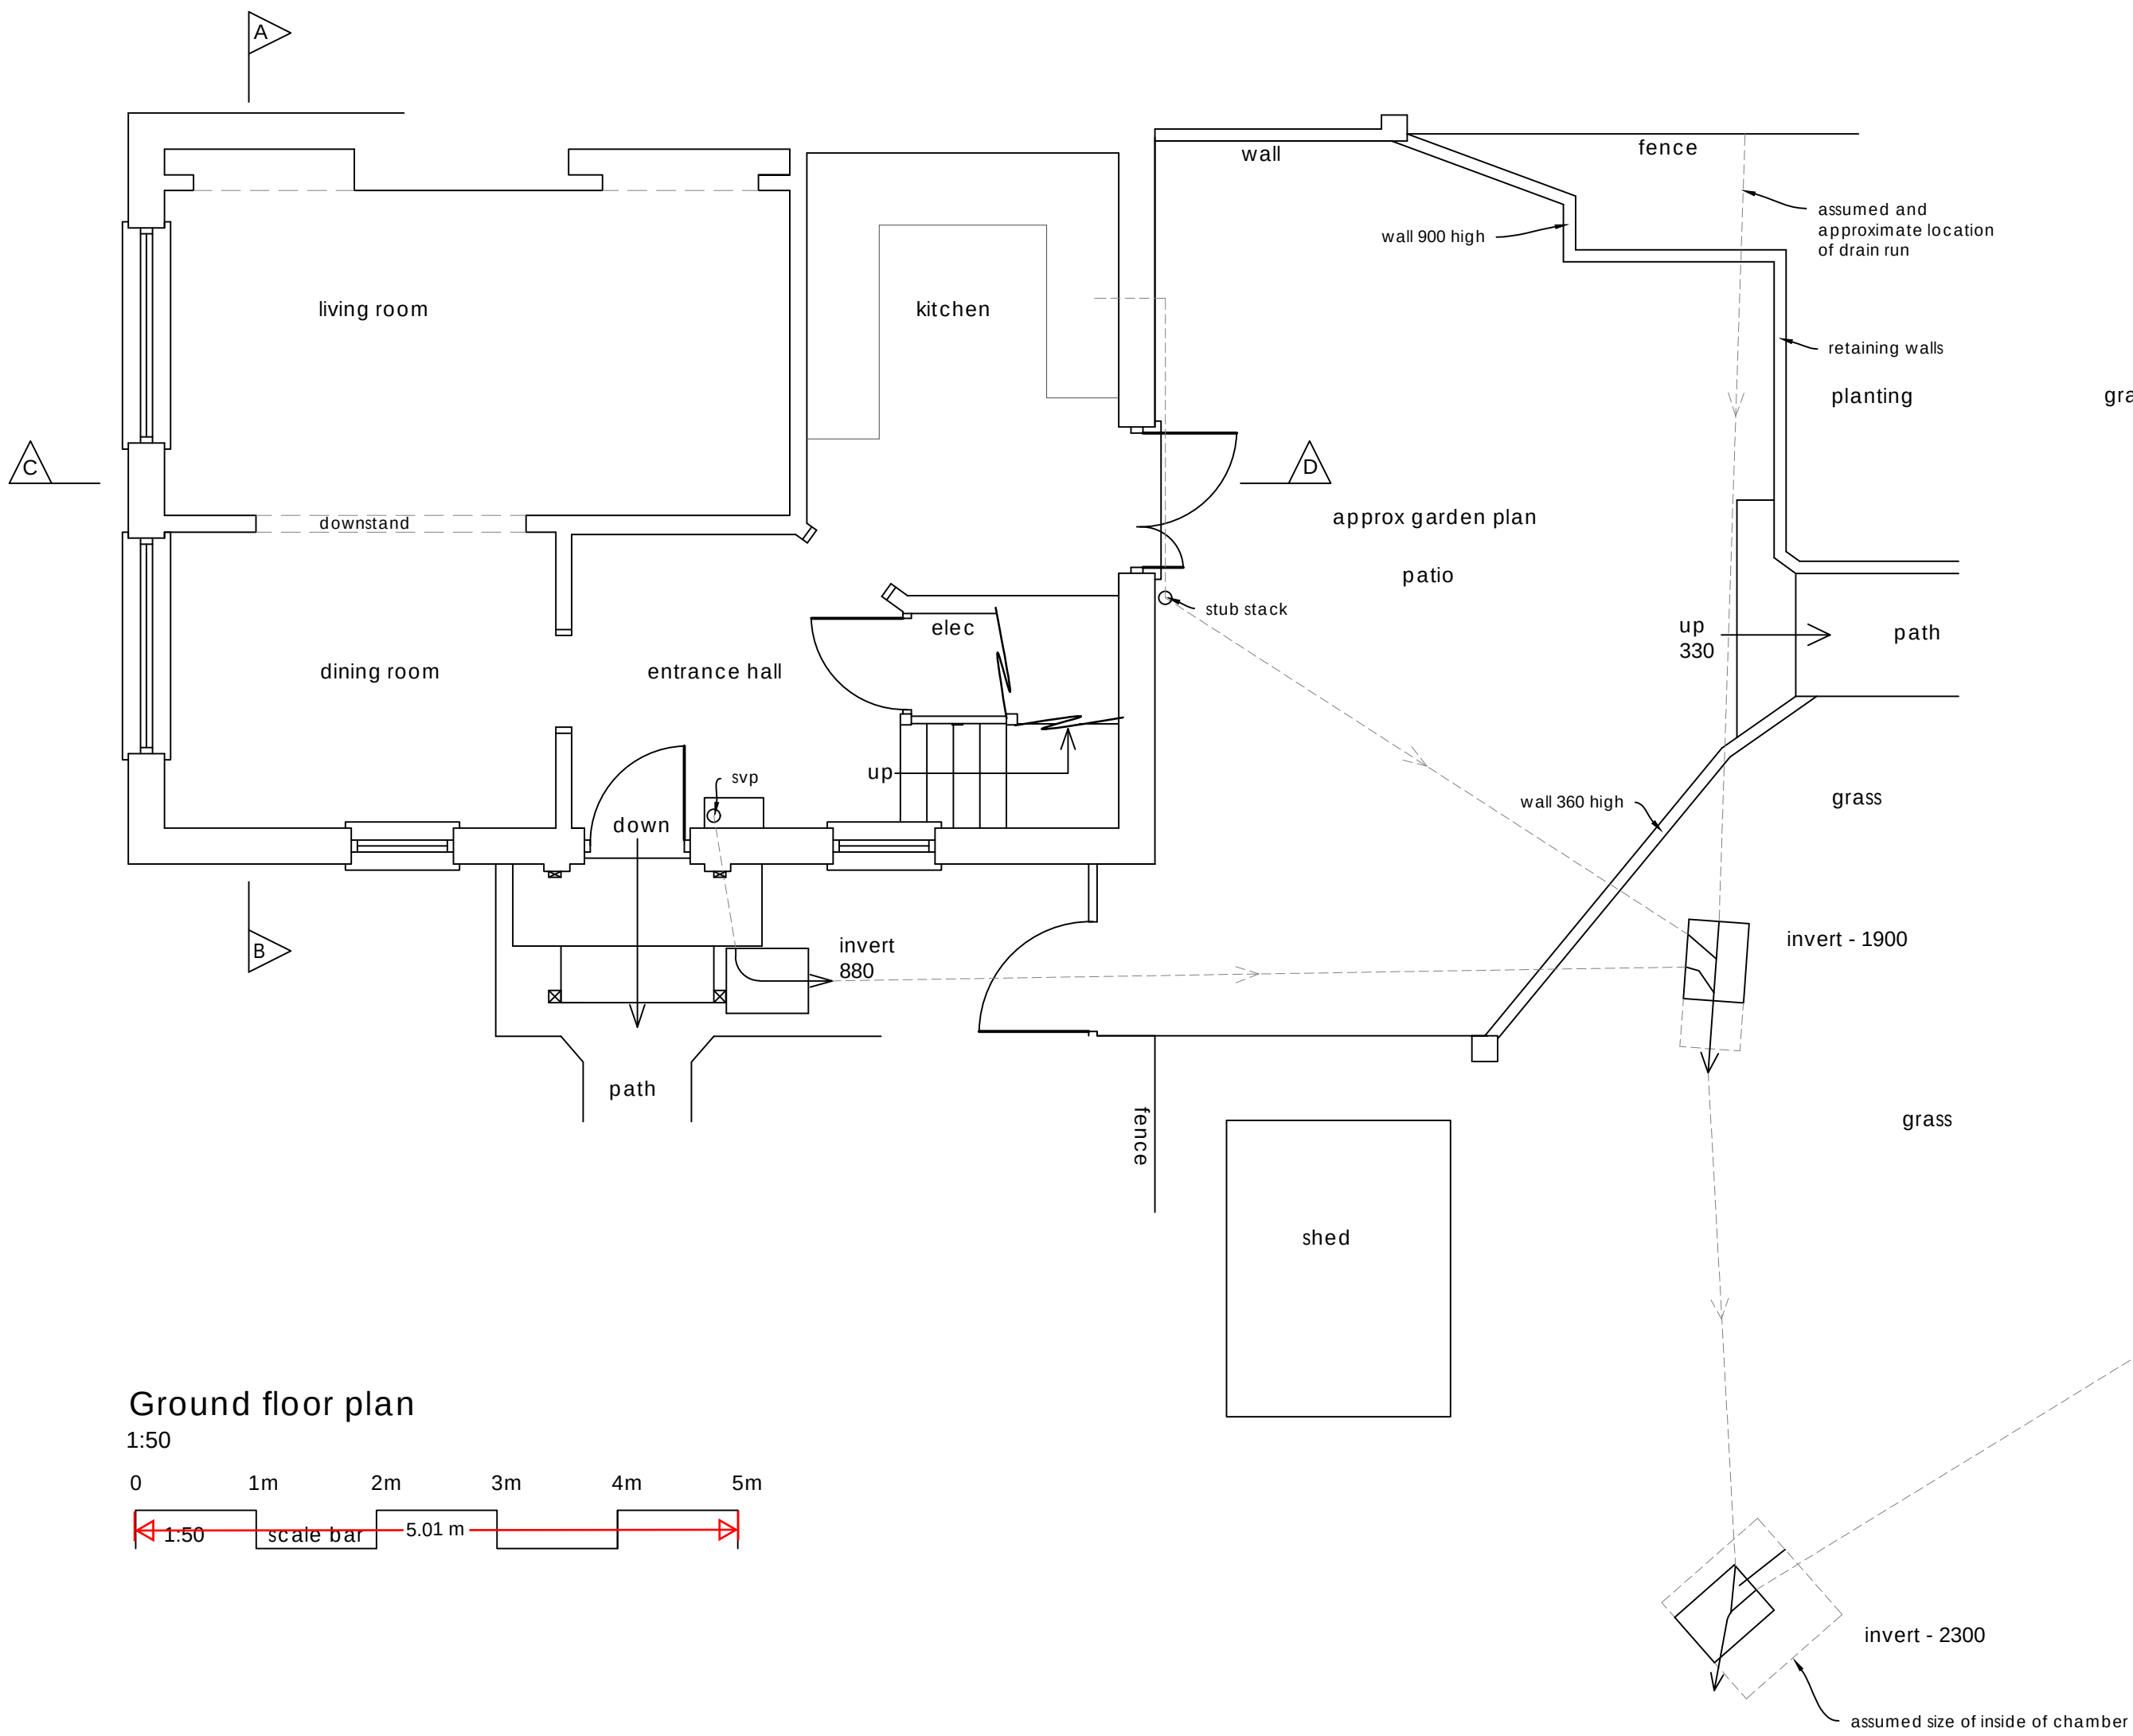

Block plan
1:500

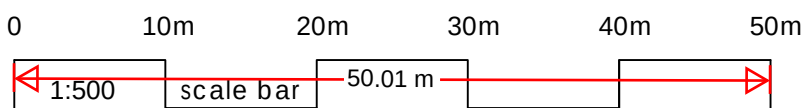

Site location plan
1:1250

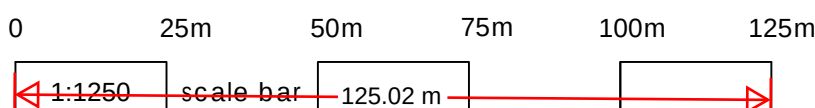

Everyone involved in construction has duties under the Construction Design and Management Regulations 2015 as well as the Building Safety Act 2022. See further information at www.HSE.gov.uk and www.legislation.gov.uk .															
Asbestos - get your property tested. Further information and your responsibilities can be found at www.HSE.gov.uk .															
These plans are for identification purposes only. Do not scale from these plans - take measurements on site. All dimensions are approximations. This plan is for viewing at the scales indicated only. This plan is suitable for planning permission purposes.															
<table><tr><td></td><td></td><td></td></tr><tr><td></td><td></td><td></td></tr><tr><td></td><td></td><td></td></tr><tr><td></td><td></td><td></td></tr></table>															
Revision	Description	Date													
SAMUEL MOSS LTD 01322 408573 / 07796 454747 office@samuelmossLtd.co.uk www.samuelmossLtd.co.uk															
Client:	Mr Fenton														
Project:	1 St. David's Crescent, Gravesend, DA12 4AS														
Title:	Existing plans														
Date:	Scale:	Drawn:	Plan no:	Revision											
July 2025	@ A1	SM	SM553.1												