



Report all discrepancies, errors and omissions. Verify all dimensions on site before commencing any work on site or preparing shop drawings.


All materials, components and workmanship are to comply with the relevant British Standards, Codes of Practice, and appropriate manufacturers recommendations that from time to time shall apply.

For all specialist work, see relevant drawings. This drawing and design are copyright of Clague LLP. Registration number OC335948.

62 Burgate - Canterbury - Kent - CT1 2BH
2 Kinsbourne Court - Luton Road - Harpenden - Hertfordshire - AL5 3BL
8 Disney Street - London - SE1 1JF

Do Not Scale. Scaling permitted for planning purposes only.

No.	Date	Rev. by	Description
P01	17.12.2025	HE	Preliminary Issue
C01	02.02.2026	HE	Construction Issue

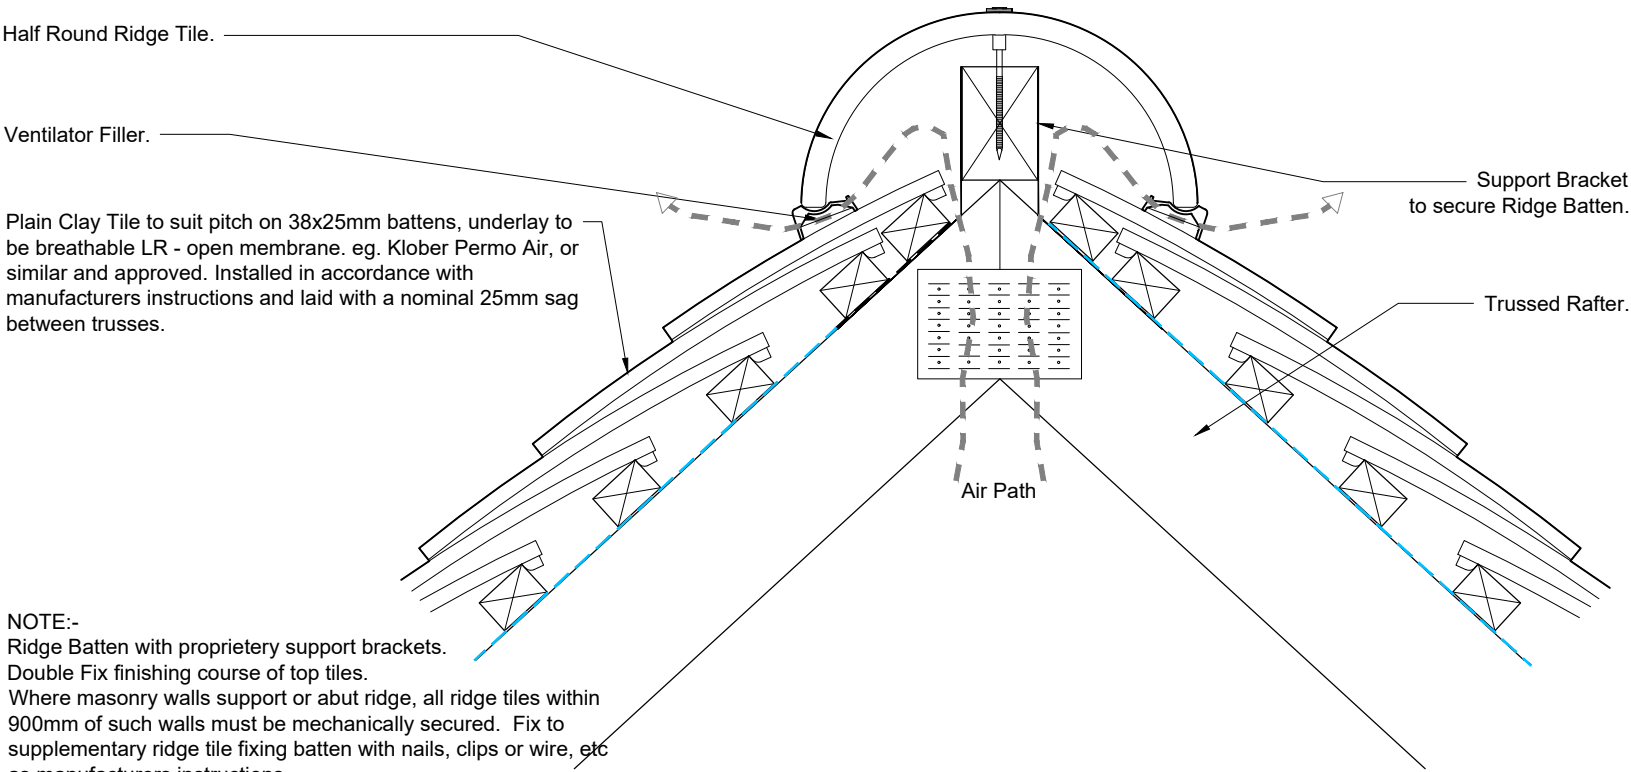

Dry Ridge (Tiles) - Ventilated
SCALE 1:5

CLAGUE ARCHITECTS
www.clague.co.uk 01227 762 060 info@clague.co.uk

Client
Hill Residential

Project Title
Proposed Residential Development
Milton Place
Gravesend
Kent

Drawing Description
Superstructure Details
Dry Ridge Detail

Scale	Date	Created	Checked
1:5 @ A3	December 2025	LP	

Drawing Status

CONSTRUCTION

Drawing Number	Revision
MPG-CLA-ZZ-ZZ-D-A-10512	C01